


Location Plan

Site Address: The Old Rectory, North Court Farm South East To Public House, Lower North Wraxall, SN14 7AD

Date Produced: 12-Aug-2024

Scale: 1:2500 @A4

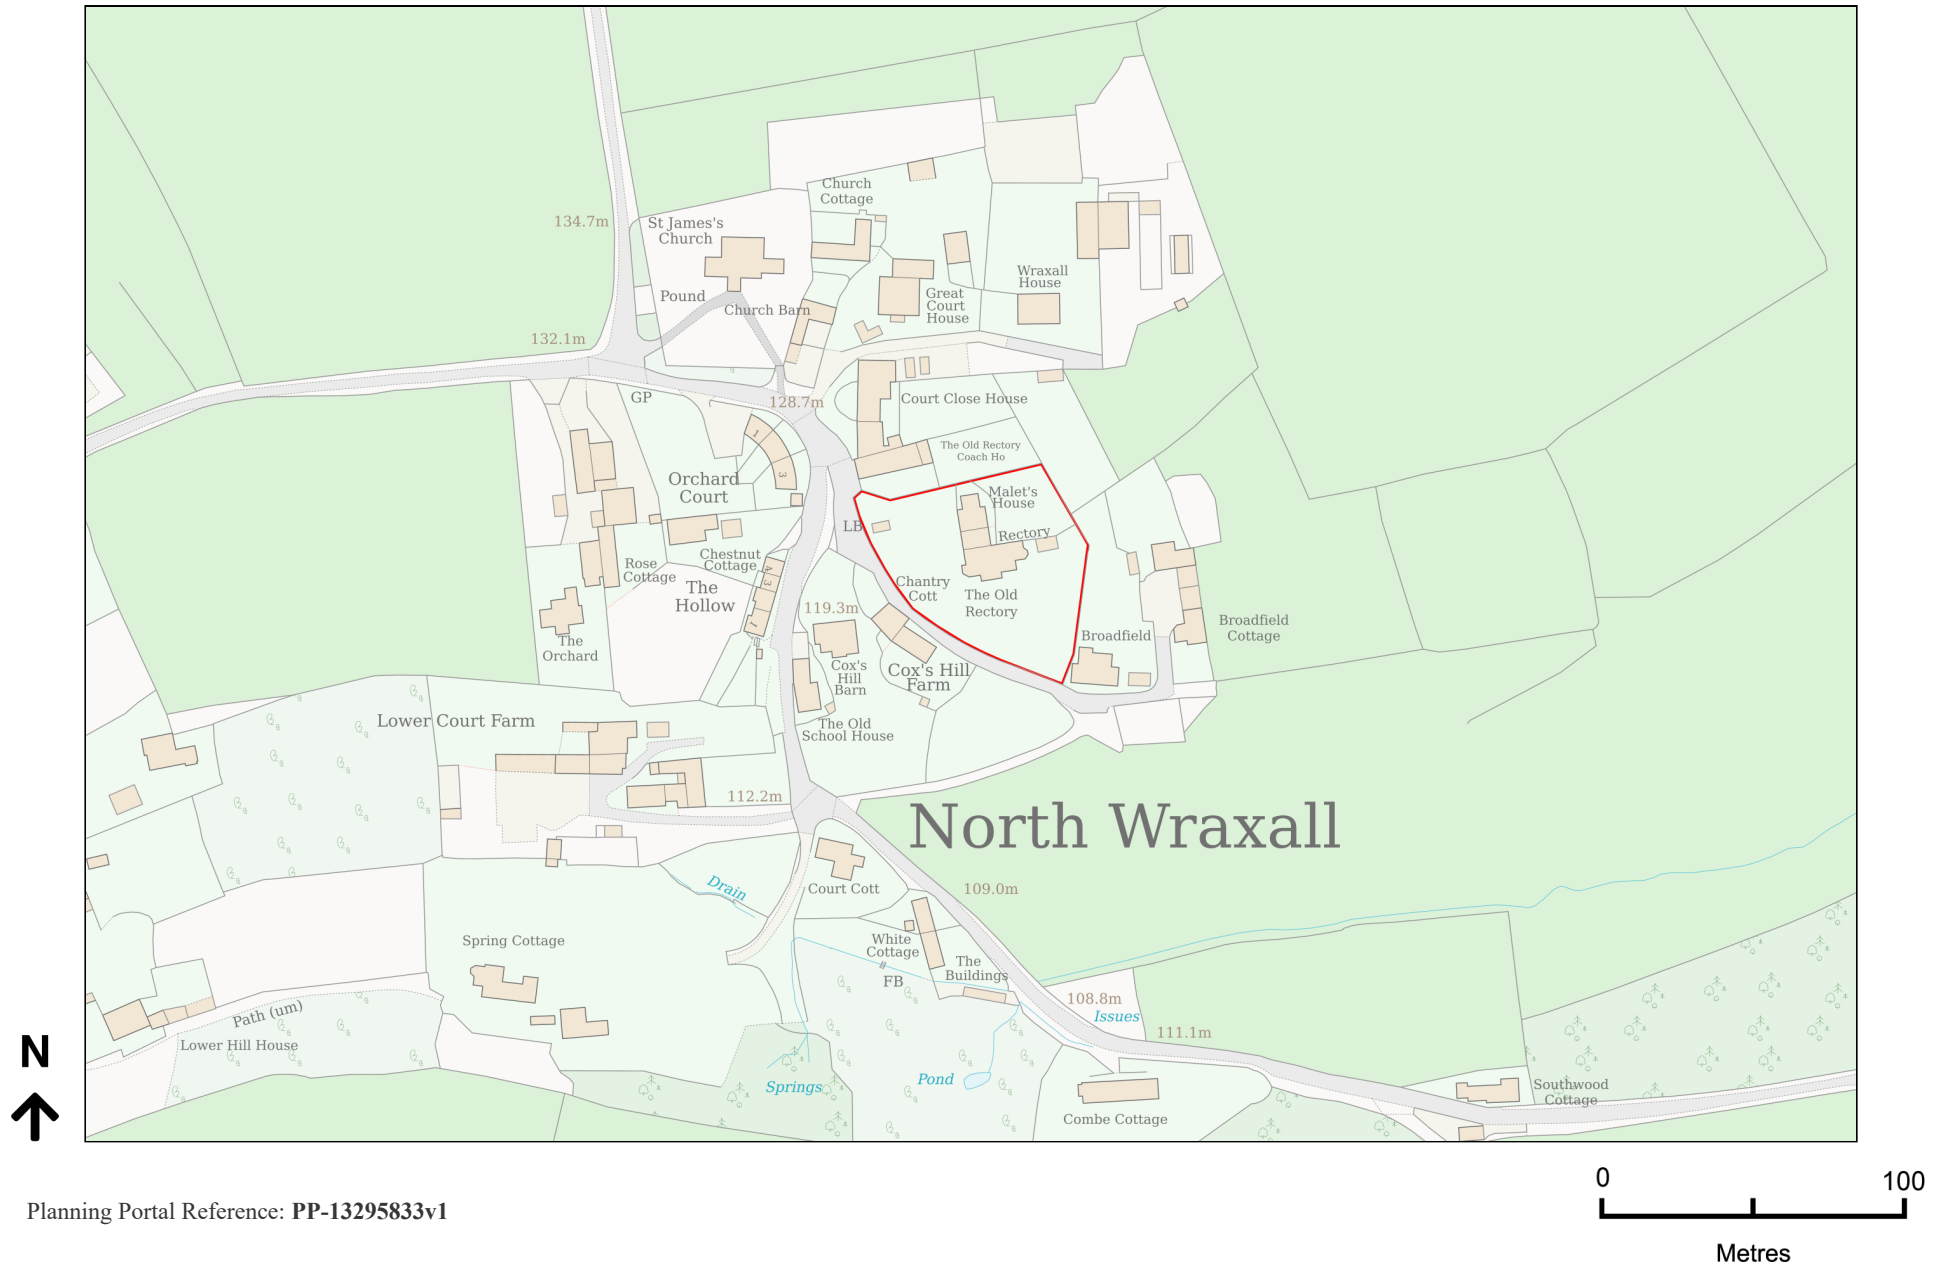

Planning Portal Reference: PP-13295833v1