22-043 PL 303 A
Status: For Planning Approval

© HALZAC DESIGN LTD 2022.



1
PL 303

PL Front Elevation 1 - As Proposed

1 : 100

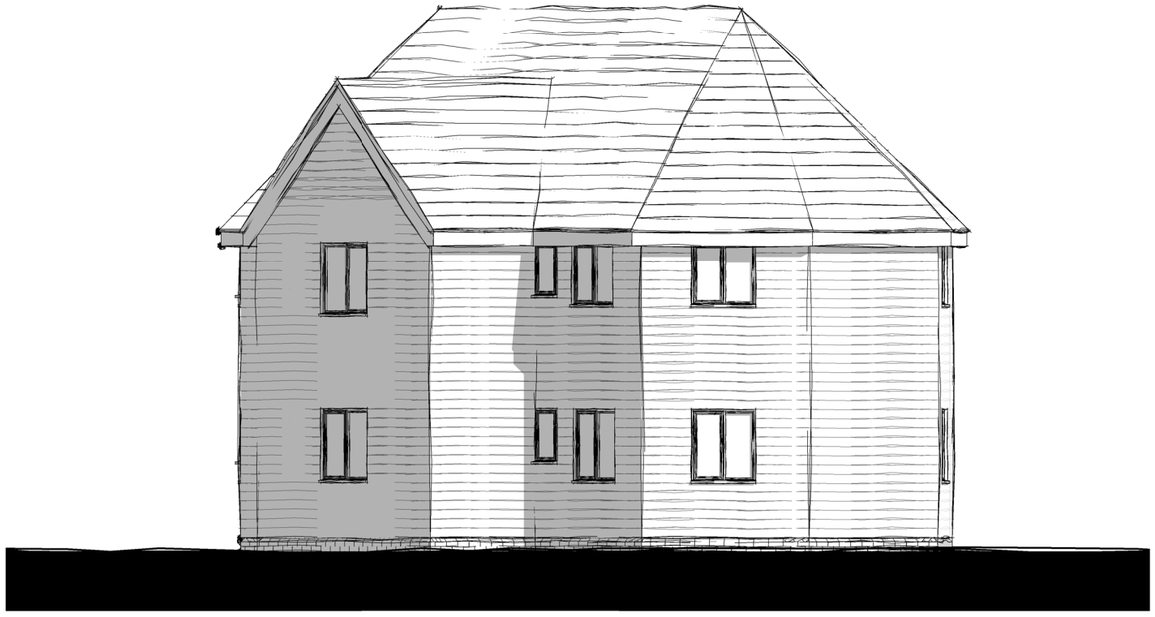

2
PL 303

PL Side Elevation 2 - As Proposed

1 : 100

Scale 1:100
@A3

1 .5 0 1 2 3 4 5 6 7

DRAWING NUMBER PREFIXED WITH
EX = EXISTING DRAWING, NOT TO BE SCALED EXCEPT FOR PLANNING PURPOSES, BASED ON INFORMATION PROVIDED BY:
No Survey
SK = SKETCH DRAWING, INFORMAL DRAWING, NOT FOR OFFICIAL USE, NOT TO BE USED FOR PLANNING PURPOSES, NOT TO BE SCALED.
PL = DRAWING TO ACCOMPANY A PLANNING APPLICATION, CAN BE SCALED FOR PLANNING PURPOSES ONLY, NOT FOR CONSTRUCTION(NFT).
BR = DRAWING FOR A BUILDING REGULATION APPLICATION AND APPROVAL ONLY, USE GIVEN DIMESNSION ONLY, NOT TO BE SCALED, NFT.
WD = WORKING DRAWING, INCLUDES ADDITIONAL DETAIL OVER AND ABOVE BR DESIGNATION, USE GIVEN DIMENSION ONLY, NOT TO BE SCALED.

Status:
For Planning Approval

PROJECT TITLE:
Wiltshire Leisure Village
Royal Wootton Bassett
Wiltshire Leisure Limted

DRAWING:
Flats - Elevations 1 and 2 - As Proposed

SCALE @ A3: 1 : 100
DATE: Apr'23
DRAWN BY: CR

HALZAC DESIGN LTD
ARCHITECTURAL DESIGN SERVICE
1 Whitgift Cl, Grange Park, Swindon. SN5 6HQ
halzacdesign@icloud.com halzacdesign.co.uk
01793 951631 07801070166

JOB NUMBER: 22-043
DRAWING NUMBER: PL 303
REV: A

LATEST REVISION: REVA 19/06/24 Bird boxes added & title updated

PDF PRINTED: 19/06/2024 17:22:14