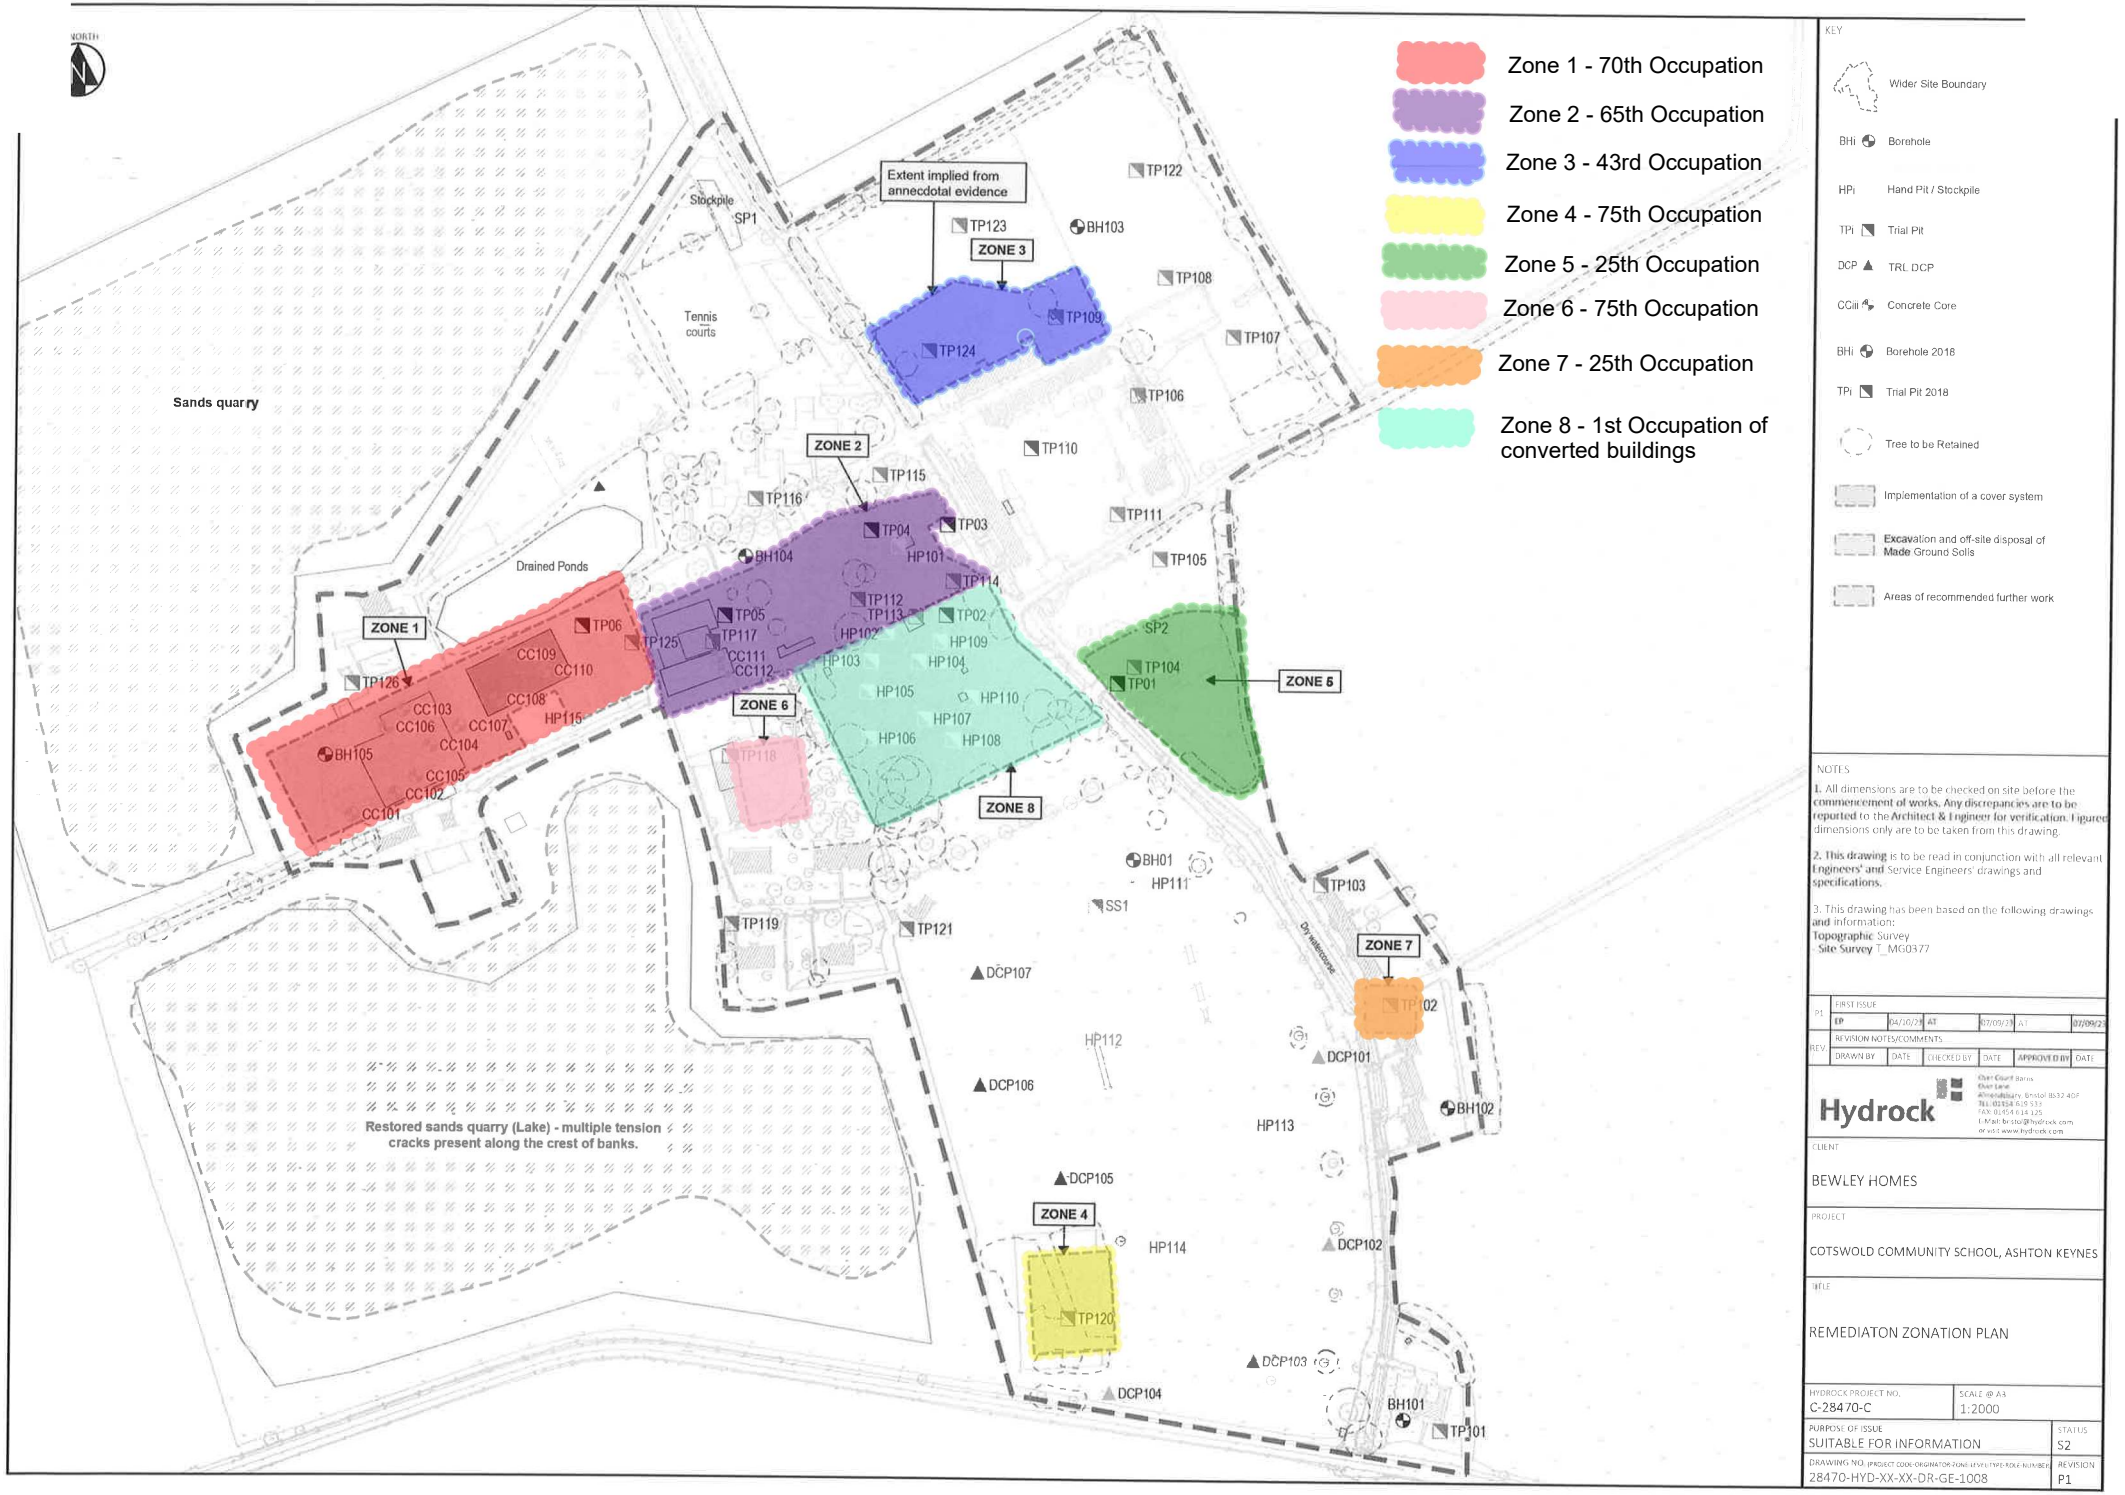

Zone 1 - 70th Occupation
Zone 2 - 65th Occupation
Zone 3 - 43rd Occupation
Zone 4 - 75th Occupation
Zone 5 - 25th Occupation
Zone 6 - 75th Occupation
Zone 7 - 25th Occupation
Zone 8 - 1st Occupation of converted buildings
Extent implied from annecdotal evidence
Stockpile
SP1
Tennis courts
Sands quarry
Drained Ponds
Restored sands quarry (Lake) - multiple tension cracks present along the crest of banks.
ZONE 1
ZONE 2
ZONE 3
ZONE 4
ZONE 5
ZONE 6
ZONE 7
ZONE 8
KEY
Wider Site Boundary
Borehole
Hand Pit / Stockpile
Trial Pit
TRL DCP
Concrete Core
Borehole 2018
Trial Pit 2018
Tree to be Retained
Implementation of a cover system
Excavation and off-site disposal of Made Ground Soils
Areas of recommended further work
NOTES
1. All dimensions are to be checked on site before the commencement of works. Any discrepancies are to be reported to the Architect & Engineer for verification. Figured dimensions only are to be taken from this drawing.
2. This drawing is to be read in conjunction with all relevant Engineers' and Service Engineers' drawings and specifications.
3. This drawing has been based on the following drawings and information:
Topographic Survey
Site Survey T_MG0377
Hydrock
BEWLEY HOMES
COTSWOLD COMMUNITY SCHOOL, ASHTON KEYNES
REMEDIATON ZONATION PLAN
C-28470-C
1:2000
SUITABLE FOR INFORMATION
S2
28470-HYD-XX-XX-DR-GE-1008
P1