


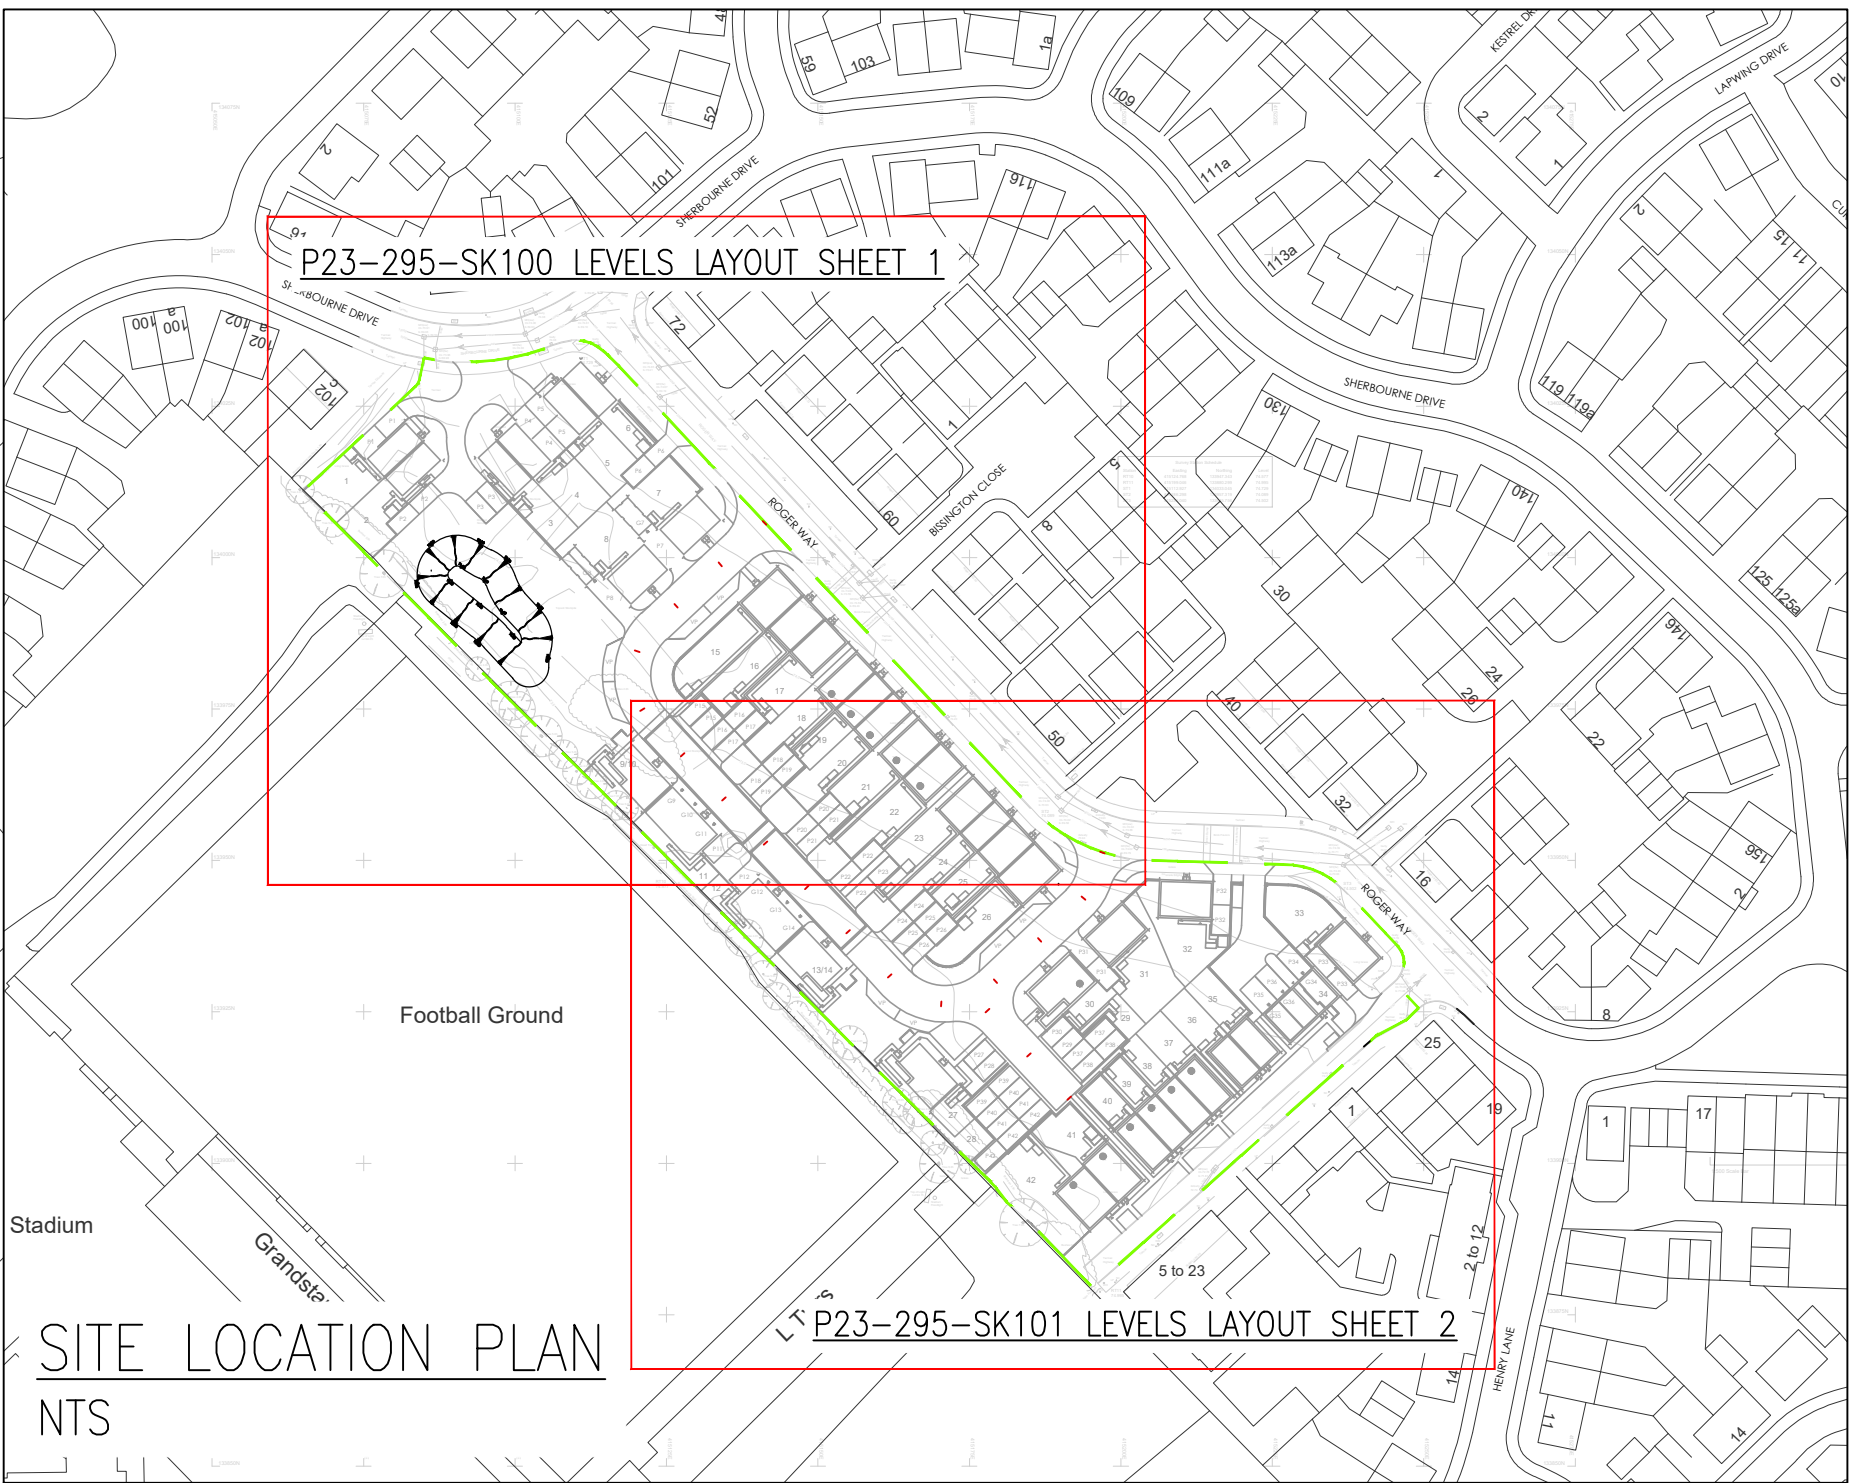

LEVELS LEGEND	
FFL 84.95	Proposed finished floor level
	Proposed level
+ 85.09	Existing level
	Site Boundary
	Major Contour
	Minor Contour
	Existing Road Contour
	Proposed Step in FFL

- ENGINEERING NOTES
- This drawing to be read in conjunction with all relevant Architects, Engineers and Subcontractors drawings and details.
 - This drawing is based on topographical survey by Benjamin Moore Land Surveys Ltd.
Drawing Number 1141-613
Dated 11/09/23
 - All levels relate to levels given on survey drawing.

LEVELS SUBJECT TO FINAL
DETAILED DESIGN AND
POSSIBLE VARIATION OF
±450mm.

P3	UPDATED TO SUITE NEW BASIN SHAPE	MI	14.08.24
P2	UPDATED TO SUITE AMENDED SITE LAYOUT	HGAE	04.07.24
P1	FIRST ISSUE	FA	16.10.23
MK	REVISION	BY	DATE

DRAWING STATUS
PRELIMINARY

DRAWING TITLE
LEVELS STRATEGY SHEET 1 OF 2

PROJECT

LAND NORTH OF BUNTING
LANE, OLD SARUM,
WILTSHIRE
SP4 6FH

4th Floor, Devonshire house
London,
EC1M 7AD
T: 020 7253 2626
E: mail@simpsoneng.com
W: www.simpsoneng.com

BSI
British Standards Institution

Drawn	Ch'kd	Scales	Date
FA	LJK	1:200 @ A1	SEP 23
Purpose of Issue			
FOR PLANNING			
Project Number	Drawing Number	Revision	
P23-295	SK100	P3	