

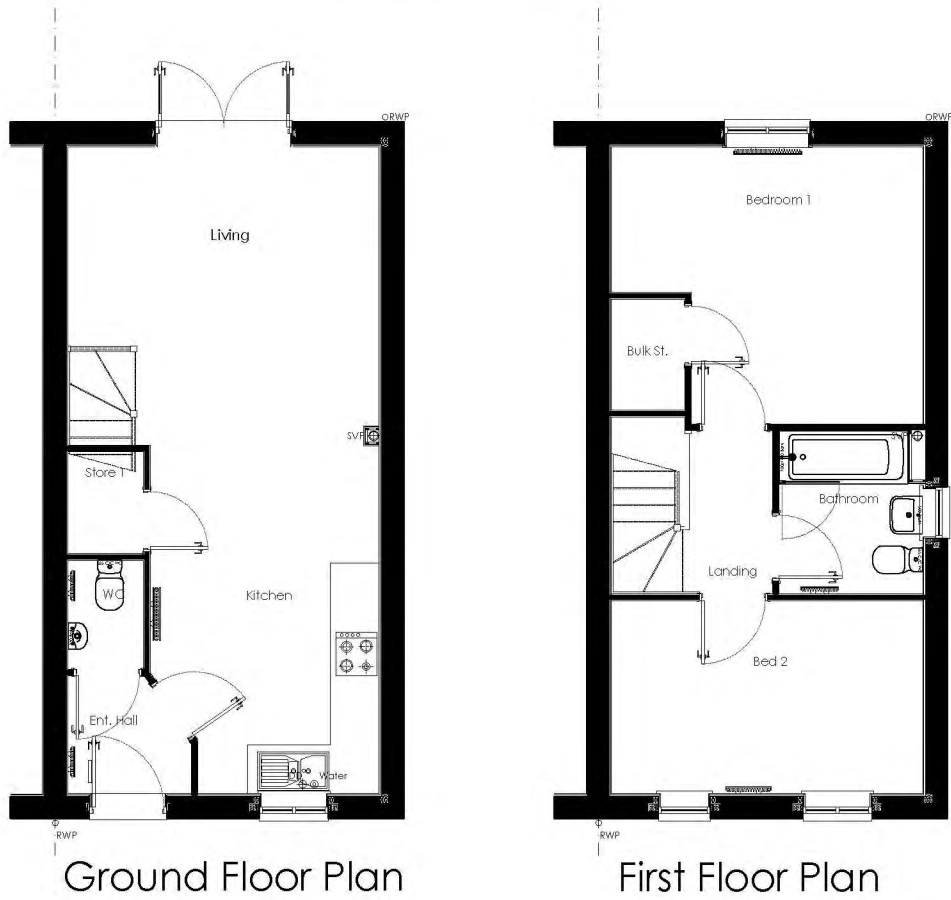


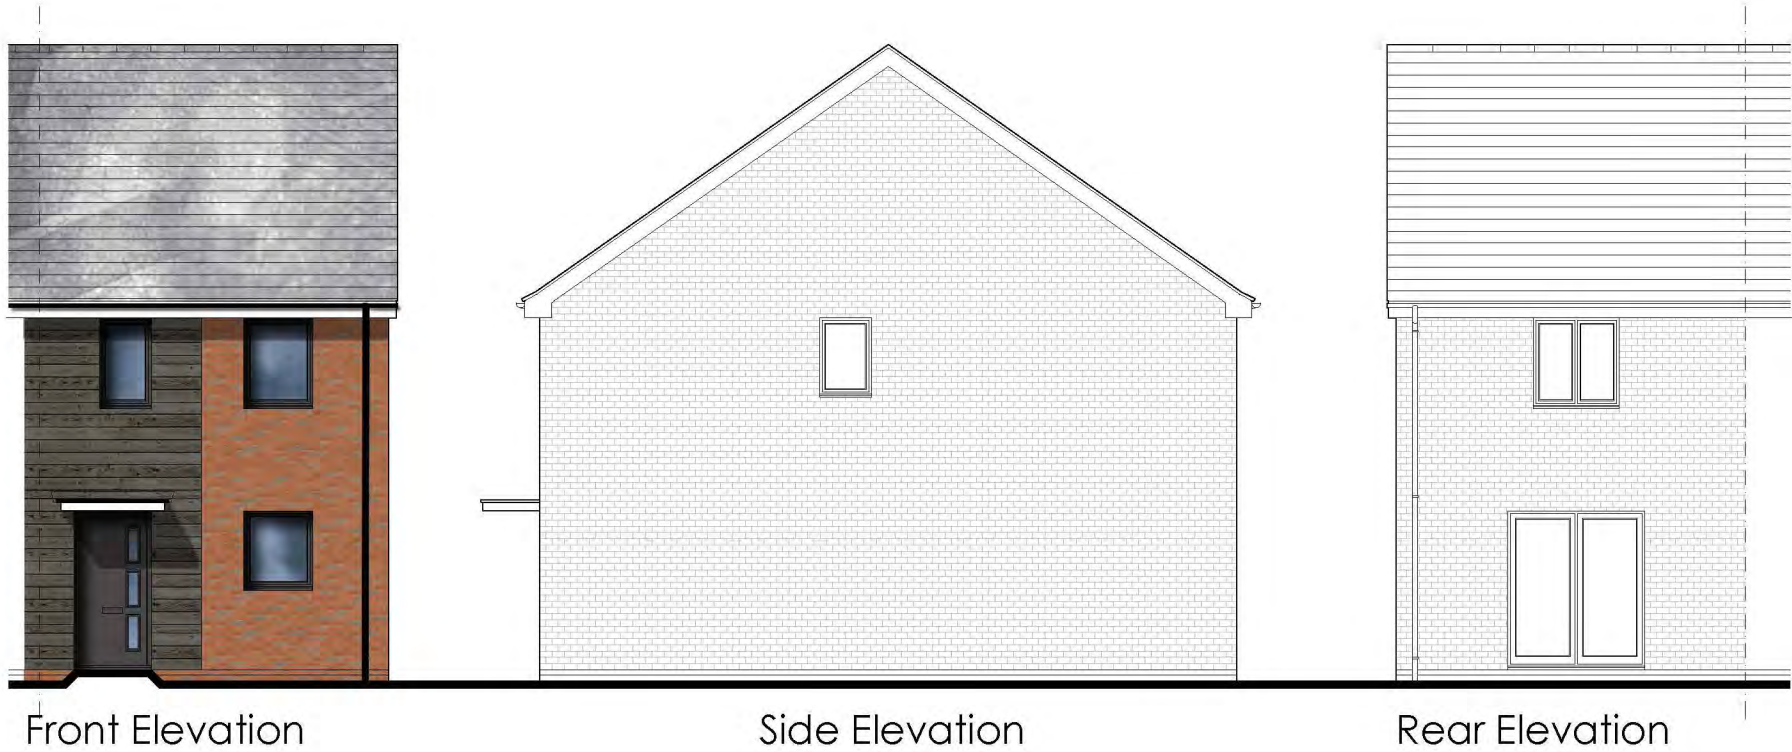

PLOTS AS: 18, 37, 39 (MT)
PLOTS OPP: 19 (MT), 20, 38 (MT), 40

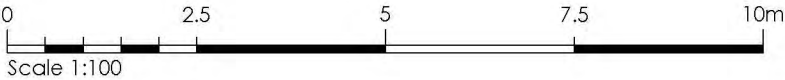

DRAWING TITLE		DWG NO.	REV.
HOUSE TYPE: HALDON		162.130	-
CREATED	CHECKED	DATE	SCALE
KT	TE	MAR '24	1:100@A3L