



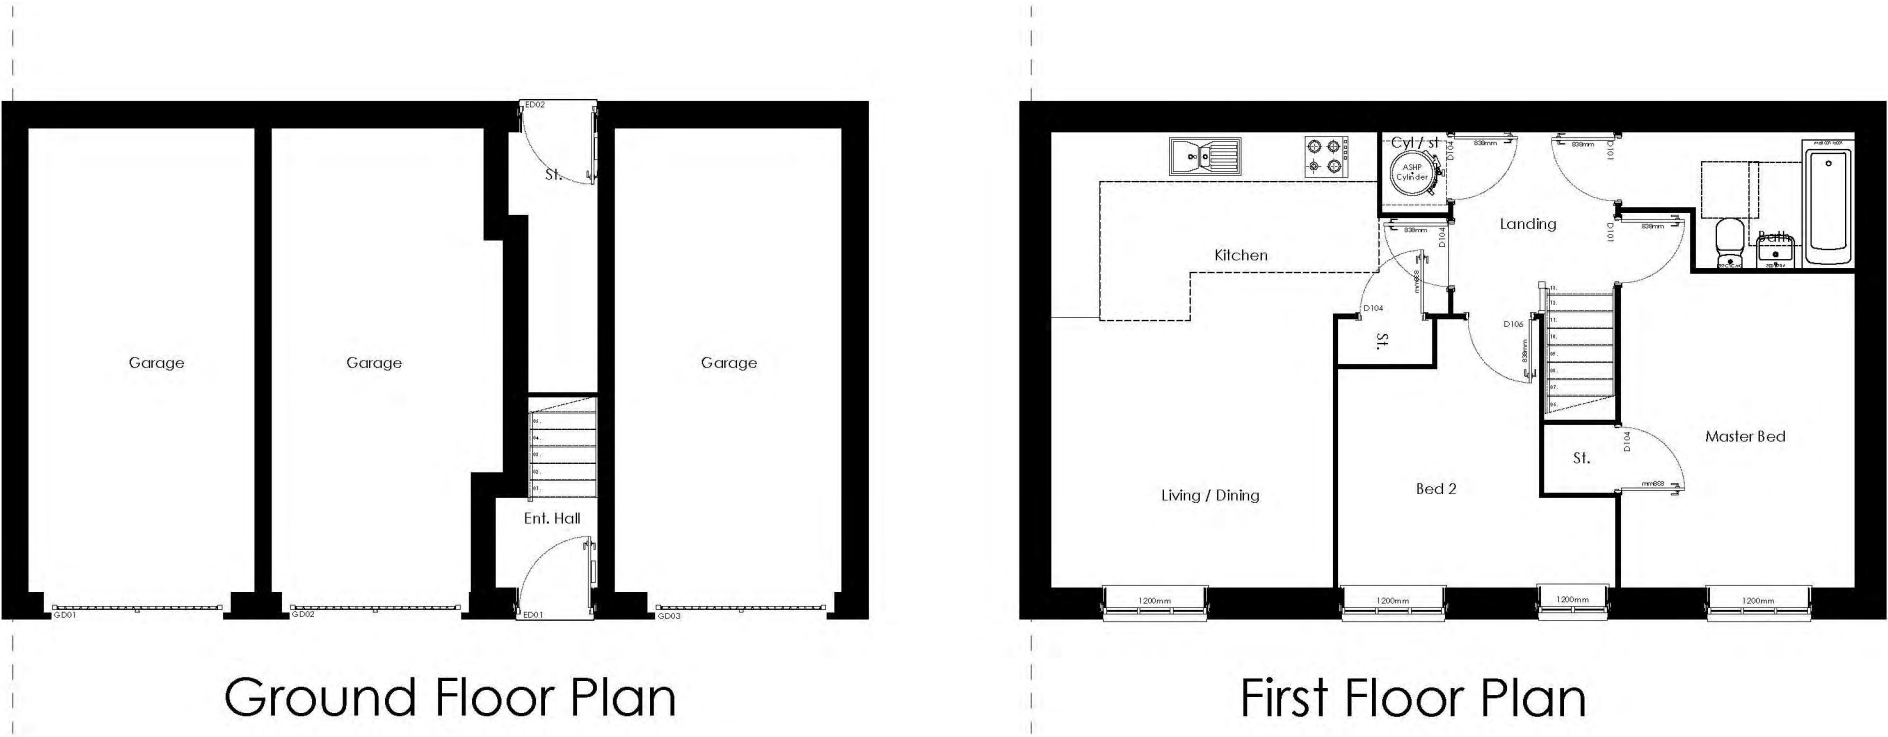

PLOTS AS: 12
PLOTS OPP: 11

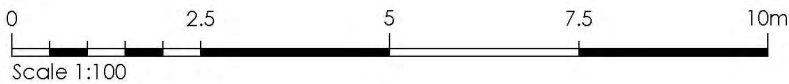

DRAWING TITLE		DWG NO.		REV.	
HOUSE TYPE: REDHILL		162.129.1		-	
CREATED	CHECKED	DATE	SCALE		
AGTG	TE	AUG 2023	1:100@A3L		