



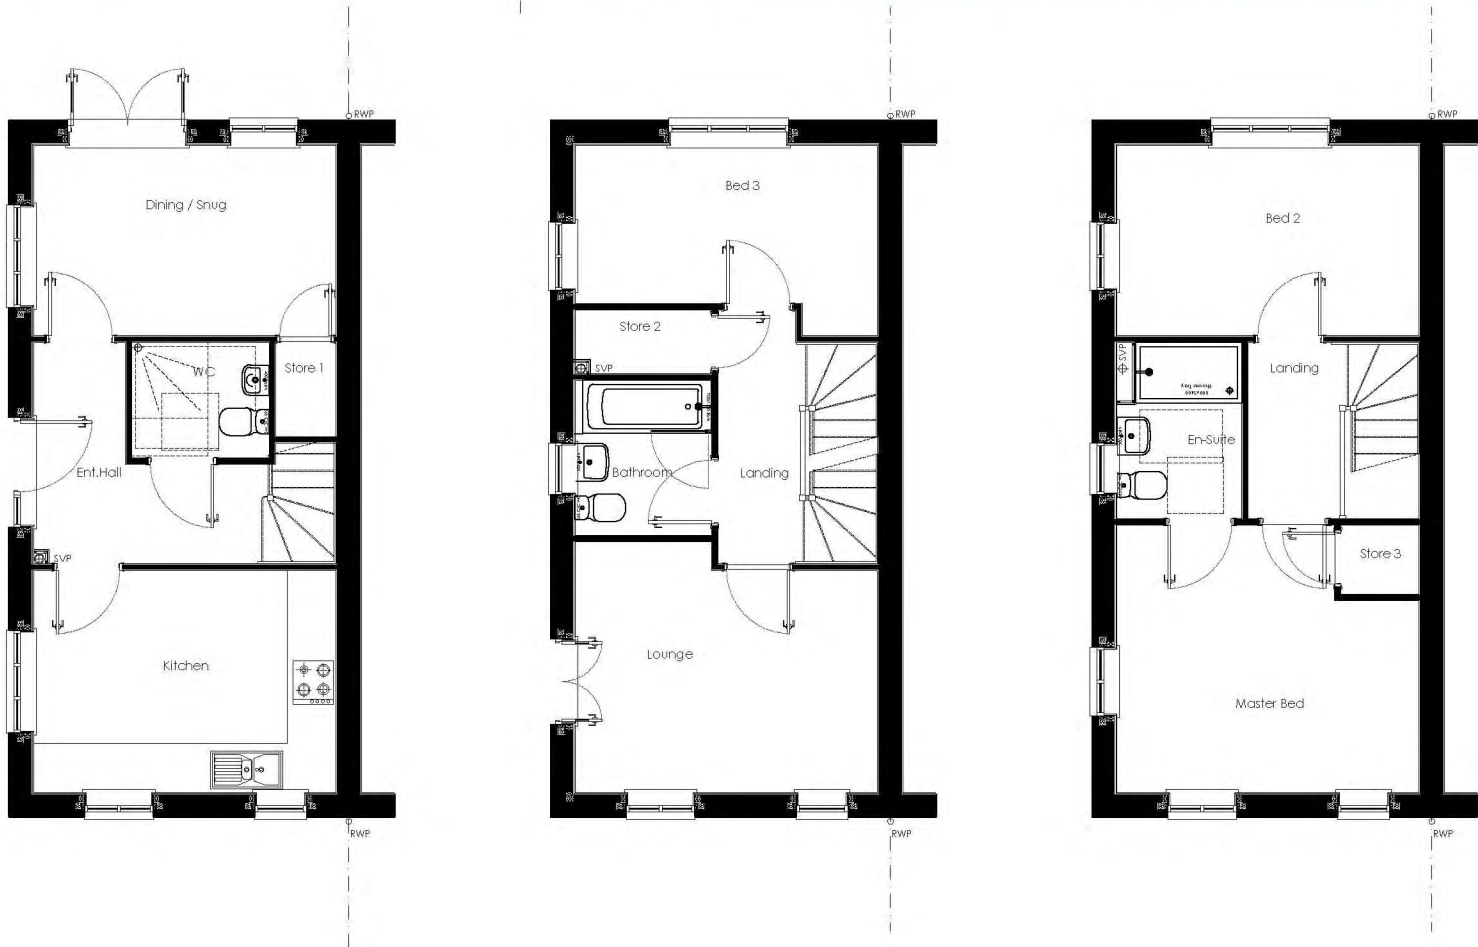

PLOTS AS: 2
PLOTS OPP: 3

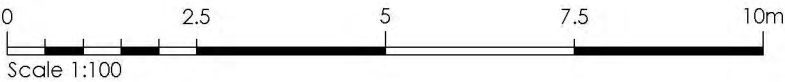

DRAWING TITLE		DWG NO.	REV.
HOUSE TYPE: ASHDOWN CNR		162.122.2	-
CREATED	CHECKED	DATE	SCALE
KT	TE	MAR '24	1:100@A3L