
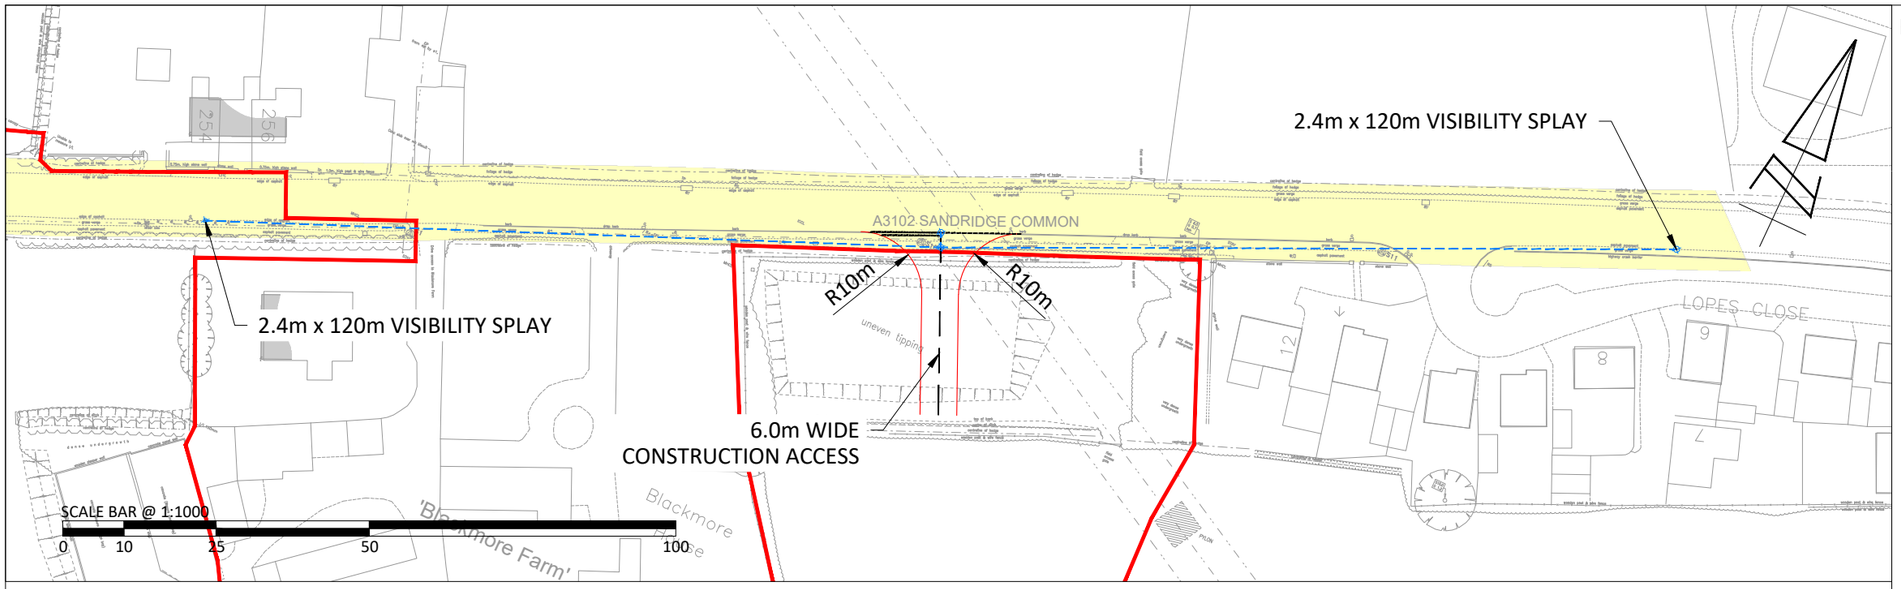


KEY:

EXTENTS OF HIGHWAY BOUNDARY


INDICATIVE APPLICATION RED LINE BOUNDARY

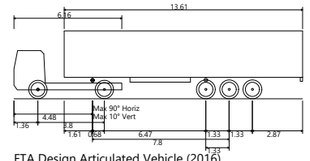


FTA Design Articulated Vehicle (2016)

Overall Length	16.480m
Overall Width	2.550m
Overall Body Height	3.870m
Min Body Ground Clearance	0.515m
Max Track Width	2.470m
Lock to lock time	3.00s
Kerb to Kerb Turning Radius	6.600m


16.5m ARTICULATED VEHICLE TURNING RIGHT INTO SITE

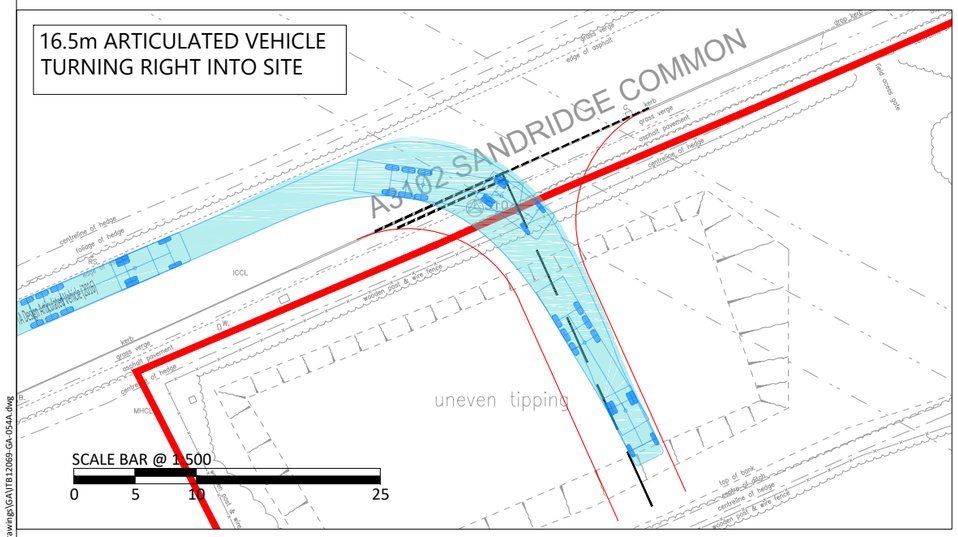


16.5m ARTICULATED VEHICLE TURNING LEFT OUT OF SITE

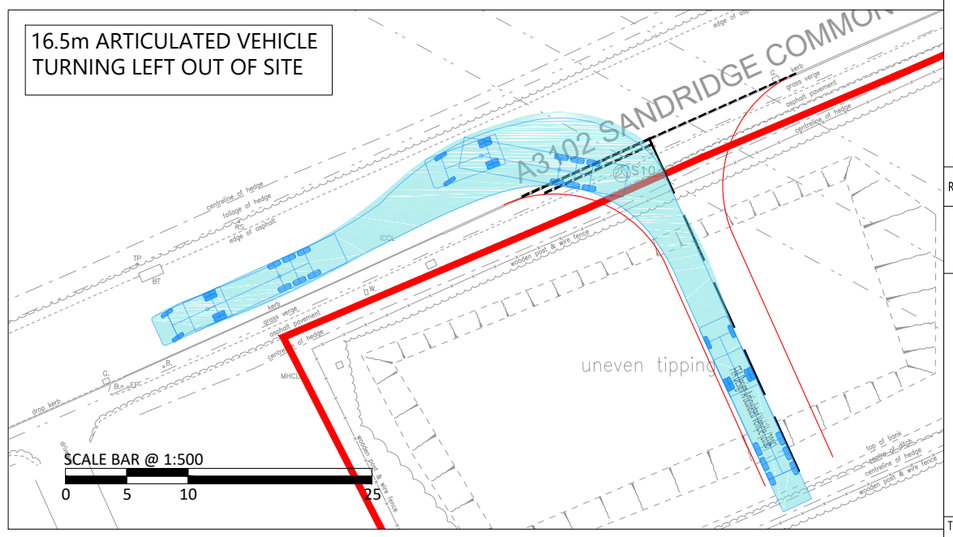

16.5m ARTICULATED VEHICLE TURNING LEFT INTO SITE

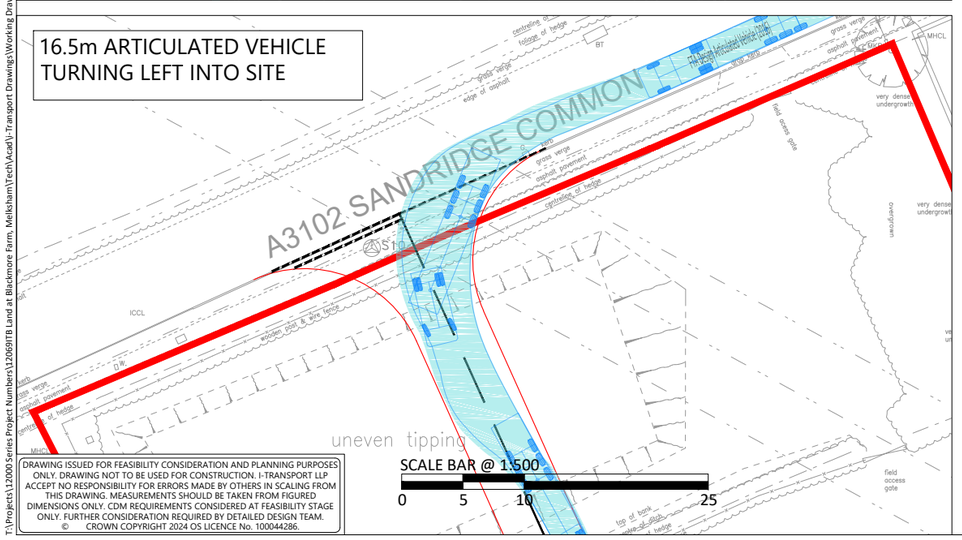

16.5m ARTICULATED VEHICLE TURNING RIGHT OUT OF SITE

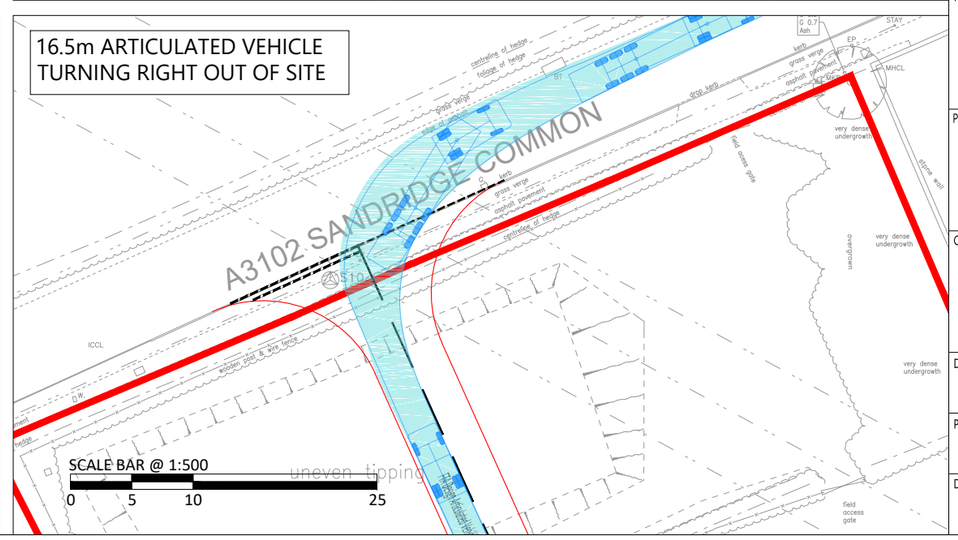

DRAWING ISSUED FOR FEASIBILITY CONSIDERATION AND PLANNING PURPOSES ONLY. DRAWING NOT TO BE USED FOR CONSTRUCTION. I-TRANSPORT LLP ACCEPT NO RESPONSIBILITY FOR ERRORS MADE BY OTHERS IN SCALING FROM THIS DRAWING. MEASUREMENTS SHOULD BE TAKEN FROM FIGURED DIMENSIONS ONLY. CDM REQUIREMENTS CONSIDERED AT FEASIBILITY STAGE ONLY. FURTHER CONSIDERATION REQUIRED BY DETAILED DESIGN TEAM.
© CROWN COPYRIGHT 2024 OS LICENCE No. 100044286.

T:\Projects\12000 Series Project Numbers\12069\TB Land at Blackmore Farm, Melksham\Tech\Acad\i-Transport Drawings\Working Drawings\GA\ITB12069-GA-054A.dwg

REV	DATE	BY	DESCRIPTION	CHK	APD
A	24.07.24	MC	RED LINE BOUNDARY UPDATED	MC	EP

STATUS: FOR INFORMATION

i-Transport
The Square, Basing View,
Basingstoke, Hampshire, RG21 4EB
Tel: 01256 898366
www.i-transport.co.uk

TITLE: PROPOSED TEMPORARY CONSTRUCTION ACCESS

PROJECT: BLACKMORE FARM, MELKSHAM

CLIENT: GLEESON LAND

DRAWN:	CHECKED:	APPROVED:
MC	MC	EP

PROJECT No:	SCALE @ A3:	DATE:
ITB12069	AS SHOWN	15.07.24

DRAWING No: ITB12069-GA-054 REV: A