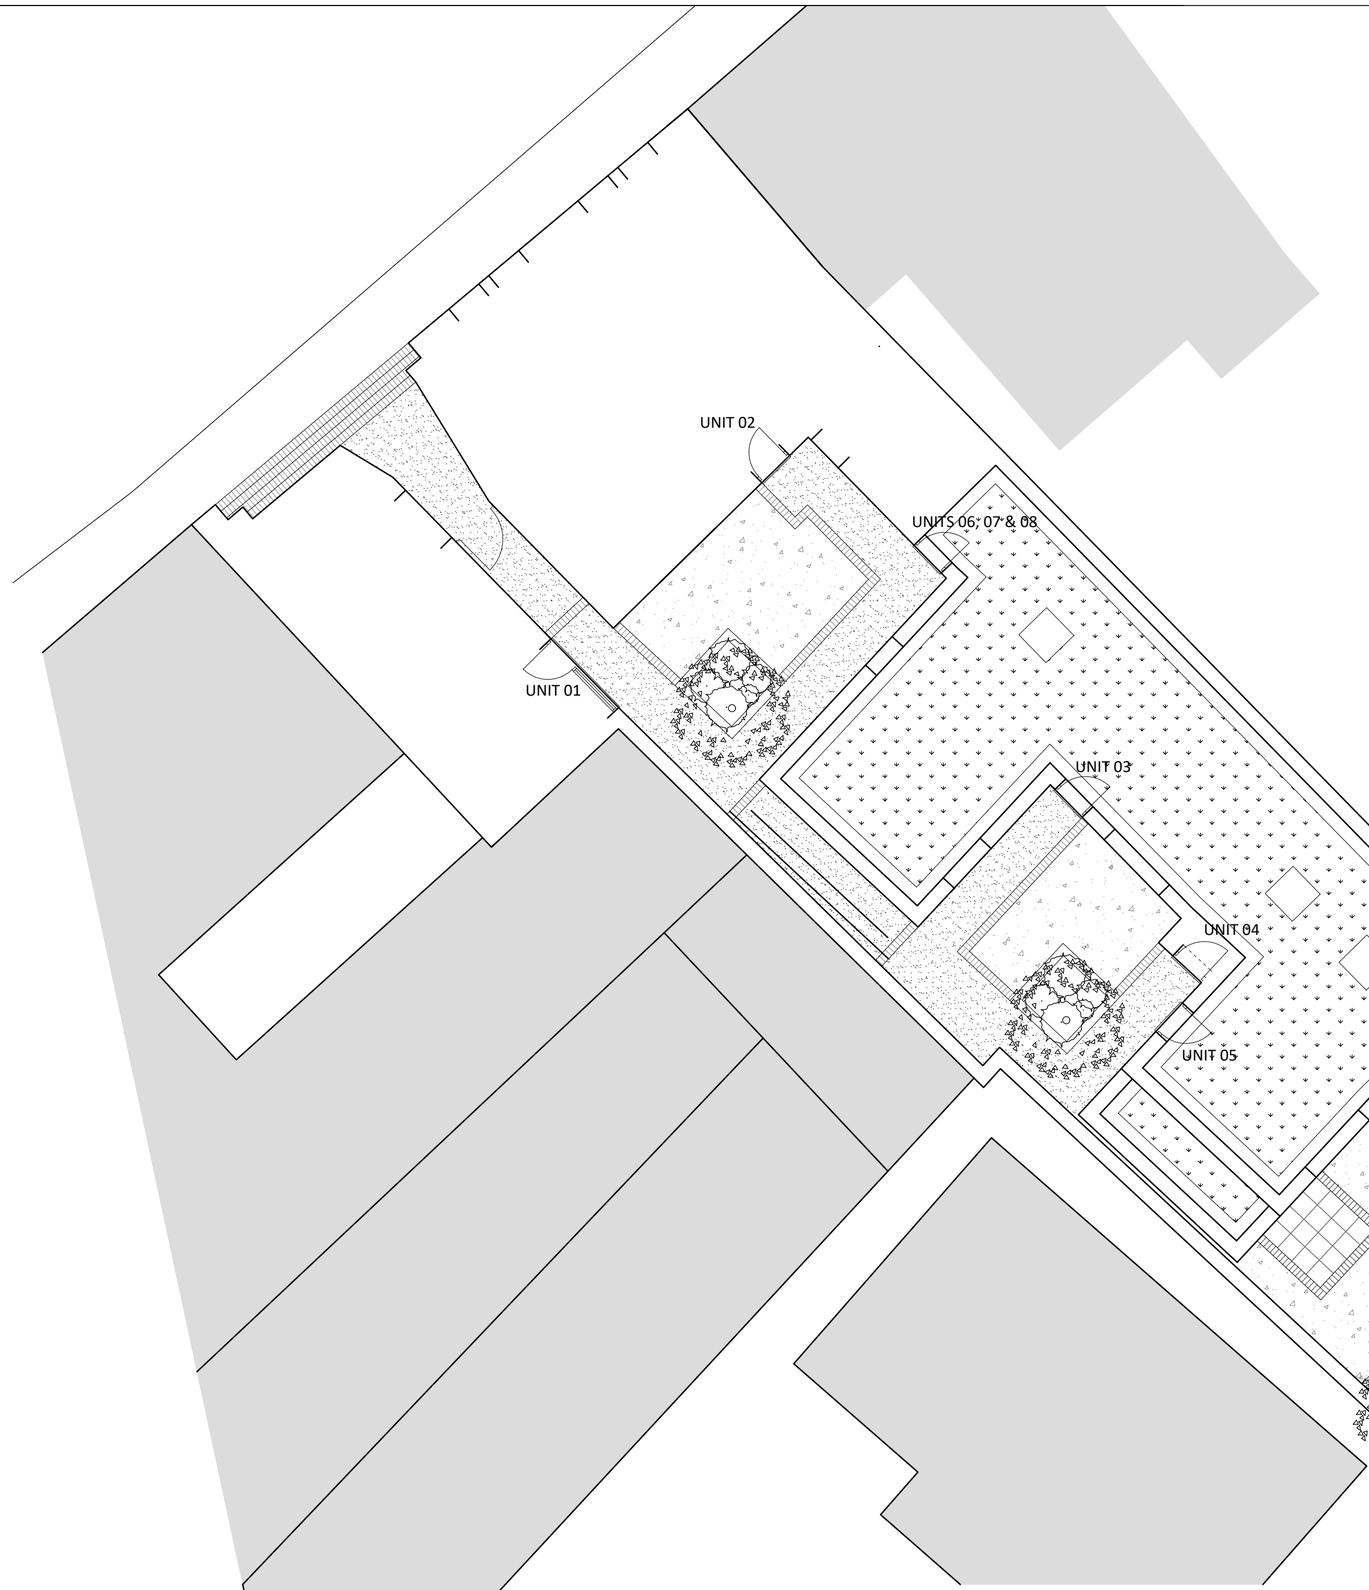

LEGEND

- Dark blue brick pavour / edging
- Sedum roof
- buff bonded gravel
- compacted blue slate chippings
- evergreen ground cover
- new treated sleeper raised planter (circa 450mm)
- small decorative tree - Betula Jacquemontii Multistemmed Birch

LANDSCAPE PLAN - scale 1:100

Proposed Drawings - Dukes Street, Trowbridge

1:100 0 0.5 1.0 1.5 2.0 2.5

ISSUED FOR PLANNING

CLIENT	Shane Marshall
PROJECT	5 Duke Street, Trowbridge
DRWG TITLE	Landscape Plan
DRWG NO	A17 23 33 P08 Rev B
DRAWN	NB
SCALE	1:100 @ A2
DATE	24.09.23
CHK'D	NB

atelier 17 ltd
Atelier 17 Ltd, 28 Southleigh, Bradford On Avon, BA15 2EQ
nigel.a.w.bedford@gmail.com www.atelier17.co.uk T (01225) 862900

This drawing is copyright. Only figured dimensions to be used.
Contractors to check all dimensions before proceeding
DO NOT SCALE