

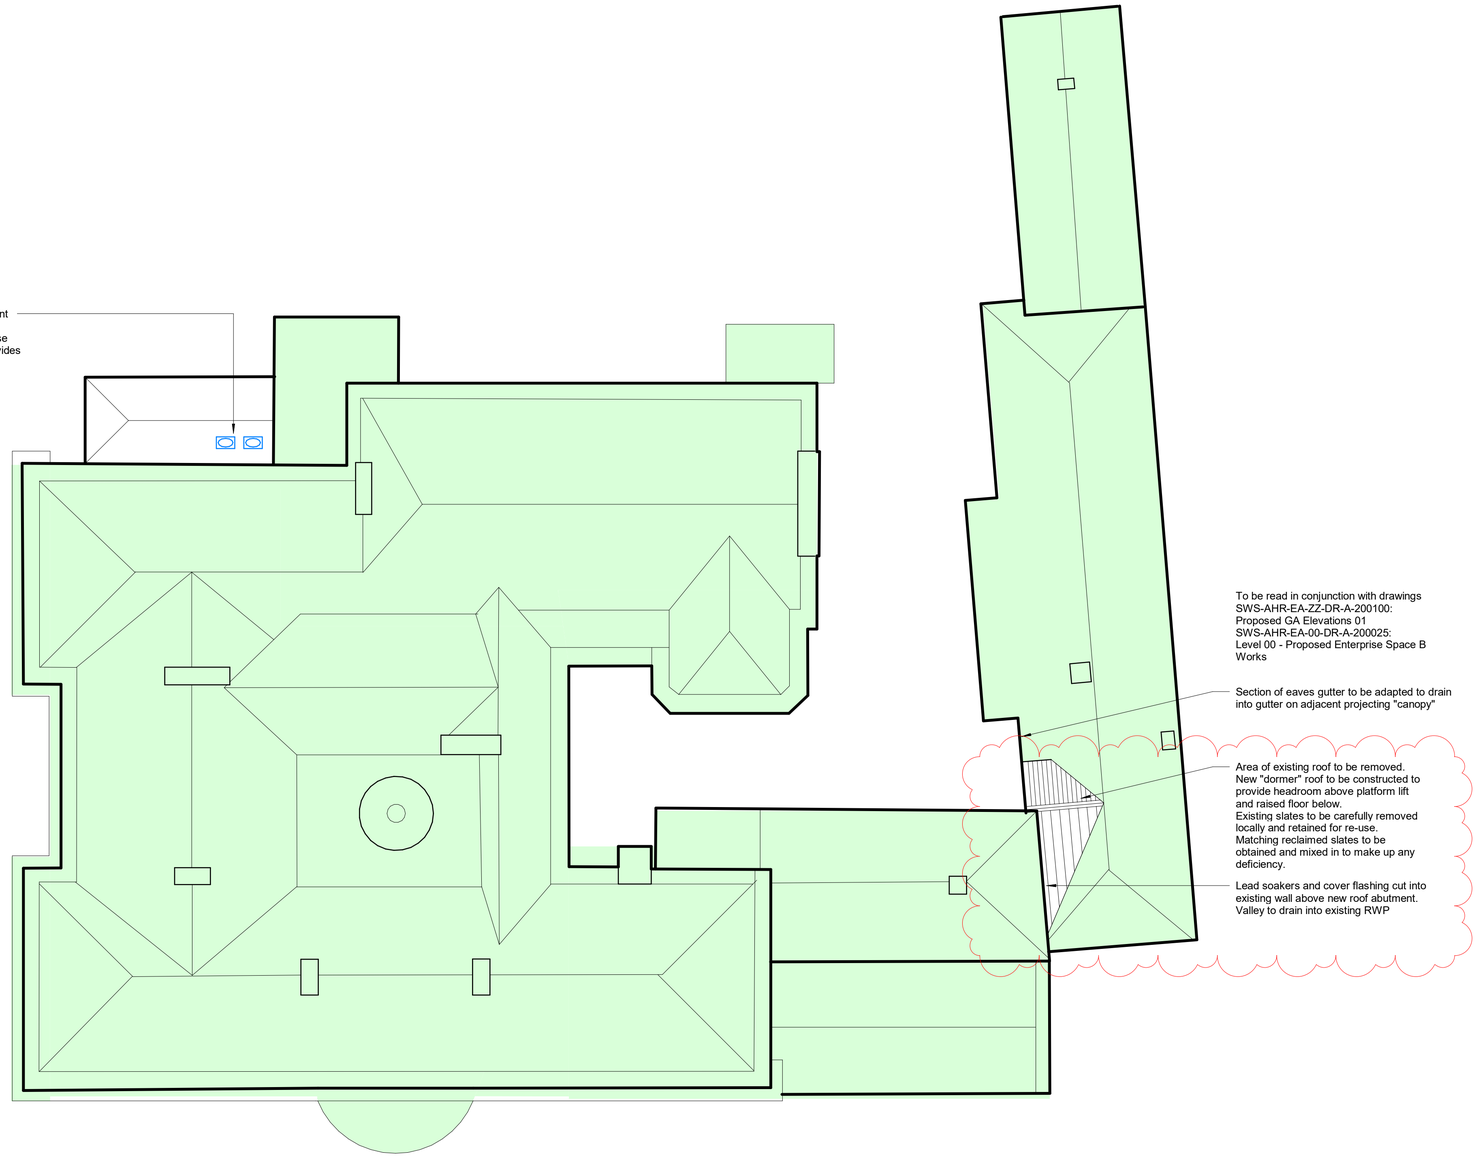

1. Roof Level Scope of Works Plan

1 : 100

0 1 2 3 4 5 10

Scale Bar (metres)

1 : 100

Rev	Description	Date	Dr by	App by
C02	Issued for Listed Building Consent: Bubbles and associated notations indicate alterations to scope from LBC/PL/2021/06837	11 07 2024	NK	MC
C01	Issued for Listed Building Consent	28 04 2023	NK	MC
P01	Issued for Costing	08 03 2023	MP	MC

original by	date created	approved by
NK	06/03/21	DS

AHR Architects Ltd
Vintry Building
Wine Street
Bristol
BS1 2BD
United Kingdom

T +44(0)117 929 9146
E bristol@ahr.co.uk
www.ahr.co.uk

client name: Wiltshire Council

project: Silverwood School Refurbishment

drawing: Rowdeford House
Level Roof - Construction Scope Plan

status: A3 - RIBA STAGE 3

project number	scale
2022.00488.000	As indicated@A1
drawing number	**issue status**	**rev**
SWS-AHR-EA-RF-DR-A-200010	A3	C02

This drawing is to be read in conjunction with all related drawings. All dimensions must be checked and verified on site before commencing any work or producing shop drawings. The originator should be notified immediately of any discrepancy.
This drawing is copyright and remains the property of AHR.