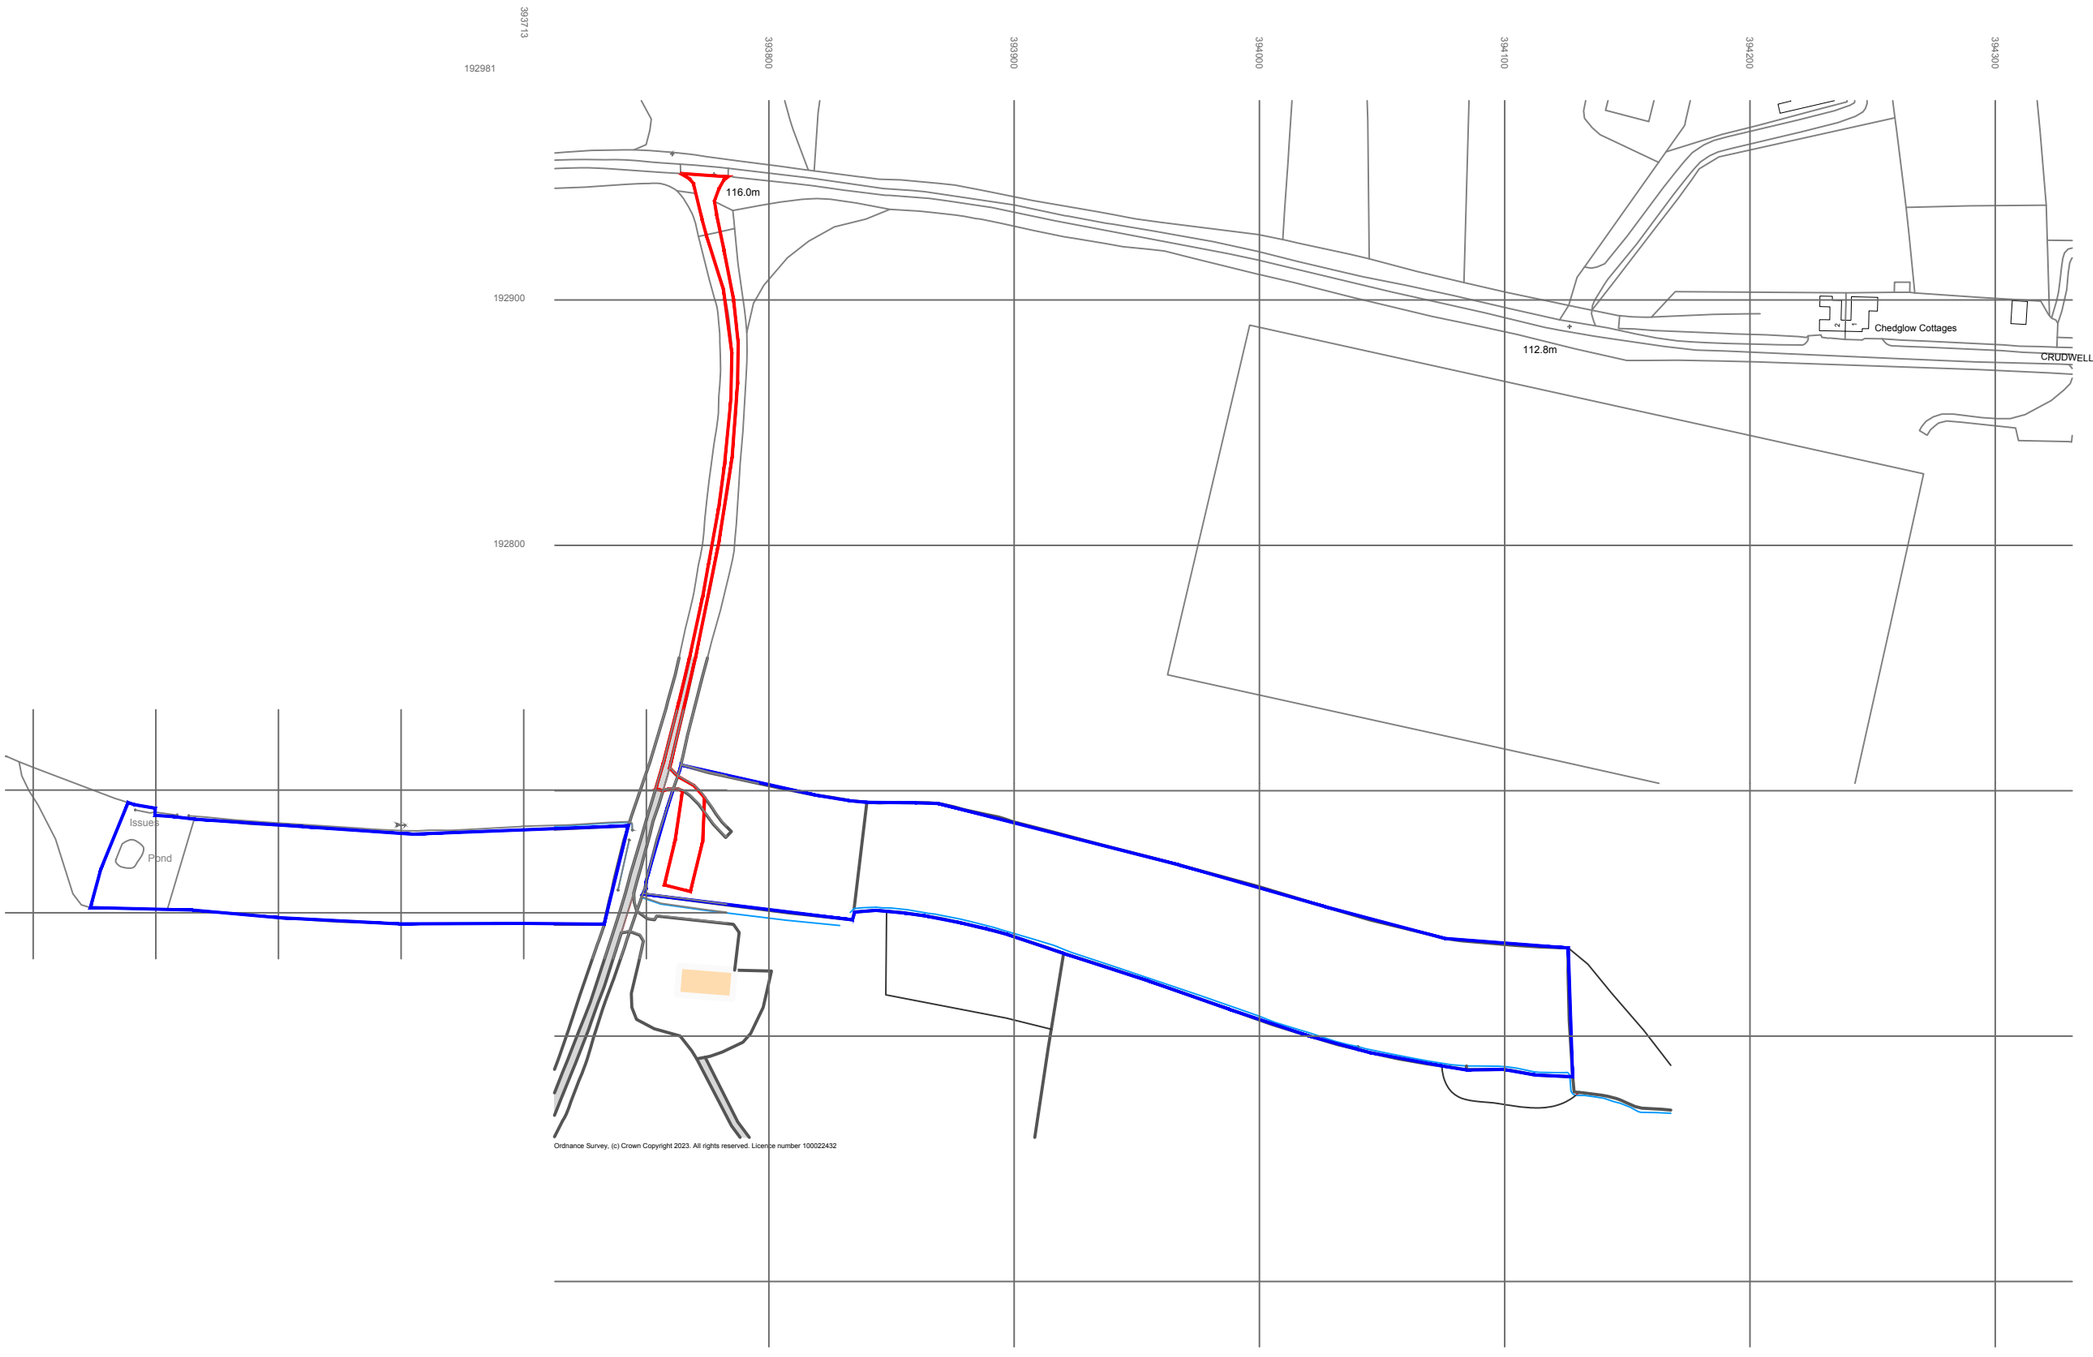

SITE LOCATION PLAN 1:2500

1:1250

25m 0 25m 50m 75m 100m 125m

Client

PROPOSED BARN

THE FIELDS
UPPER CHEDGLOW
MALMESBURY
SN16 9HA

MR & MRS N. MOFFAT

Title

SITE LOCATION PLAN

CHURCH + HASTINGS

Rory Brock
M: 07712 259378

April Church
M: 07979 541397

Drawn	RWB
Scale	1:1250 @ A3
Date	OCT 2023

Drawing Number

100 C

Revisions