


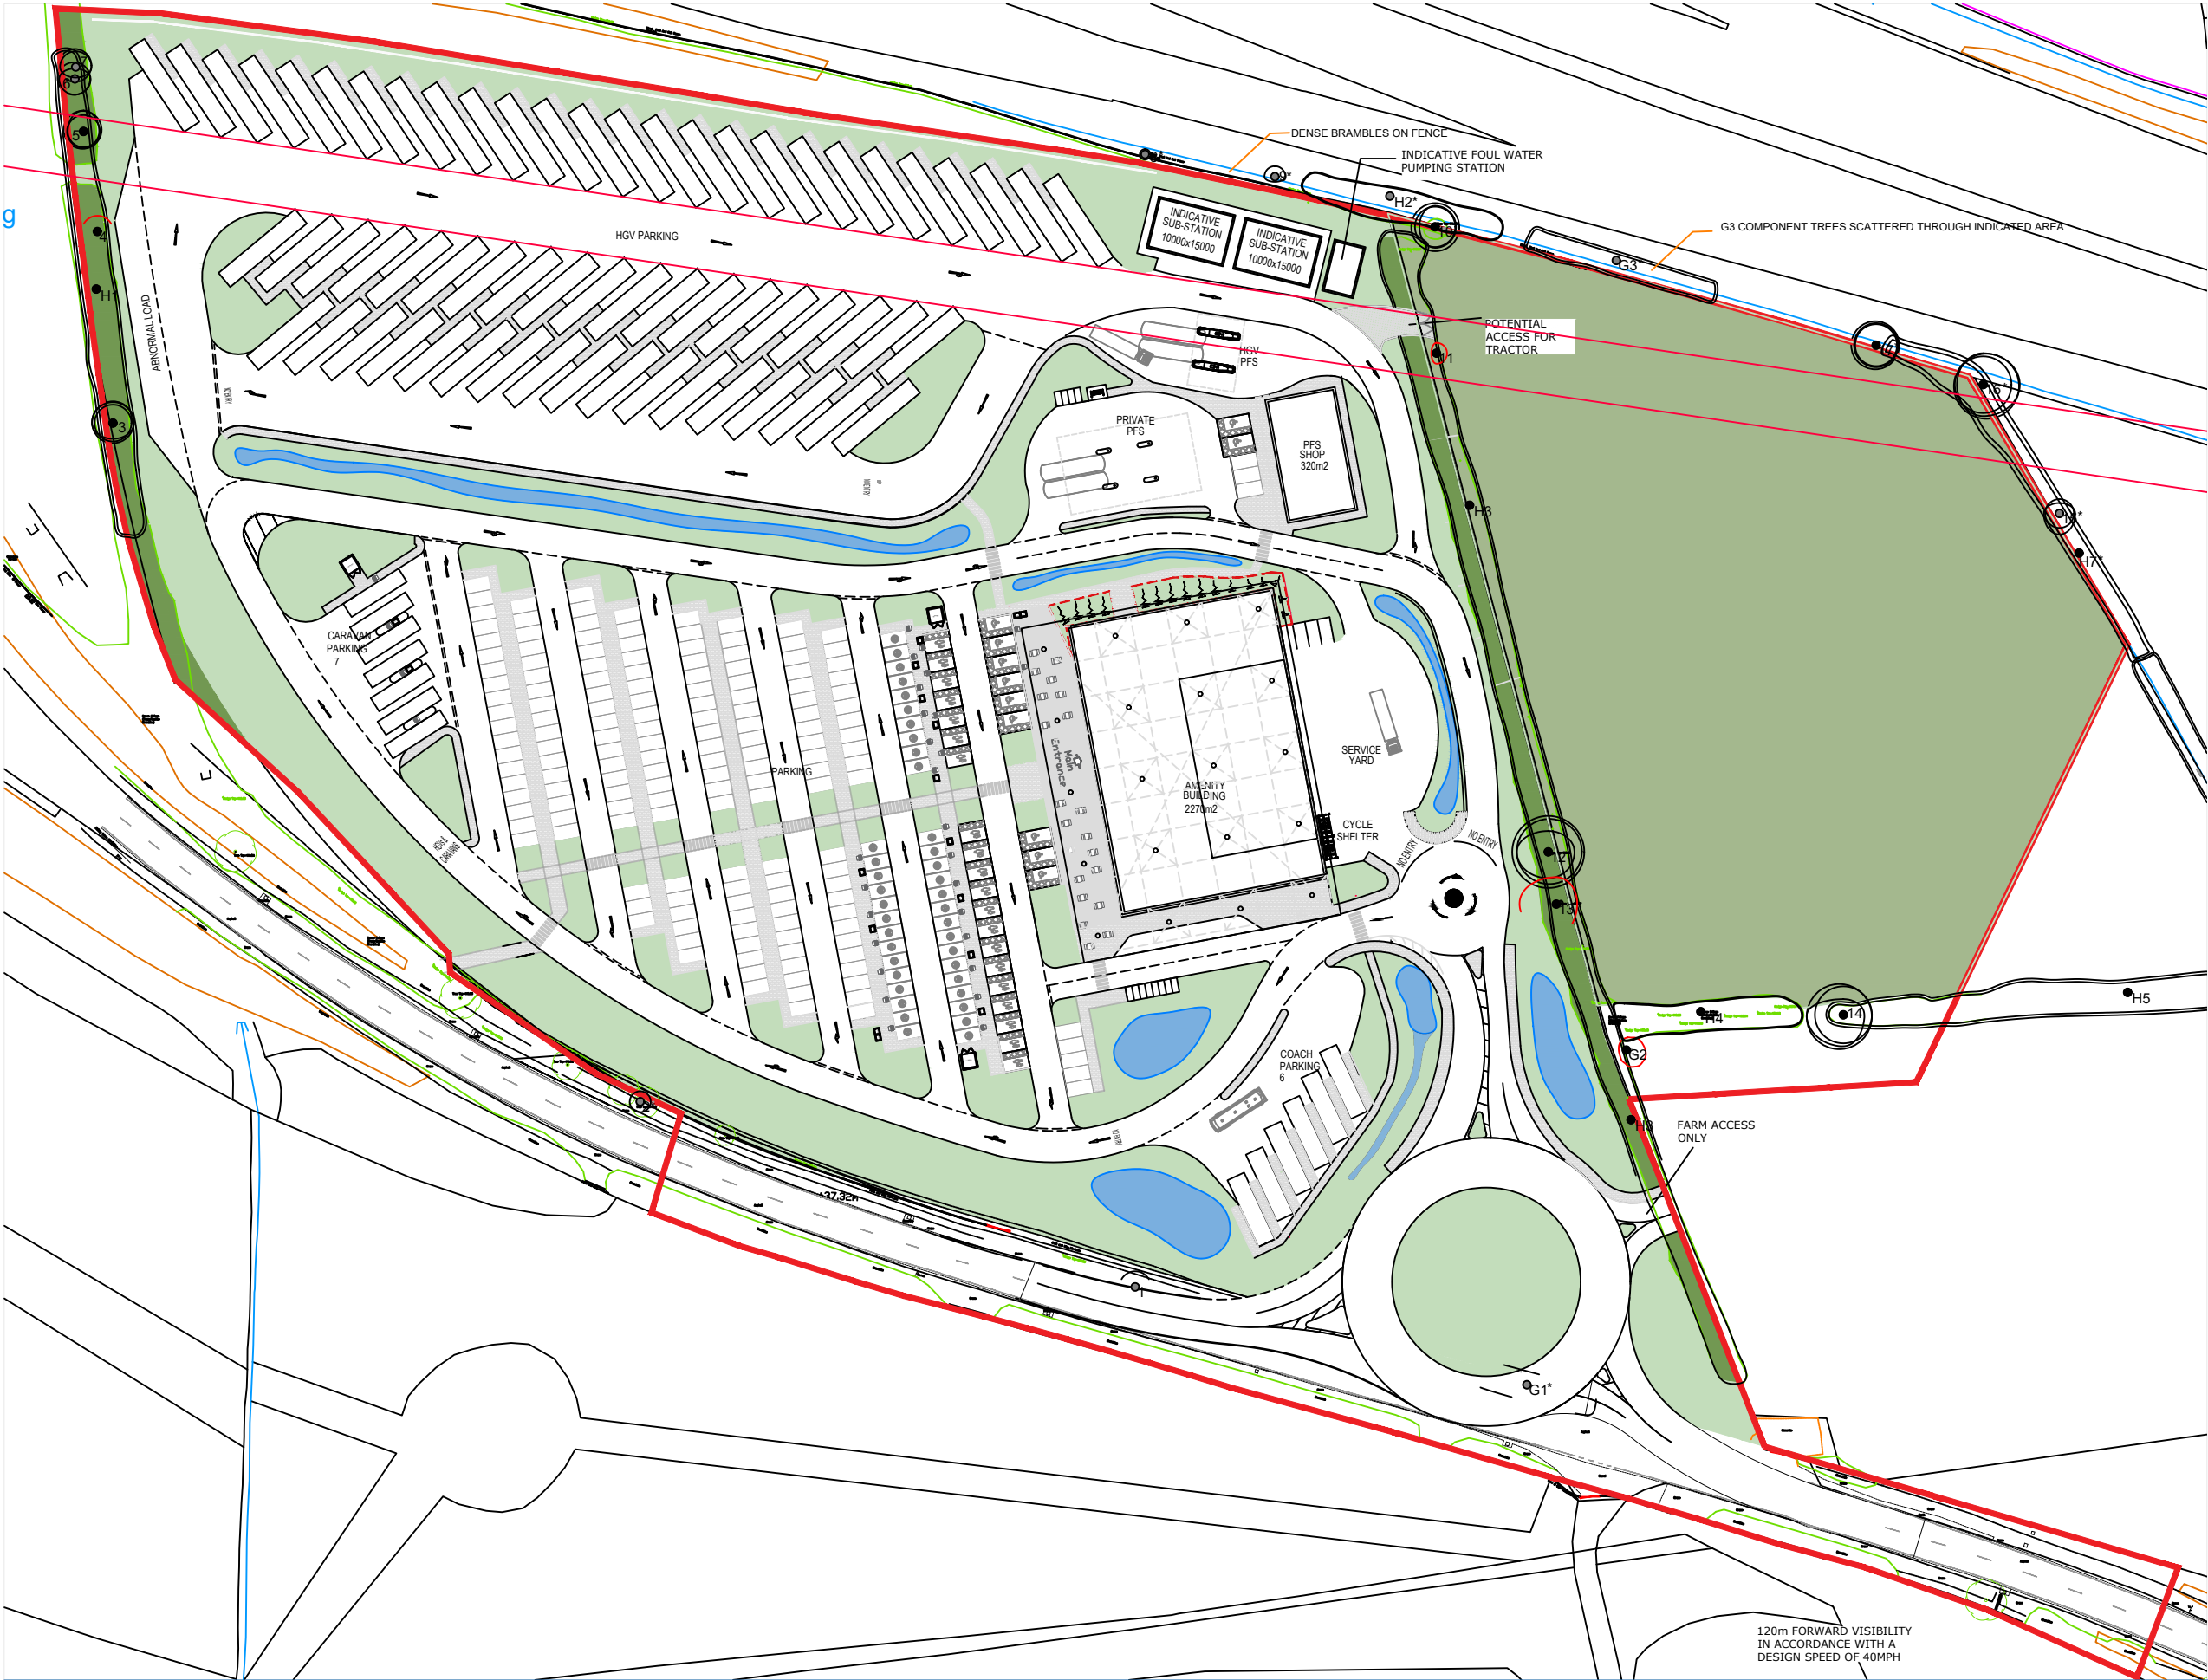

Revision	Date	Revision note
H	30.05.2024	Renamed from previous issue (M49_101 rev G)
I	30.05.2024	Revised following consultation comments

Notes

Project :
 Swindon MRA
 Title :
 Proposed Layout Plan (Illustrative)
 Drawing number :
 915-201
 Issue :
 I
 Client :
 Moto Hospitality Ltd

Scale :
 1:1250 @ A3
 Date :
 30.05.24
 CAD Ref :
 PL210
 Drawn by :
 CG

