
REVISION	AMENDMENT	DATE	DRAWN

THIS DRAWING IS THE SURVEYORS COPYRIGHT
DO NOT SCALE FROM THIS DRAWING.


NOTES :-

0 1.0 2.0 3.0 4.0 5.0

SCALE BAR AT 1:100

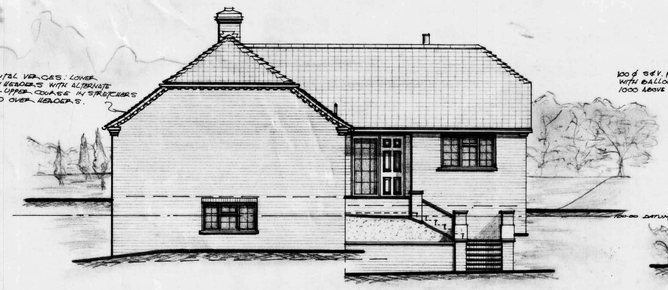


NORTH ELEVATION

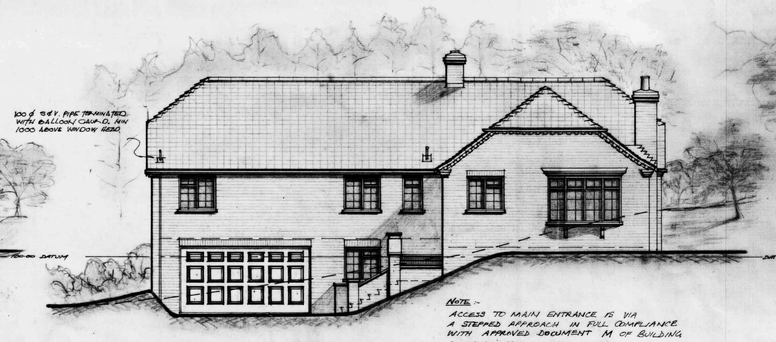


NOTE :-
ACCESS TO MAIN ENTRANCE IS VIA A STEPPED APPROACH IN FULL COMPLIANCE WITH APPROVED DOCUMENT M OF BUILDING REGULATIONS


WEST ELEVATION

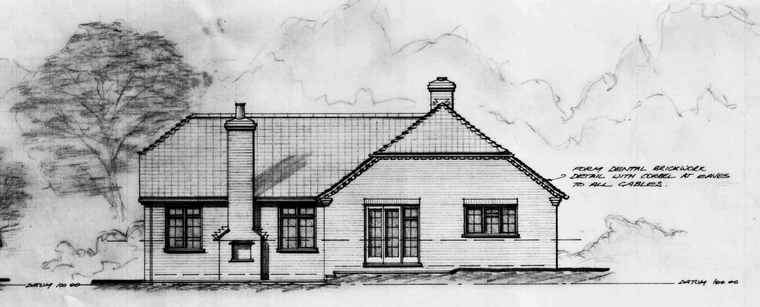


SOUTH ELEVATION

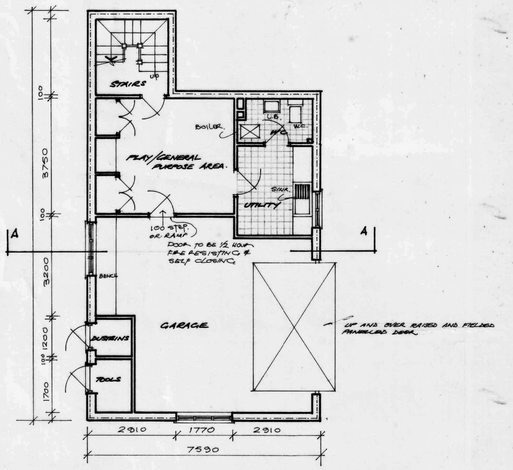


GARAGE LEVEL PLAN

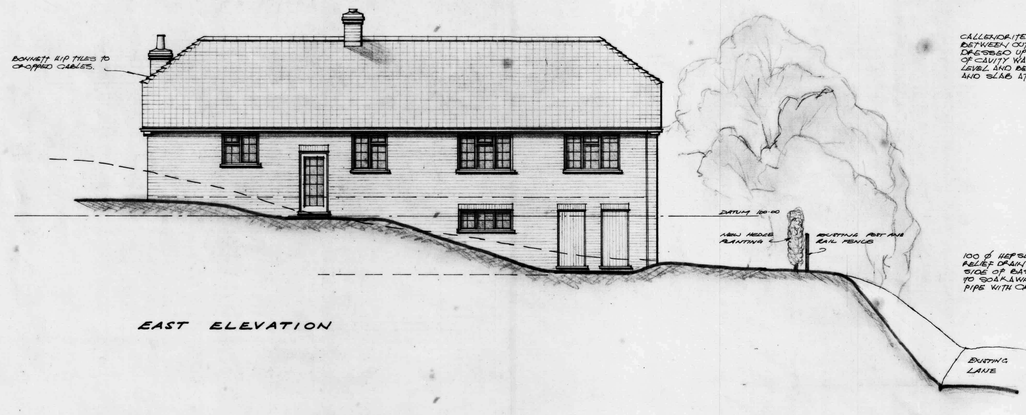


EAST ELEVATION

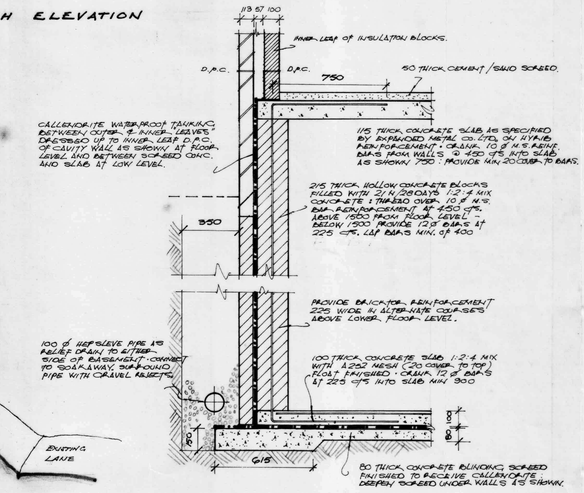


DETAIL OF BASEMENT WALLING.

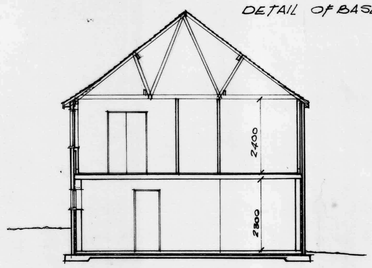

CROSS SECTION A-A.

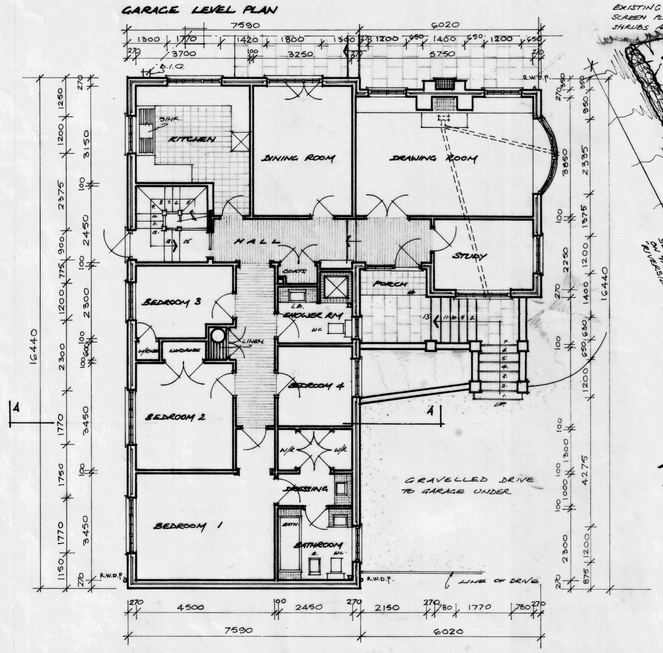


FLOOR PLAN

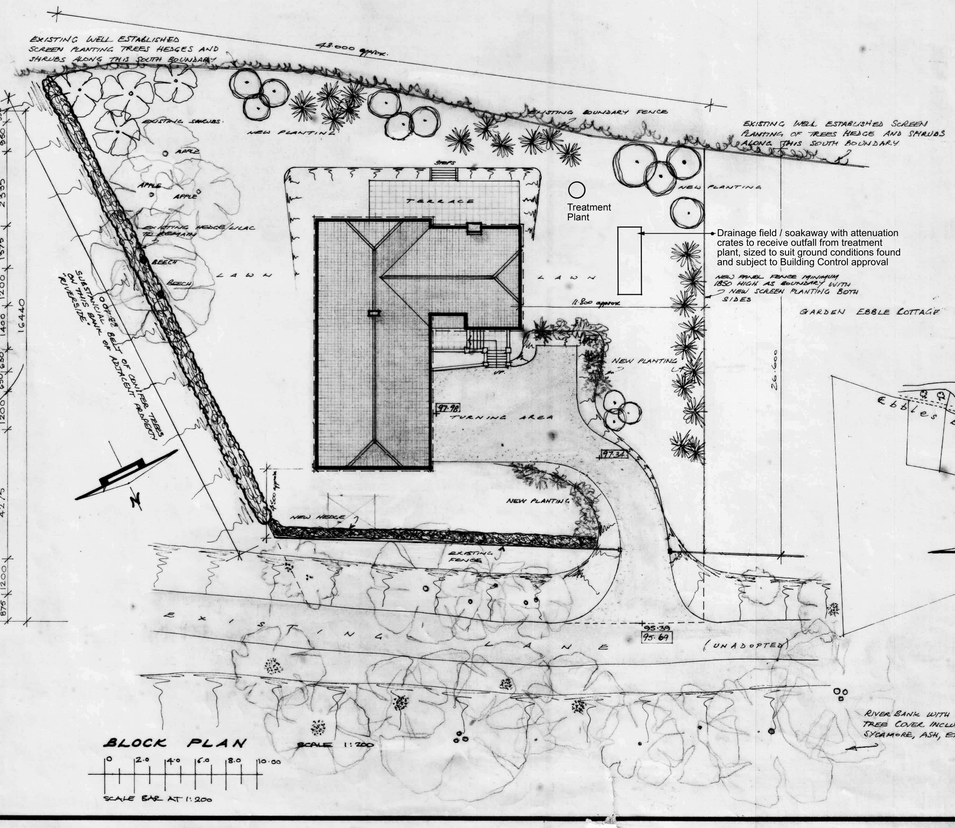

BLOCK PLAN SCALE 1:200

SCALE BAR AT 1:200

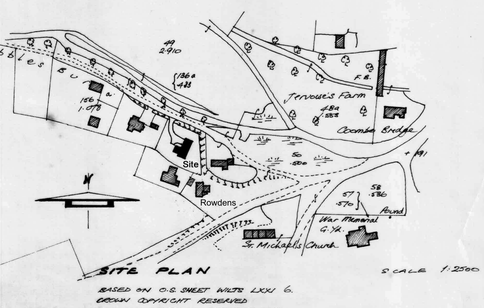

SITE PLAN

BASED ON O.S. SHEET WILTS LXXI. 6. CROWN COPYRIGHT RESERVED FOR IDENTIFICATION PURPOSES ONLY

SCALE 1:2500

Michael K. Luffman
CHARTERED BUILDING SURVEYORS

PROPOSED NEW BUNGALOW AND INTEGRAL GARAGE ON LAND ADJOINING EBBLE COTTAGE COOMBE BISSETT SALISBURY WILTSHIRE FOR M.K. LUFFMAN ESQ

PLANS ELEVATIONS BLOCK & SITE PLANS

DATE: APRIL 2007	DRAWING No.	REVISION
SCALE: 1:100 1:200 1:2500	2029/2	A
DRAWN: MLL		