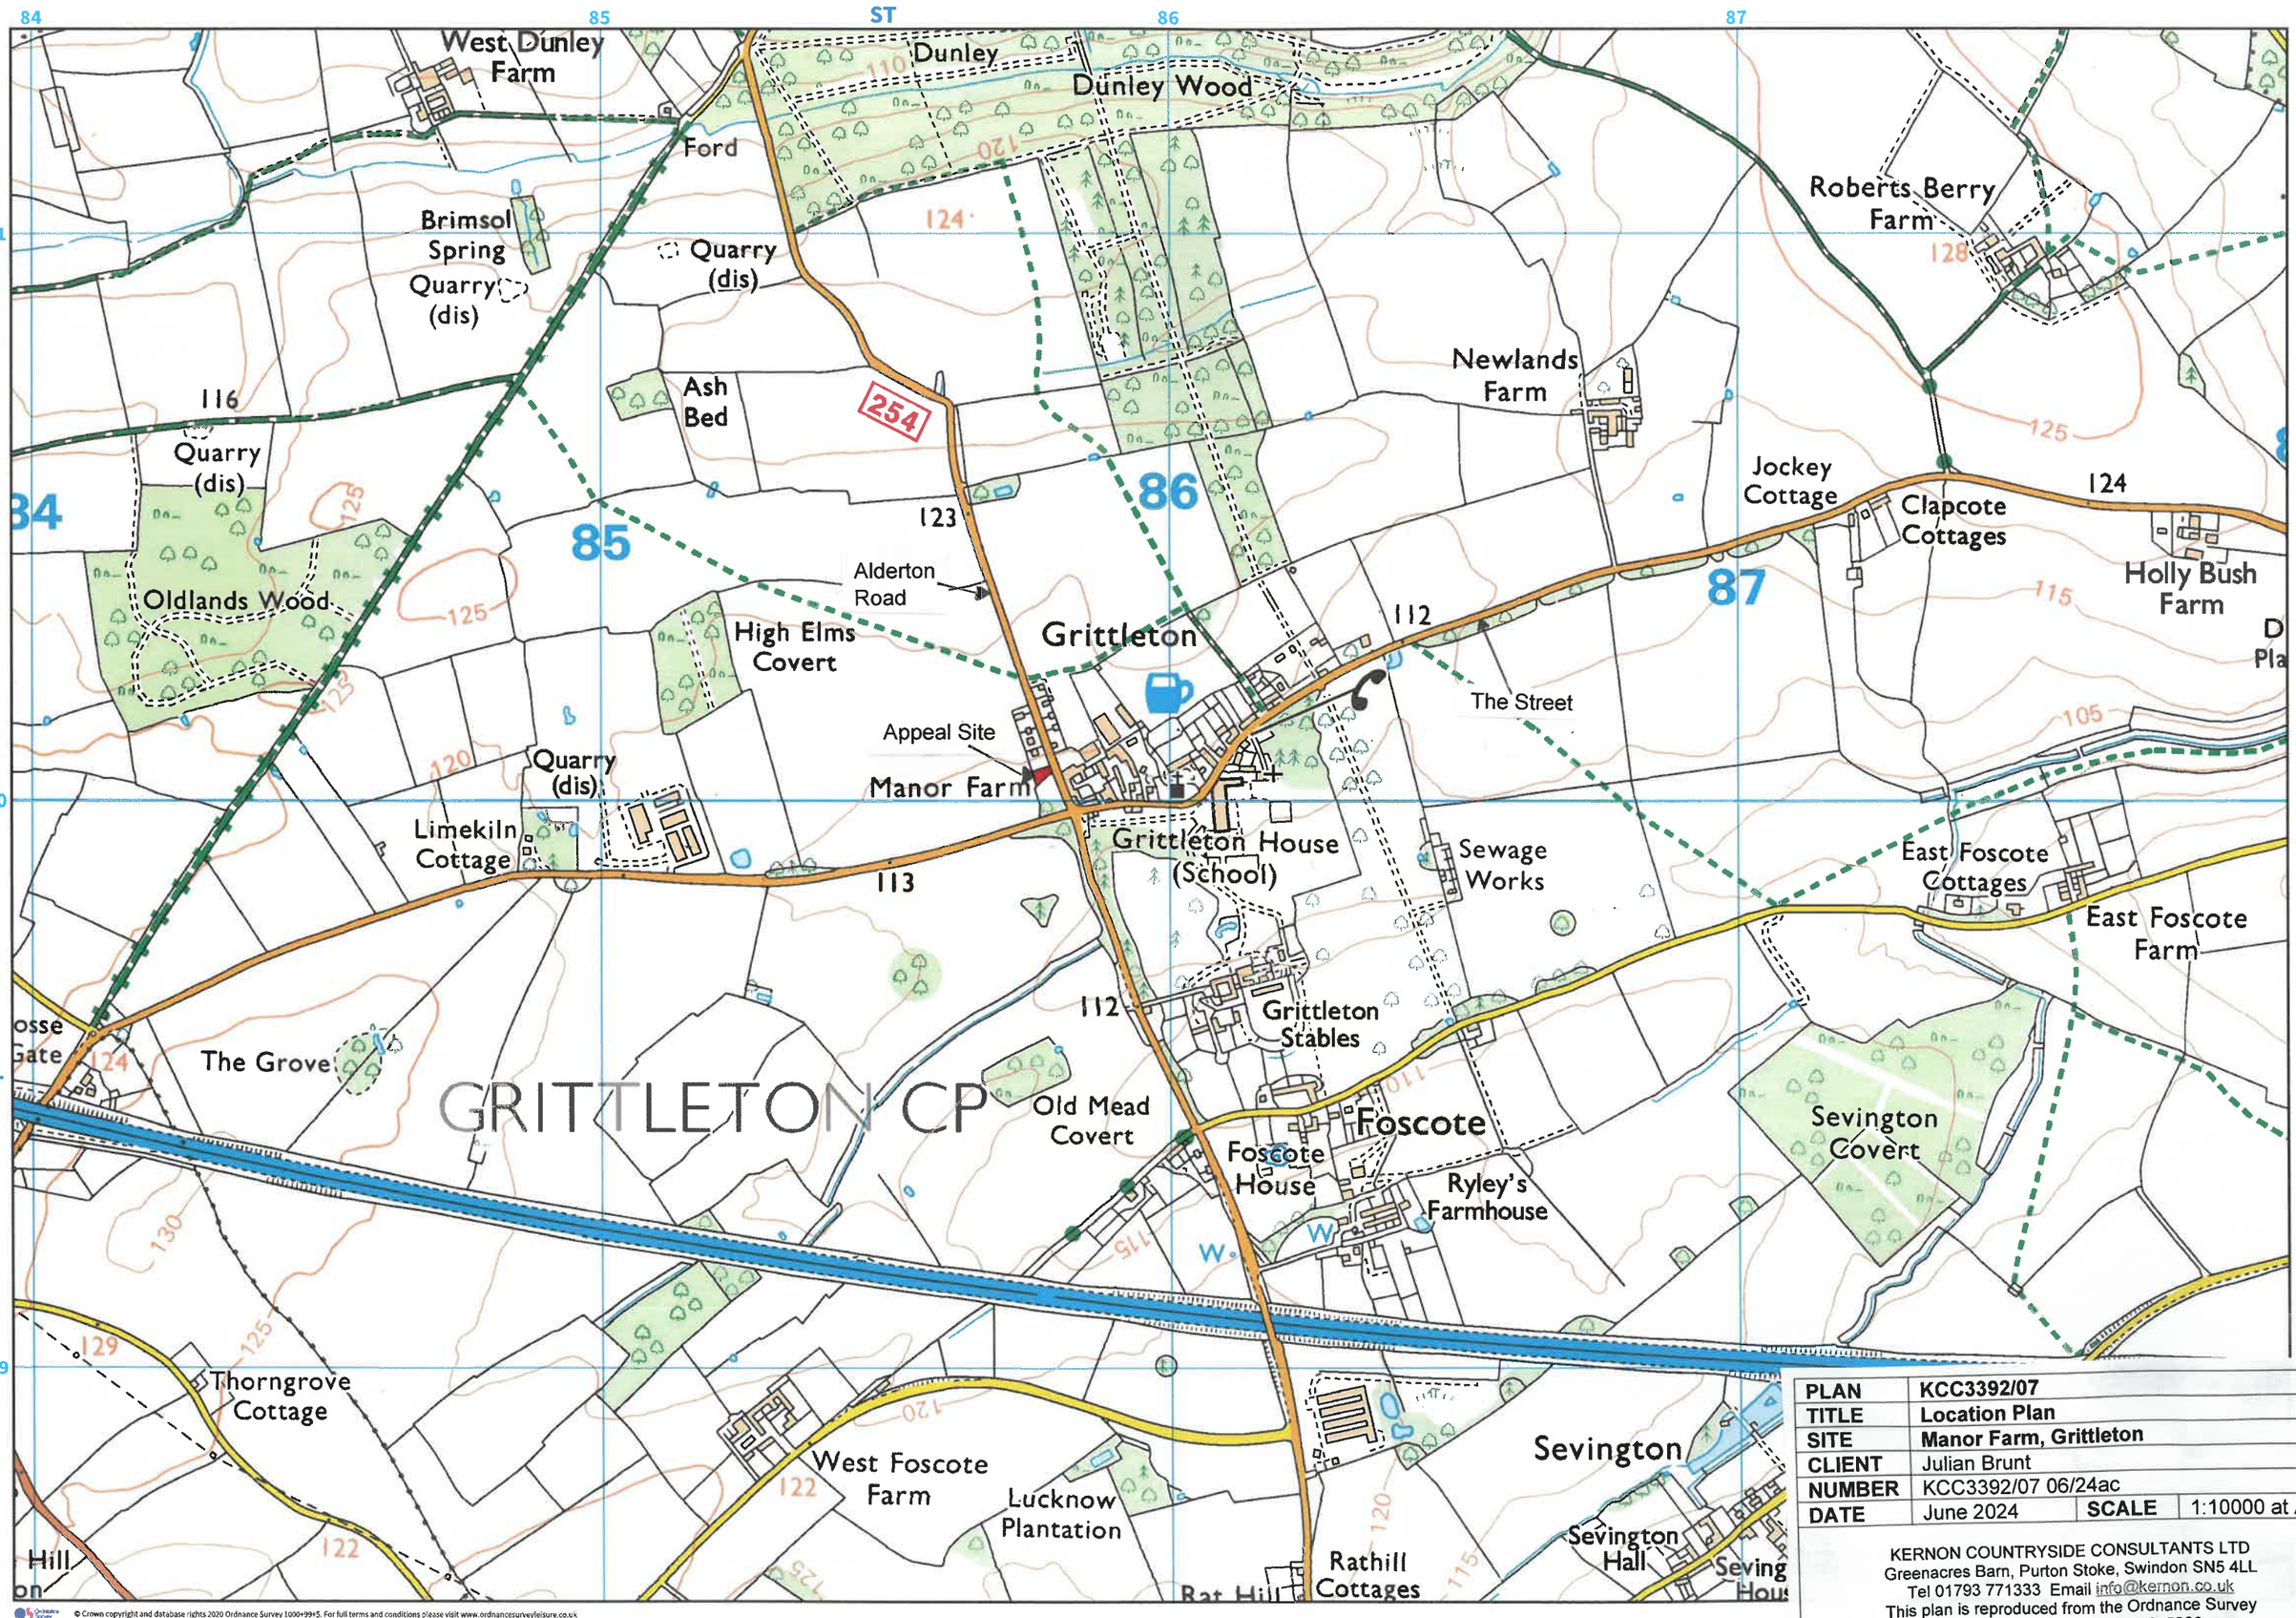

© Crown copyright and database rights 2020 Ordnance Survey 1000+9915. For full terms and conditions please visit www.ordnancesurveyleisure.co.uk

PLAN	KCC3392/07		
TITLE	Location Plan		
SITE	Manor Farm, Grittleton		
CLIENT	Julian Brunt		
NUMBER	KCC3392/07 06/24ac		
DATE	June 2024	SCALE	1:10000 at A3

KERNON COUNTRYSIDE CONSULTANTS LTD
Greenacres Barn, Purton Stoke, Swindon SN5 4LL
Tel 01793 771333 Email info@kernon.co.uk
This plan is reproduced from the Ordnance Survey under copyright licence 100015226