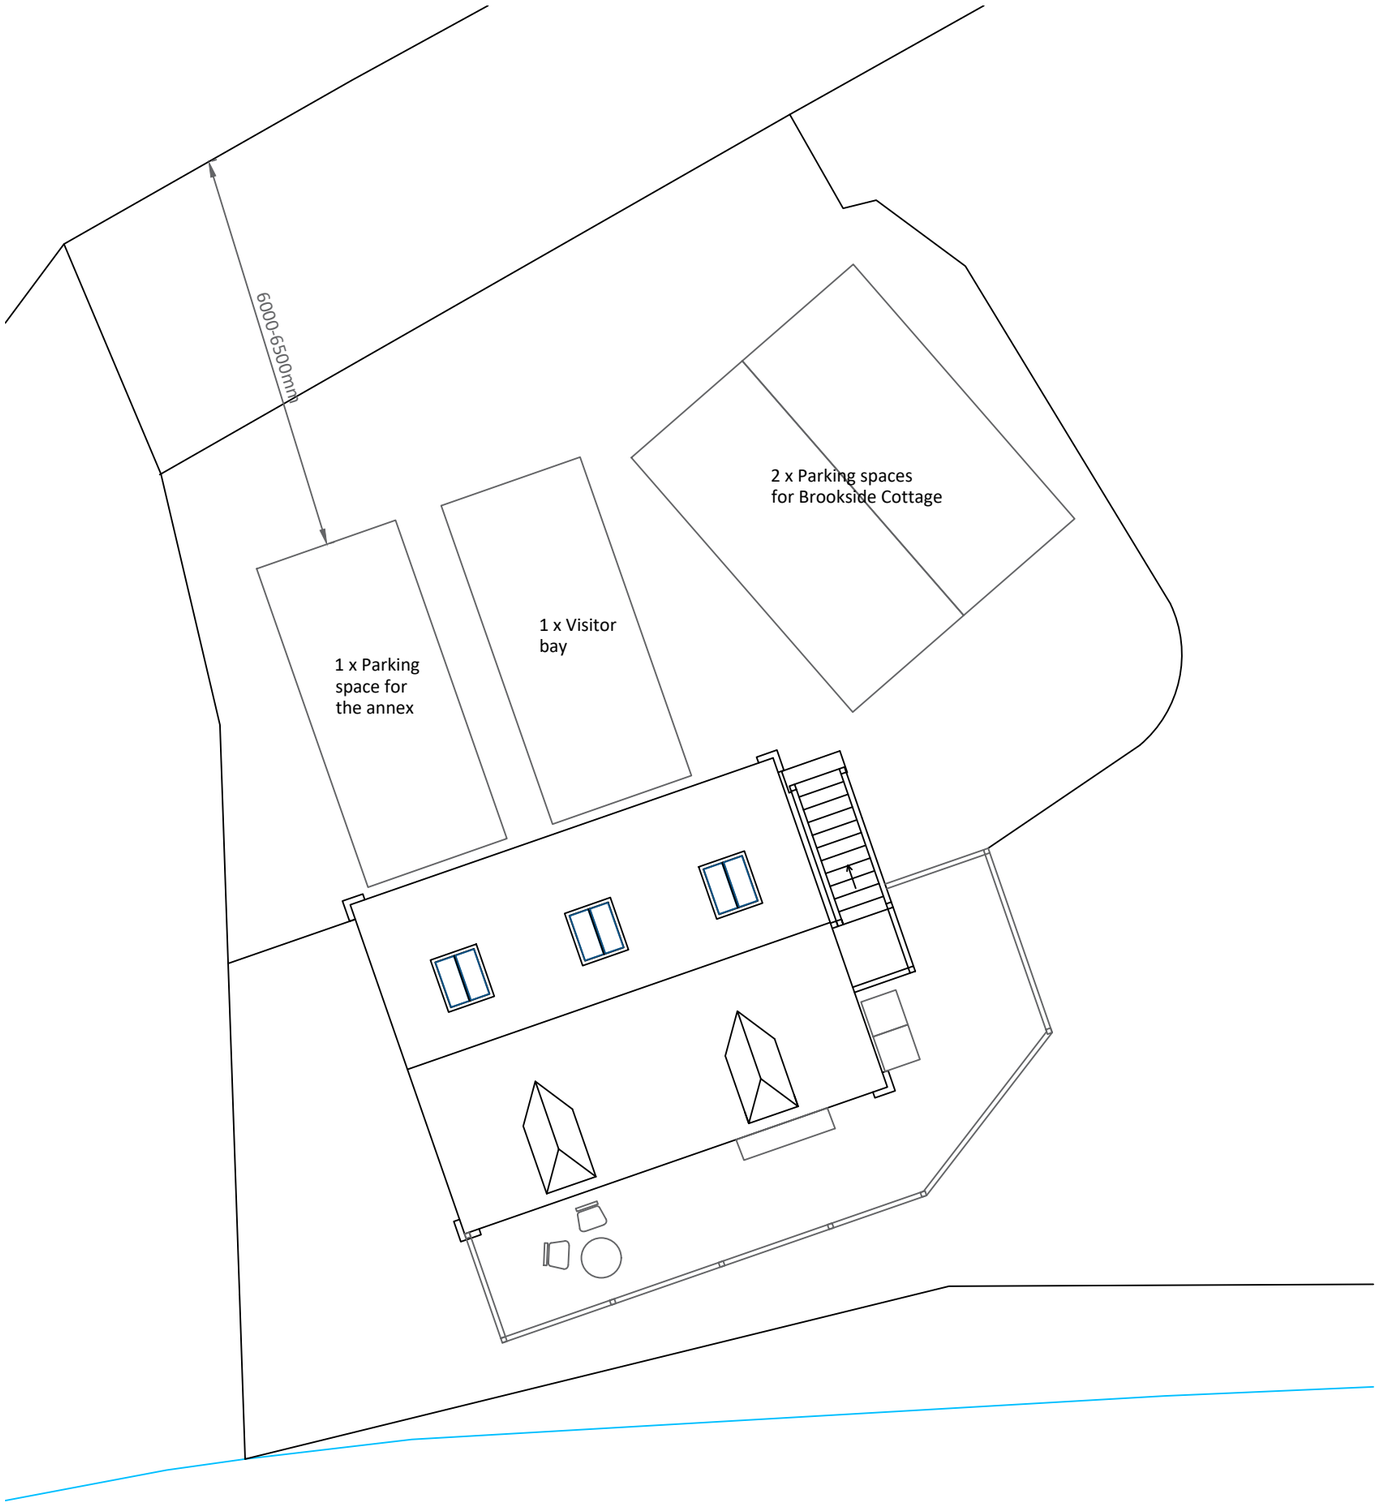

WHILST EVERY EFFORT HAS BEEN TAKEN TO ENSURE THE ACCURACY OF THESE PLANS ALL DIMENSIONS FOR CONSTRUCTION PURPOSES MUST BE CONFIRMED ON SITE.

EVANS PLANNING & DESIGN

Hilary Evans
BSc(Hons), DIP Town Planning, MRTPI
BA(Hons) Architectural Technology
planninganddesign@netevans.com
07866 534501

Project:
Change of Use of Outbuilding to a Self Contained Annex
Building Rear of Brookside, Mill Lane, Corston

Title:
Parking Arrangement

Project No: 23018	Drawing No: 23018/04
Status: Planning	Date: 01/10/2024
Revision: B	Scale: 1:100

Scale bar: 1:100

0 1 2 3 4 5