


2 x Habitat Small Bird Nest Boxes, or similar and approved, to be installed within the masonary of the building. To be installed on a north or east facing elevation away from risk of predation from cats.

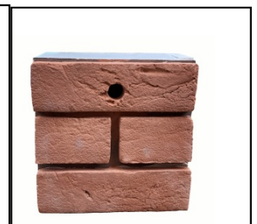

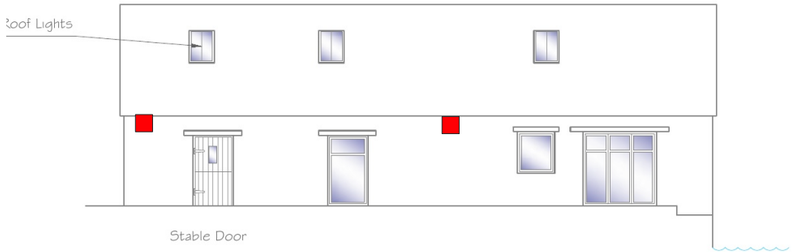


WEST ELEVATION

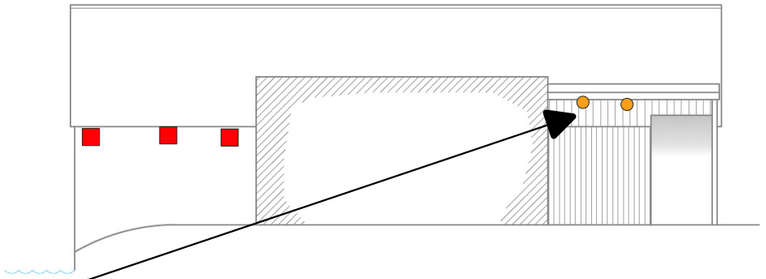

EAST ELEVATION

Scale 1:100

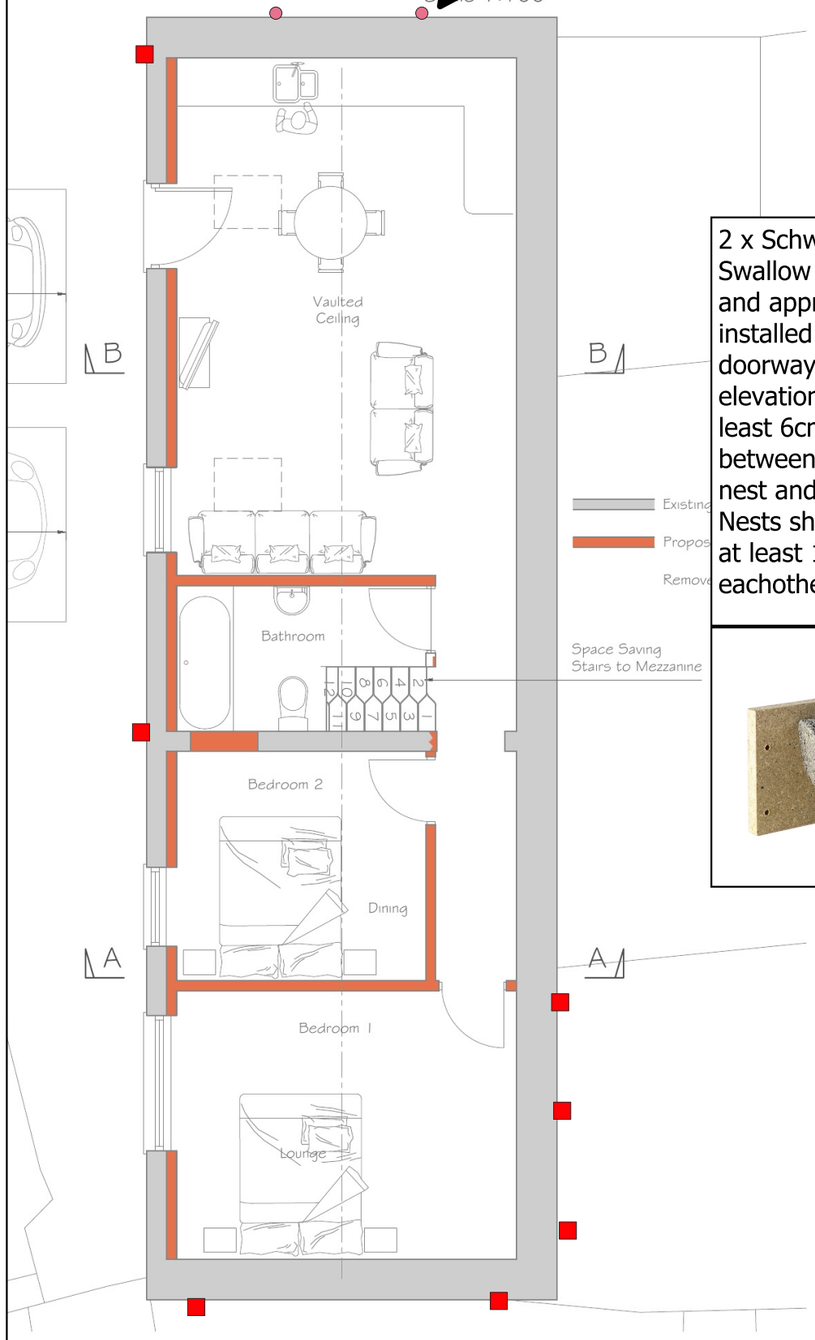


GROUND FLOOR PLAN

Scale 1:50


2 x Schwegler No.10 Swallow Nests, or similar and approved, to be installed within the open doorway of the eastern elevation. A gap of at least 6cm should be left between the top of the nest and the ceiling. Nests should be placed at least 1m away from eachother.



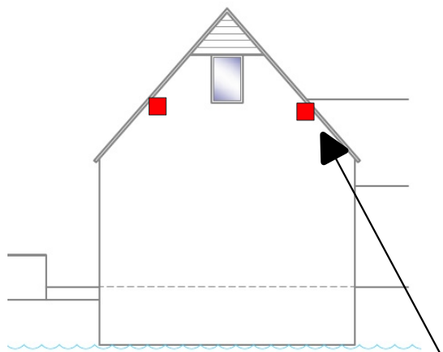

SOUTH ELEVATION

Scale 1:100

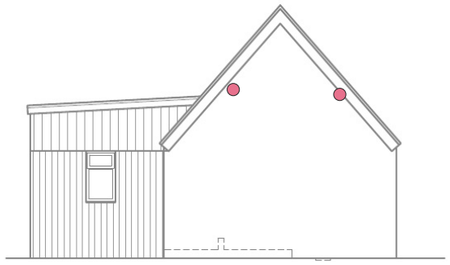

NORTH ELEVATION

Scale 1:100





7 x Habibat 001 bat boxes, or similar and approved, to be integrated into the masonary of the renovated building to compensate for the loss of six common pipistrelle *Pipistrellus pipstrellus* day roosts and one Natterer's bat *Myotis nattereri* feeding roost. Boxes should be placed beneath eaves/soffits away from artificial lighting, at a minimum height of 2m.

Images: www.nhbs.com

Legend

- Habitat 001 Bat Box (x7)
- Schwegler No. 10 Swallow Nest (x2)
- Habitat Small Bird Nest Box (x2)

ACD ENVIRONMENTAL

MR A MILLAR

scheme: Moor Farm, Ashton Road, Minety
client: Mr A Millar
drawing: Ecological enhancement plan
date: 04/09/2024
scale: NTS @ A3
drawing no.: PRI24354_67
drawn: PH