



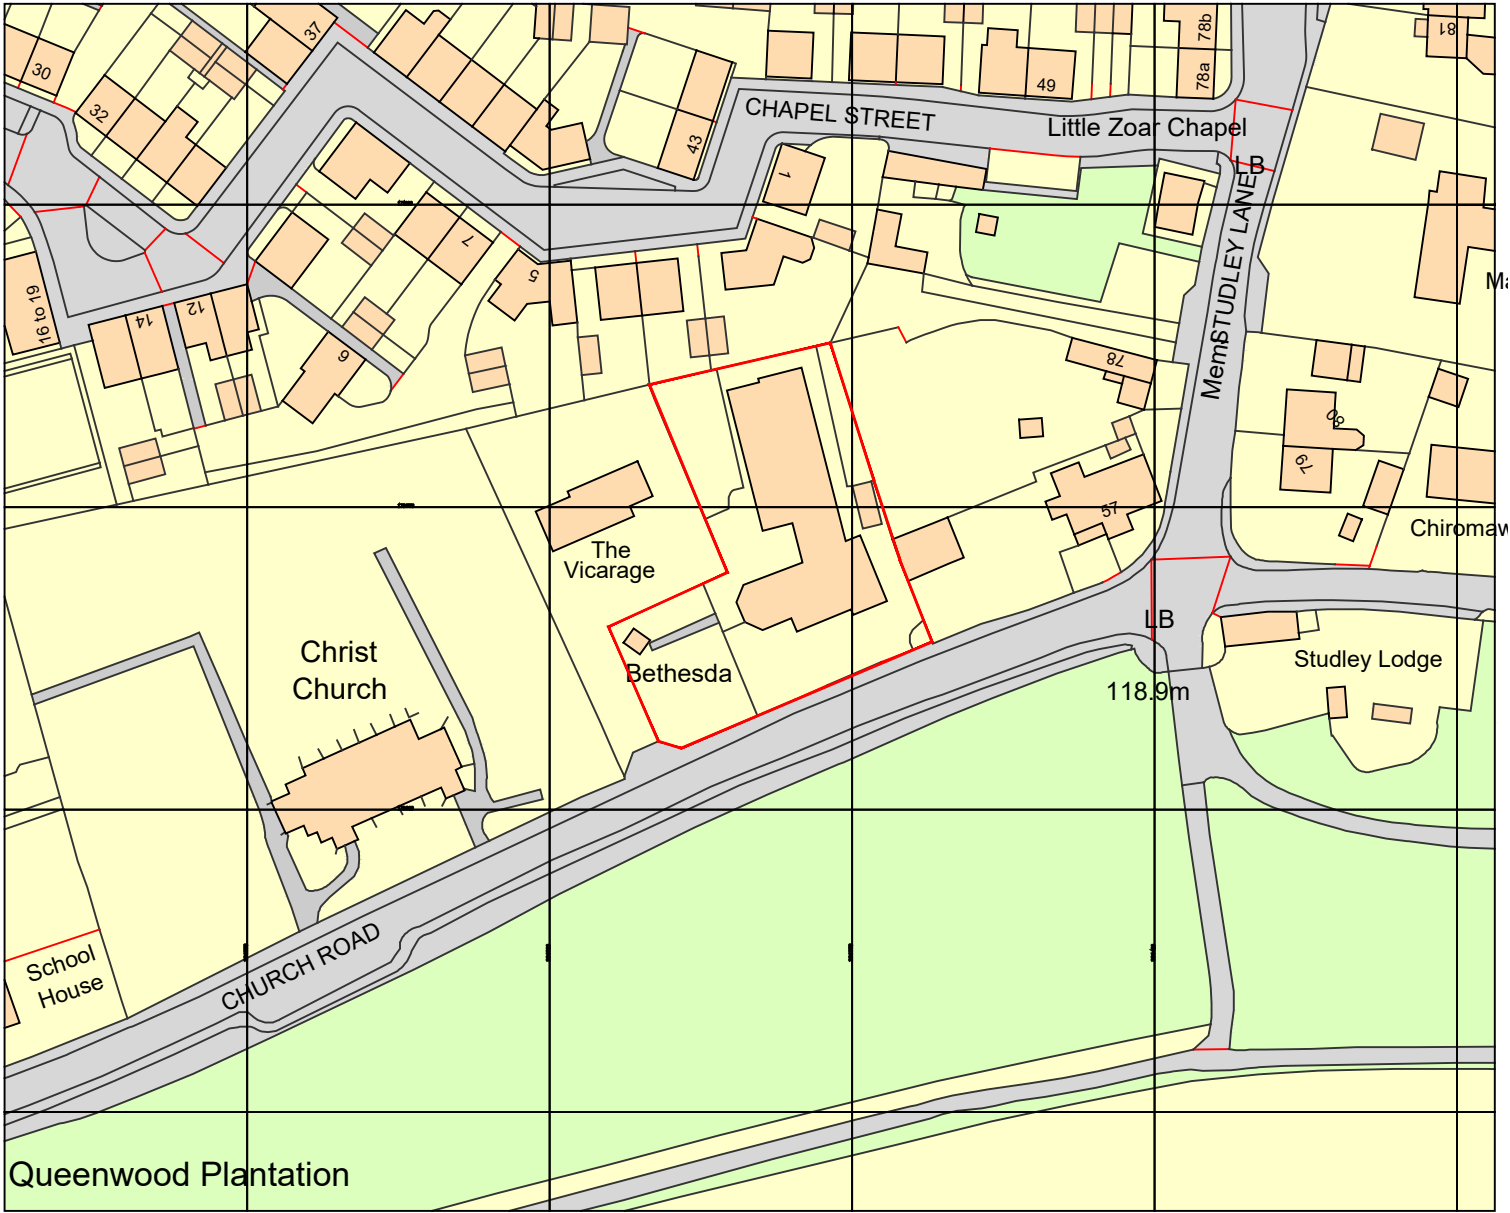

Ordnance Survey, (c) Crown Copyright 2024. All rights reserved. Licence number 100022432

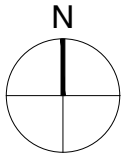

A 17.10.2024 Issued for planning

Client New Key Developments
Project Former Care Home, Derry Hill, Calne
Title Site Location Plan

Drwg No. 1611 001 A
Scale 1:1250 @ A4
Date MAY.24
Drawn SL Checked KLM

**AARON
EVANS**
ARCHITECTS

RIBA 
Chartered Practice

Aaron Evans Architects Ltd 3 Gay Street, Bath, BA1 2PH
www.aaronevans.com e: office@aaronevans.com

This drawing is copyright. Only figured dimensions to be used. Contractors not to scale from this drawing and must check all dimensions before proceeding.

01225 466234