
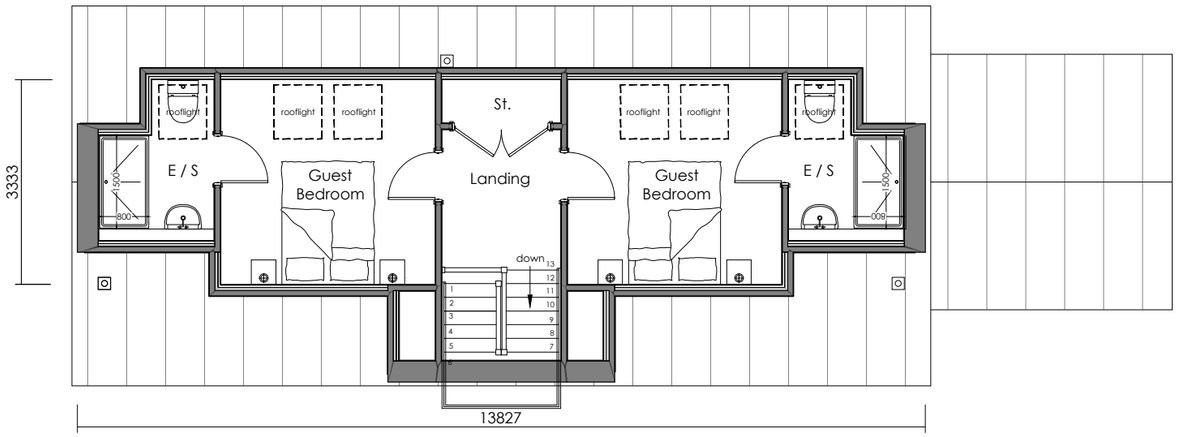


FIRST FLOOR


Rev O FIRST FLOOR INTERNAL AREA: 39m²
(Rev J FIRST FLOOR INTERNAL AREA: 73m²)

Any room dimensions given are for guidance only

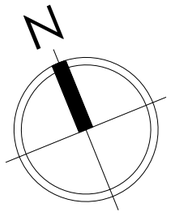

Dashed blue line indicates outline of Rev J proposal

Dashed magenta line indicates outline of existing barn

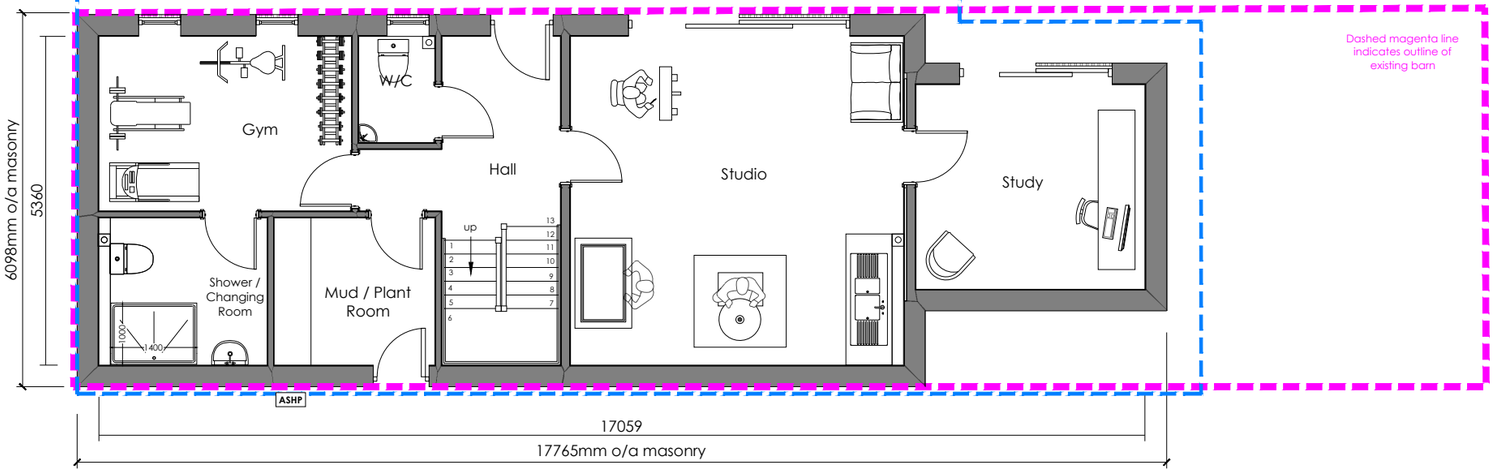

GROUND FLOOR

Rev O GROUND FLOOR INTERNAL AREA: 83.5m²
Rev O GROSS INTERNAL AREA: 122.5m² (62.5m² reduction)
Rev O GROSS EXTERNAL FOOTPRINT: 100m² (30m² reduction)

Rev J GROUND FLOOR INTERNAL AREA: 112m²
Rev J GROSS INTERNAL AREA: 185m²
Rev J GROSS EXTERNAL FOOTPRINT: 130m²

PLANNING

This drawing has been prepared to support the planning application.
This drawing is not to be used for construction purposes, detailed construction drawings will be provided dependent on planning permission and order placement.

O	02/10/24	Planning Submission Drawings	WC	n/a
N	20/06/24	Planning Submission Drawings	JS	n/a
M	11/06/24	Developed Design for Planning Submission	JS	n/a
L	05/06/24	Developed Design for Planning Review	JS	n/a
K	23/05/24	Amendments as per email 21/05/34	JS	n/a
J	03/04/24	Amendments as per email 27/03/34	JS	n/a
I	28/03/24	Proposed site position altered as per email 27/03/34	JS	n/a
H	25/03/24	Proposed site position altered as per email 22/03/34	JS	n/a
G	22/03/24	Developed Sketch Design as per email 20/03/34	JS	n/a
F	07/03/24	Developed Sketch Design	JS	n/a
E	02/02/24	Re-Design Proposal Sketch	JS	n/a
D	13/12/23	PLANNING DRAWINGS FOR SUBMISSION	JS	n/a
C	11/12/23	PLANNING DRAWINGS FOR REVIEW	JS	n/a
B	26/06/23	PLANNING DRAWINGS	JS	n/a
A	22/06/23	Planning Drawings for Review	JS	n/a
SK05	01/06/23	Developed Sketch Design	JS	n/a
SK04	24/05/23	Developed Sketch Design	JS	n/a
SK03	11/05/23	Developed Sketch Design	JS	n/a
SK02	25/04/23	Developed Sketch Design	JS	n/a
SK01	05/04/23	Initial Sketch Floor Plans for Comment	JS	n/a
Rev:	Date:	Description:	Drawn:	Checked:

Client:
Mike & Helen Whelan

Site Address:
Ravenscourt
The Street, Crudwell, Wiltshire
SN16 9ER

Drawing Title:
Floor Plans

Job Number: 23-014
Drawing Number: FP
Revision: O

Drawing Scale (UNO): 1:100@A3
0 1m 2m 3m 4m 5m

POTTON

Potton
Eltisley Road,
Great Gransden,
Beds, SG19 3AR

Tel: 01767 676400
E-mail: sales@potton.co.uk
Web: www.potton.co.uk

This document is the copyright of Kingspan Timber Solutions Ltd, and is made available on the express condition that it shall not be used in connection with the erection of any building or the production of any components for such a building unless the building to be erected or the components are supplied by Kingspan Timber Solutions Ltd.

© Kingspan Timber Solutions Ltd.