Passing Place 04

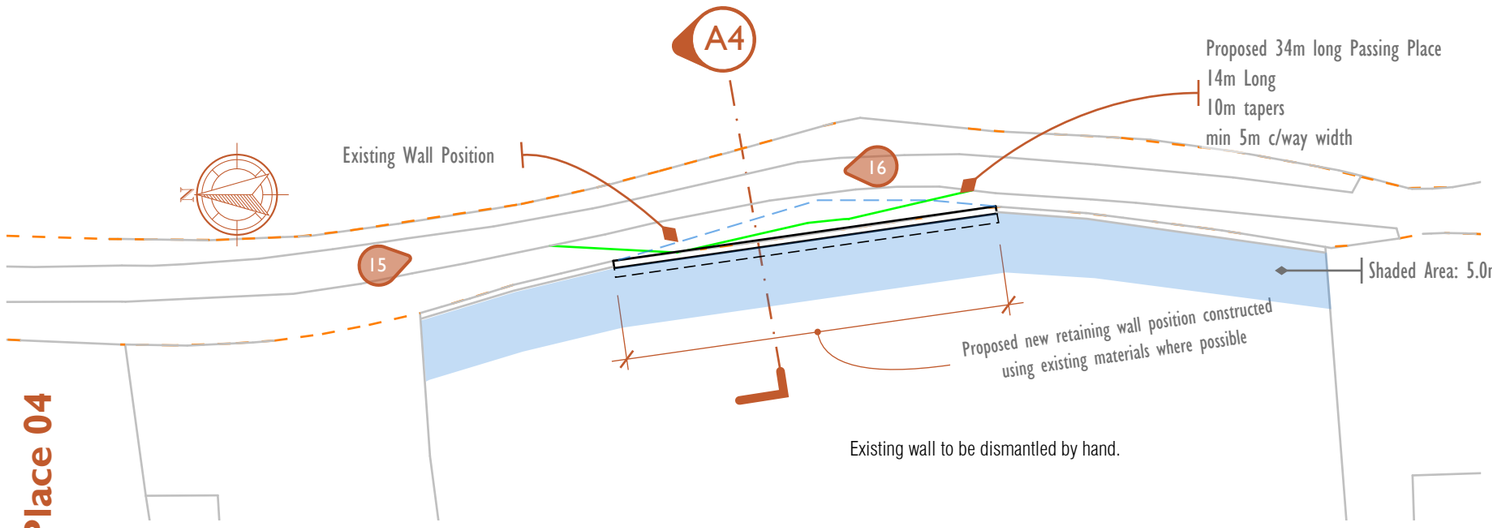

Existing wall to be dismantled by hand.

SITE PLAN 1:200





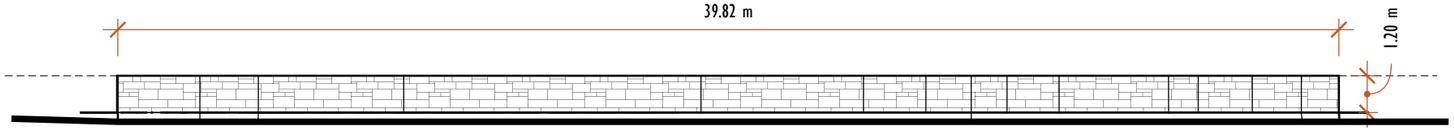

ELEVATION 1:200

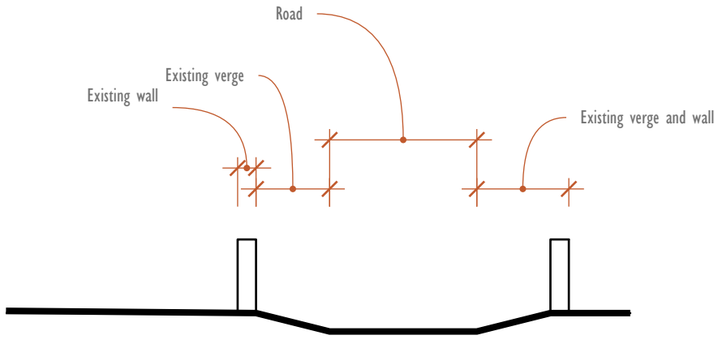

Existing Section A4

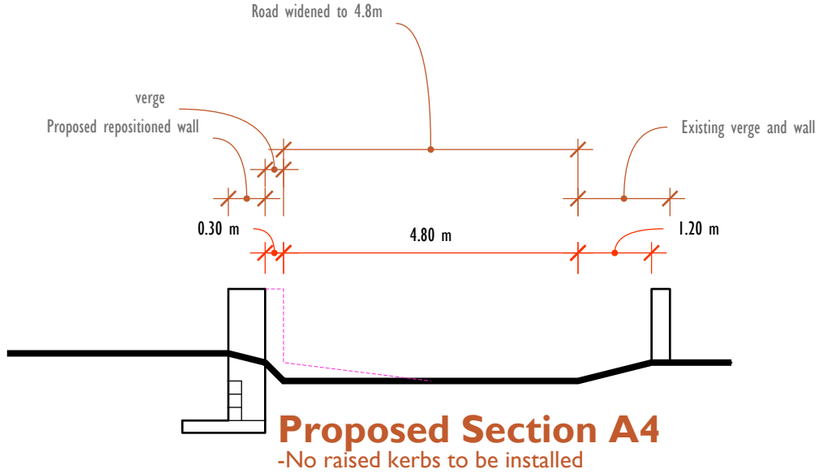

Proposed Section A4

-No raised kerbs to be installed

SCALE 1:50 — 00 0.5 01 1.5 02

SCALE 1:100 — 00 01 02 03 04

SCALE 1:200 — 00 02 04 06 08

SCALE 1:500 — 00 05 10 15 20

Land Development & Planning Consultants Ltd
01249 782496
www.LDPC.co
planning@LDPC.co

LD PC

The Studio,
82 Broadmead,
Corsham,
SN13 9AP

All dimensions to be checked on site. Drawing for planning puposes only - Not for construction. Reproduction of this drawing is prohibited without the consent in writing of Land Development & Planning Consultants Ltd. Site plans are reproduced from the Ordnance Survey sheets with the permission of The Controller of HM Stationery Office. Crown Copyright Reserved. Licence Number AL546755.

DATE
October. 2024

DESCRIPTION
Passing Place 04

SCALE:
1:200 & 1:100 @ A3

PROJECT NO.
LDC.2272R

PROJECT
Land at Euridge Manor Farm,
Euridge, Colerne, Wiltshire

DRAWING No.
07

REVISION
E