


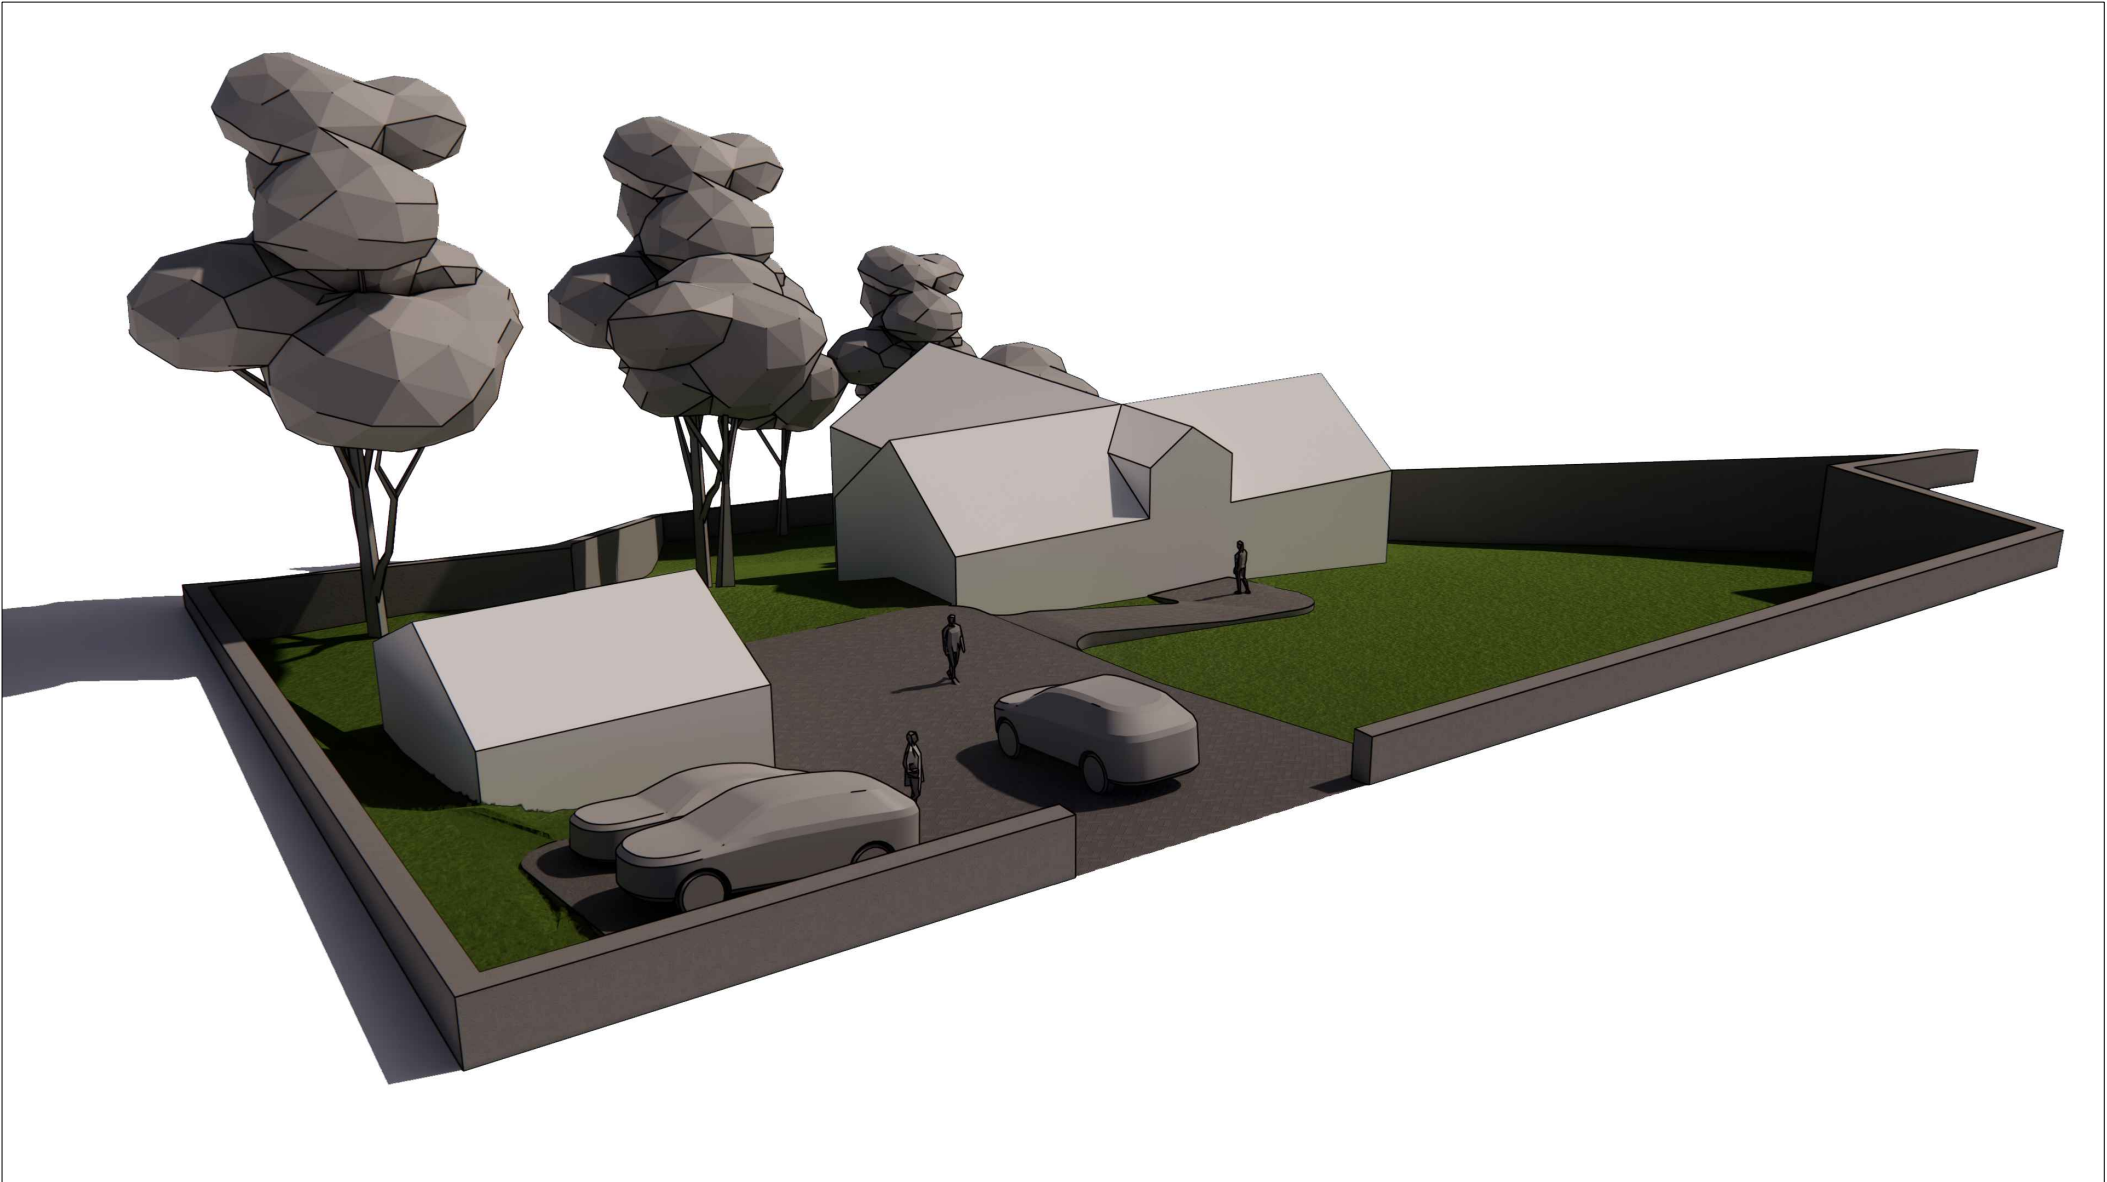

Proposed 3D View



Proposed 3D View



Proposed 3D View



Proposed Section

Any dimensions shown should be checked on site and discrepancies reported to the Architect prior to construction. Designs are not coordinated with engineer projects. Do not scale for construction purposes.