



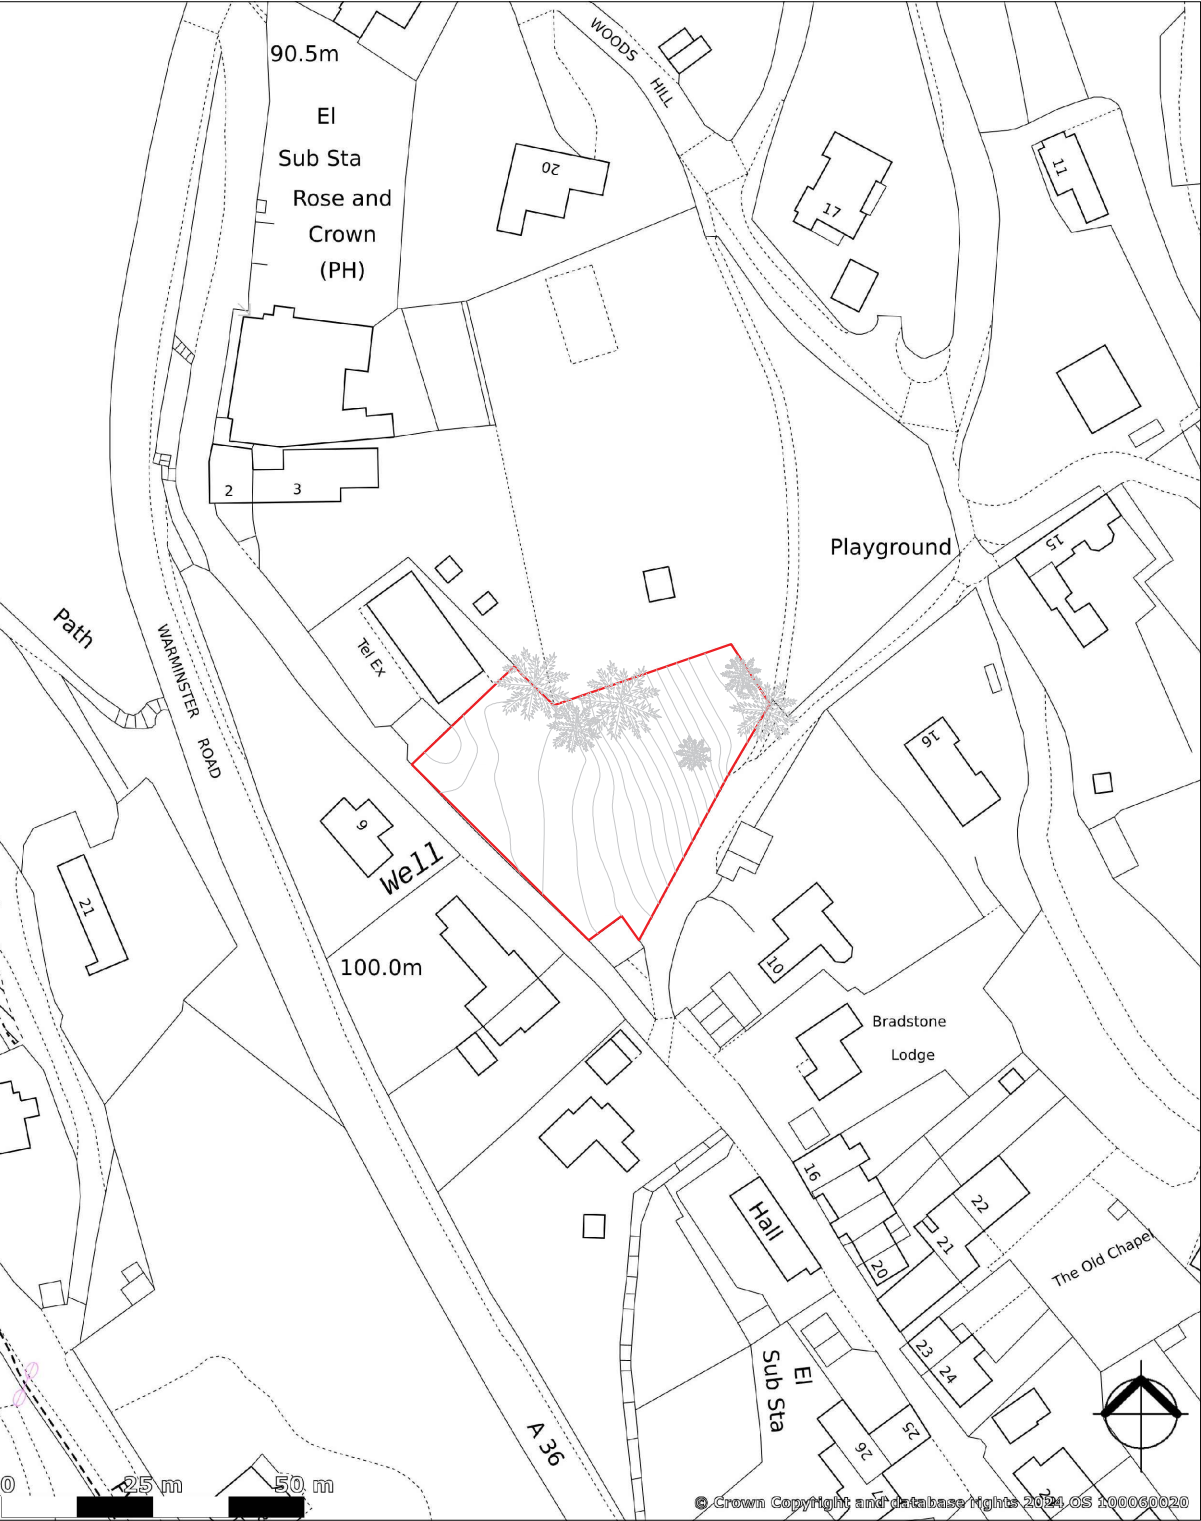

Site Location Plan

Any dimensions shown should be checked on site and discrepancies reported to the Architect prior to construction. Designs are not coordinated with engineer projects. Do not scale for construction purposes.

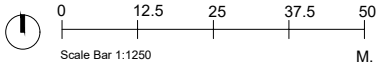

Block Plans are scaled from the Ordnance Survey Location Maps. Please see the licence number for the OS Maps in the Location Plans

Existing Proposed

Site area : 1567 m²

Total gross new total area proposed (Single storey Bungalow with garage) : 218 m²

Drawing Name

Site Location Plan

Project Address

Land Adjacent Telephone Exchange, Middle Stoke, LimpleyStoke, Wiltshire (closest postcode BA2 7GF)

Drawing Ref.

LandAdjacentTelephoneExchange_SiteLocationPlan_V3

Scale

1/1250 at A3

Drawing No.

01

Designer

EC

Revision

V3

Date

26.06.2024



Planning By Design Ltd
www.planning-by-design.co.uk
hello@planning-by-design.co.uk