



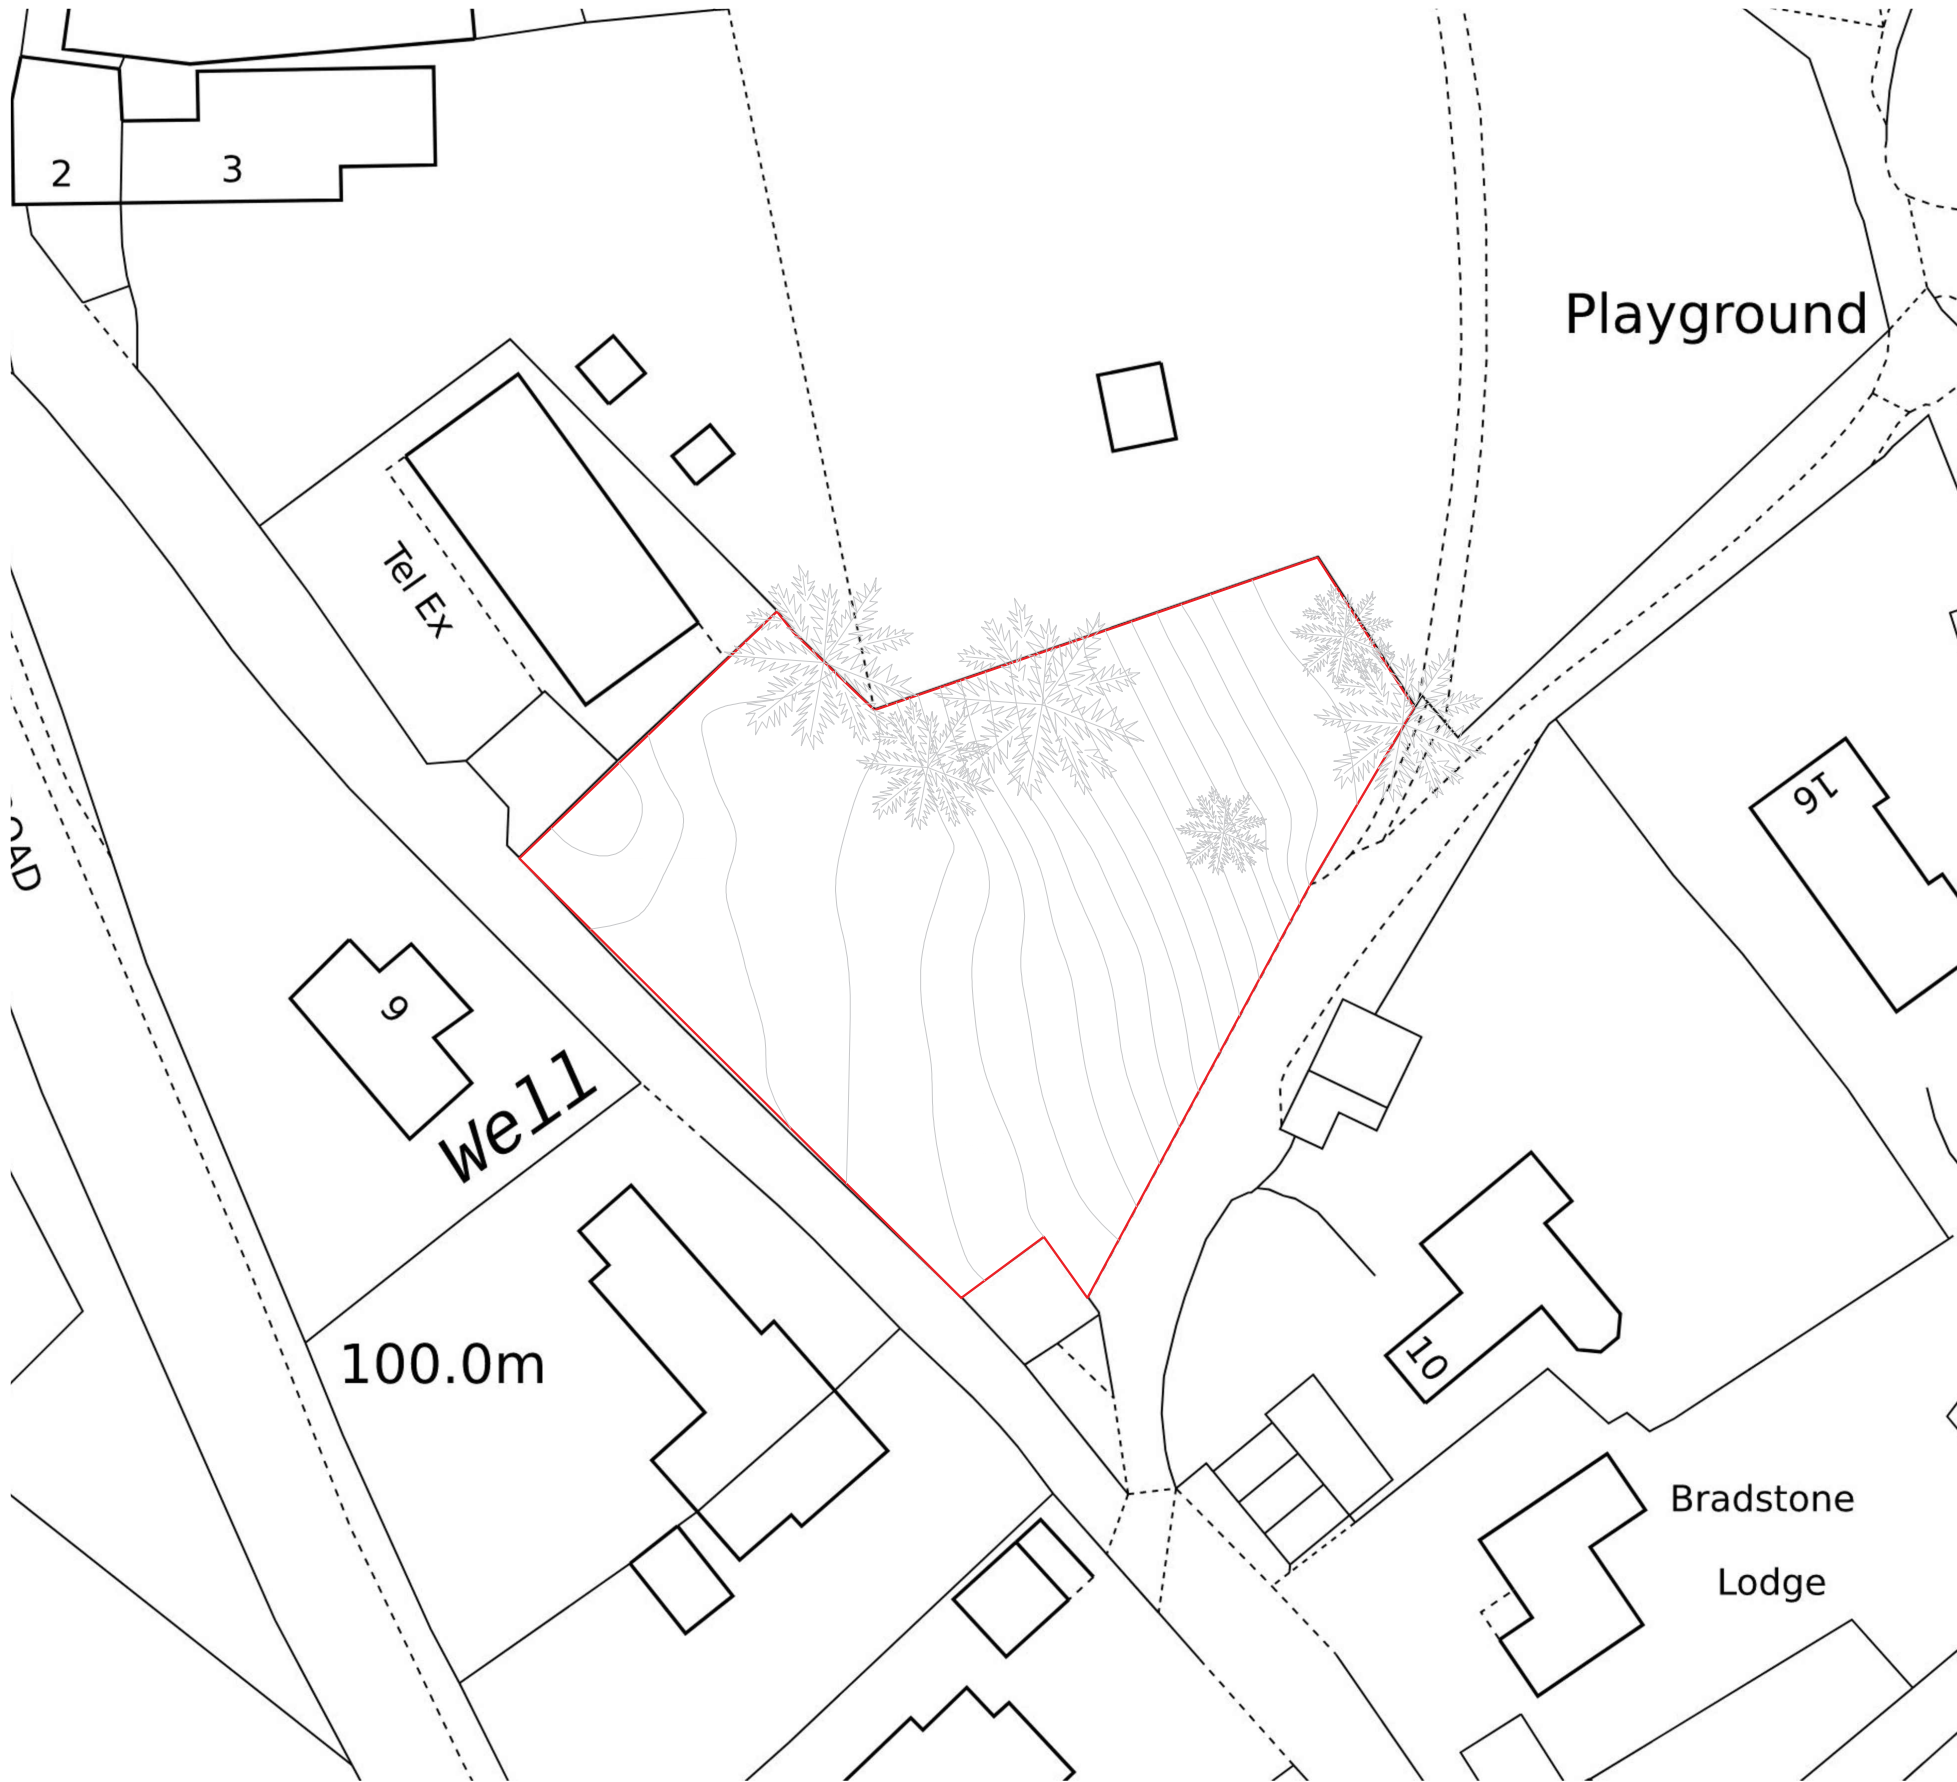

Existing Block Plan

Any dimensions shown should be checked on site and discrepancies reported to the Architect prior to construction. Designs are not coordinated with engineer projects. Do not scale for construction purposes.

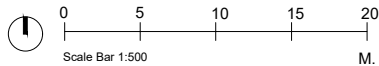

Block Plans are scaled from the Ordnance Survey Location Maps. Please see the licence number for the Os Maps in the Location Plans

Existing Proposed

Drawing Name

Existing Block Plan

Project Address
Land Adjacent Telephone Exchange,
Middle Stoke, LimpleyStoke, Wiltshire
(closest postcode BA2 7GF)

Drawing No.

LandAdjacentTelephoneExchange_
ExistingBlockPlan_ V3

Scale

1/500 at A3

Designer

EC

Date

26.06.2024

Drawing No.

02

Revision

V3



Planning By Design Ltd
www.planning-by-design.co.uk
hello@planning-by-design.co.uk