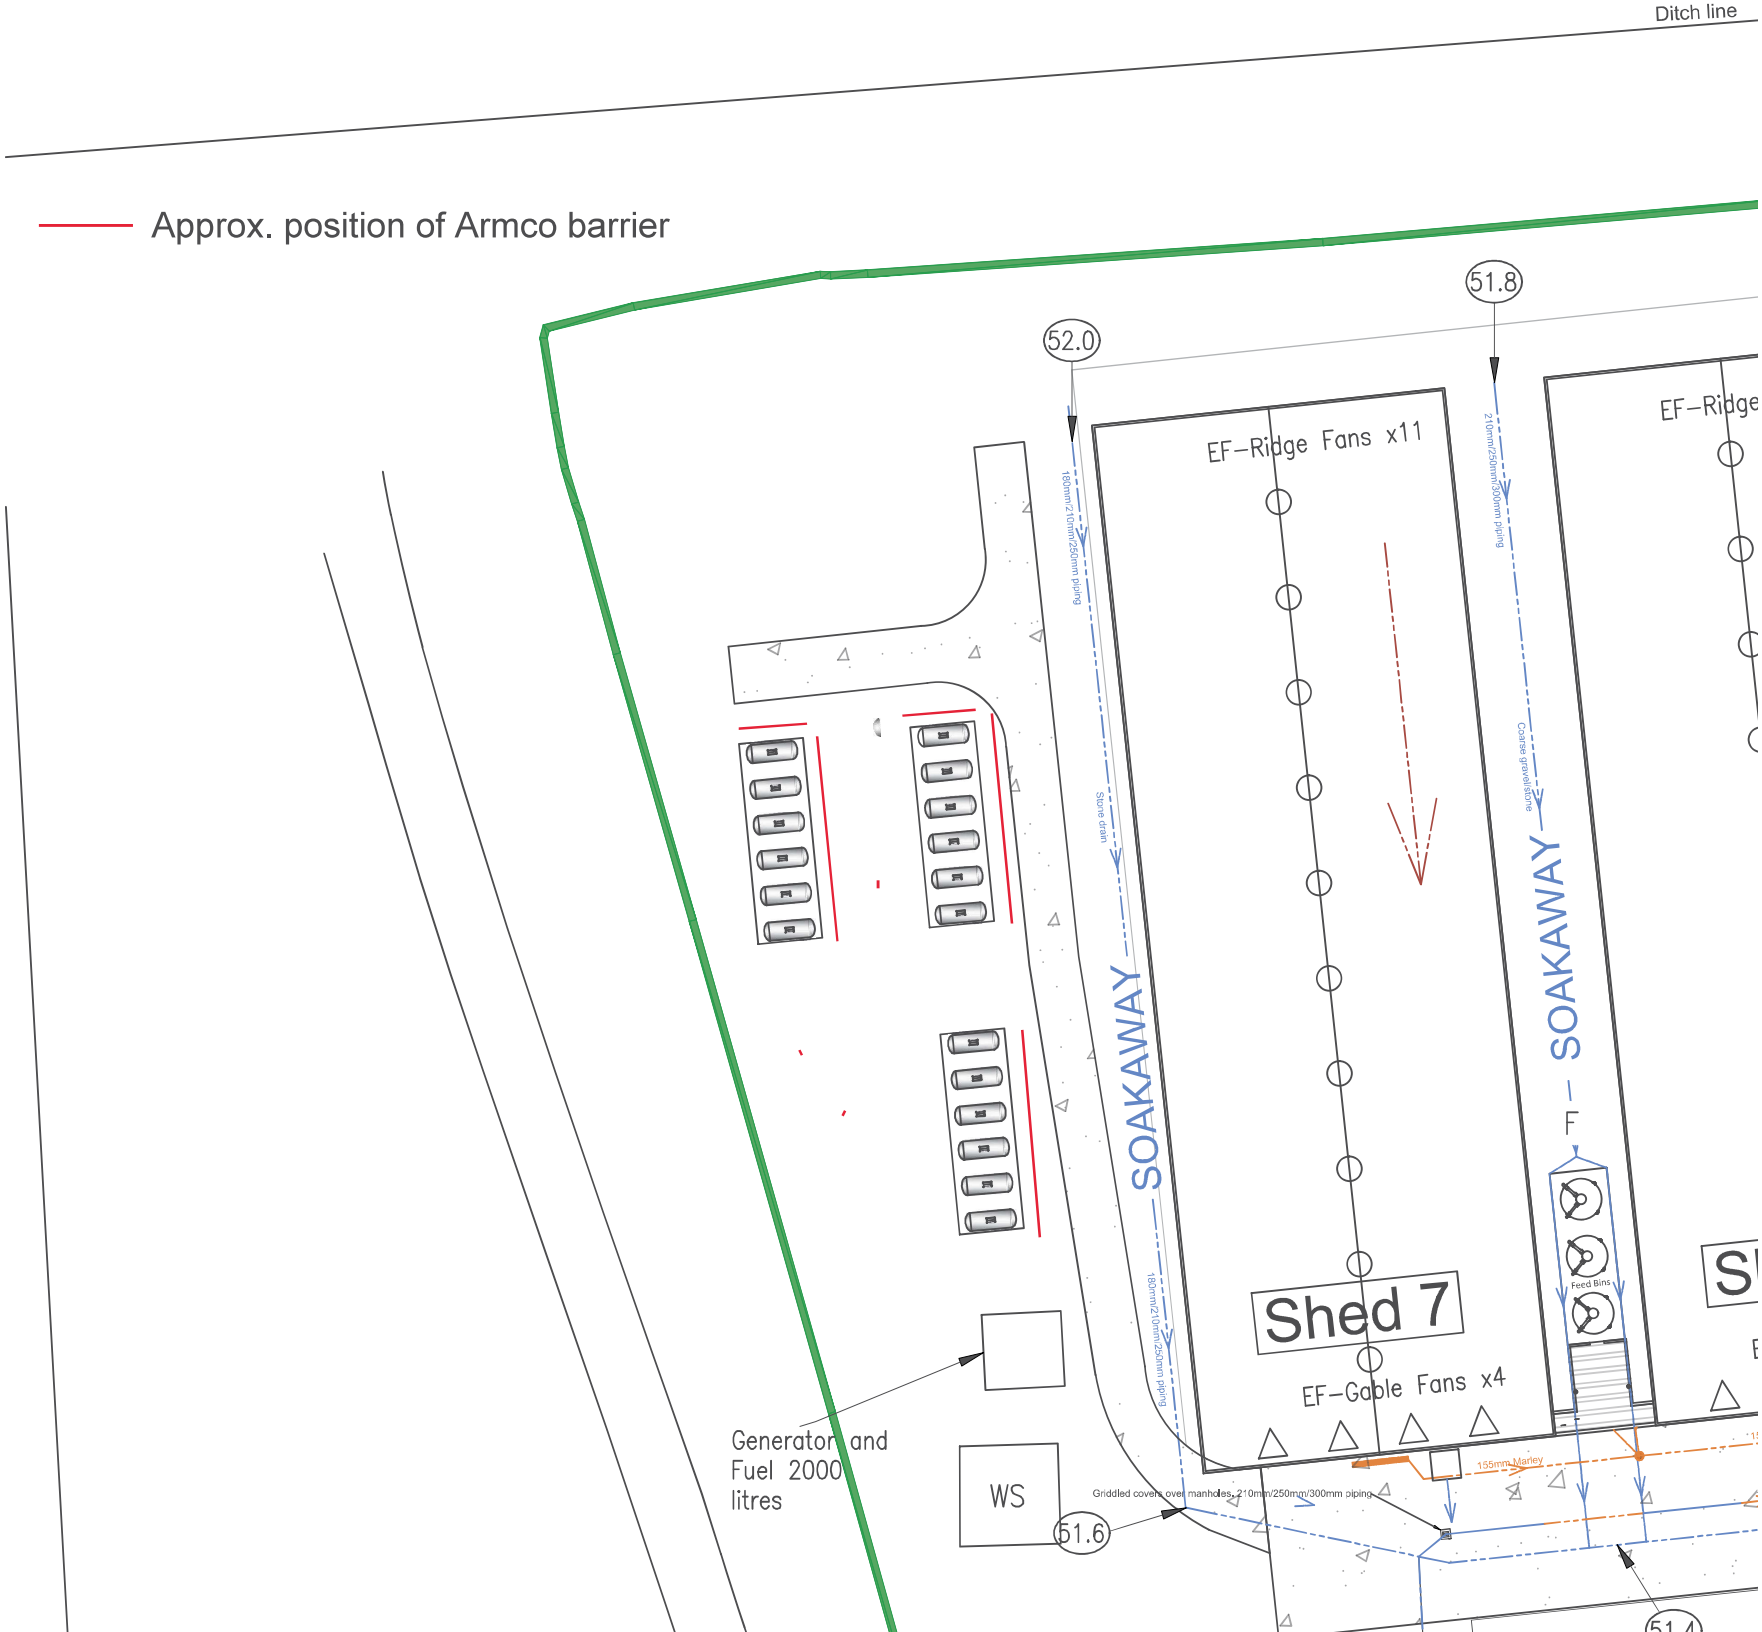
Ditch line
Approx. position of Armco barrier
51.8
52.0
EF-Ridge Fans x11
EF-Ridge
180mm/210mm/250mm piping
210mm/250mm/300mm piping
Stone drain
Coarse gravel/stone
SOAKAWAY
SOAKAWAY
Shed 7
EF-Gable Fans x4
Feed Bins
155mm Marley
Generator and Fuel 2000 litres
WS
Griddled covers over manholes, 210mm/250mm/300mm piping
51.6
51.4