




Section A - A
1 : 500

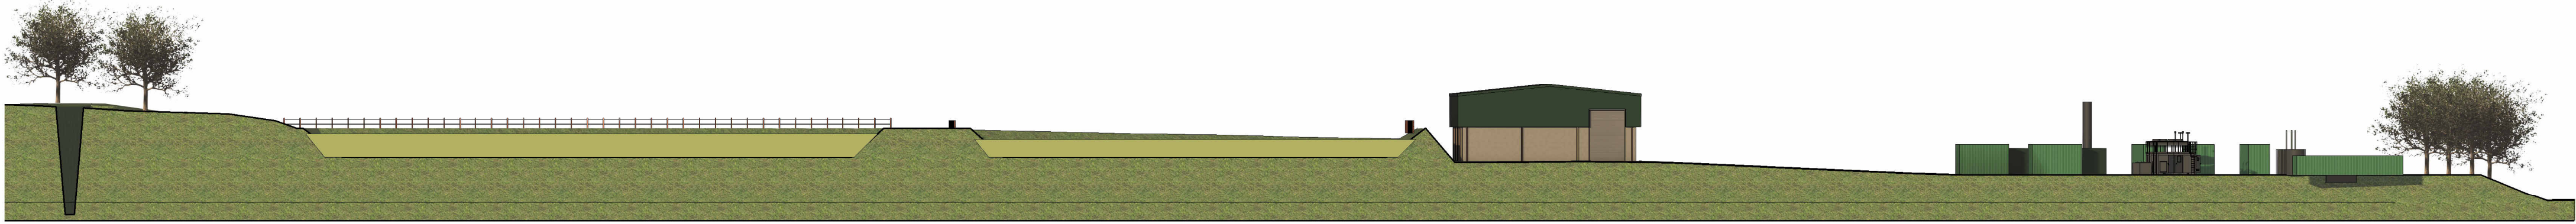


Section B - B
1 : 500

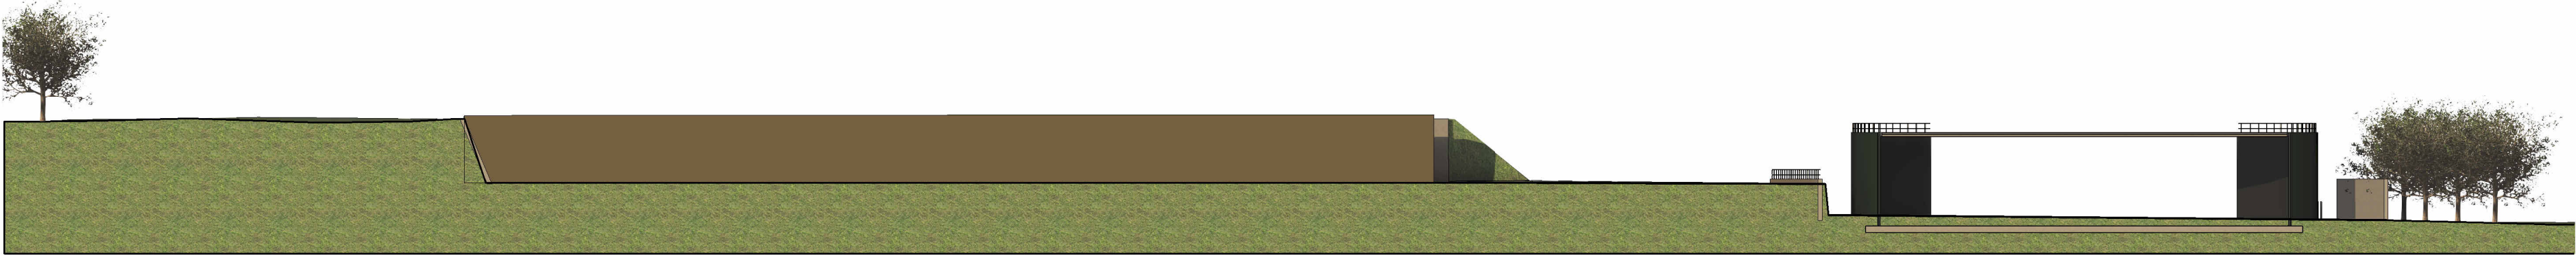


Section C - C
1 : 500

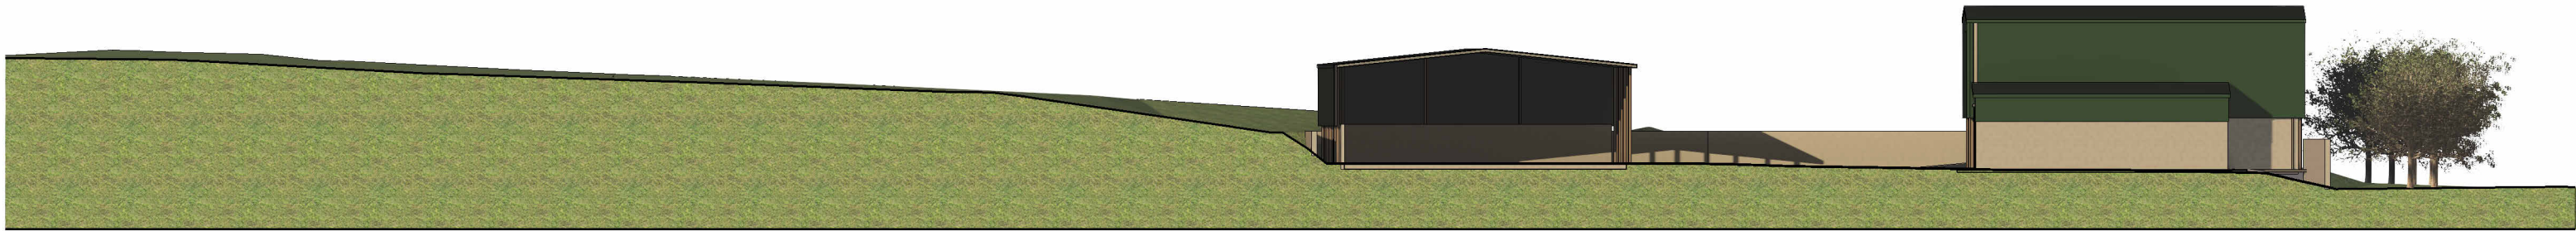

Section D - D
1 : 500

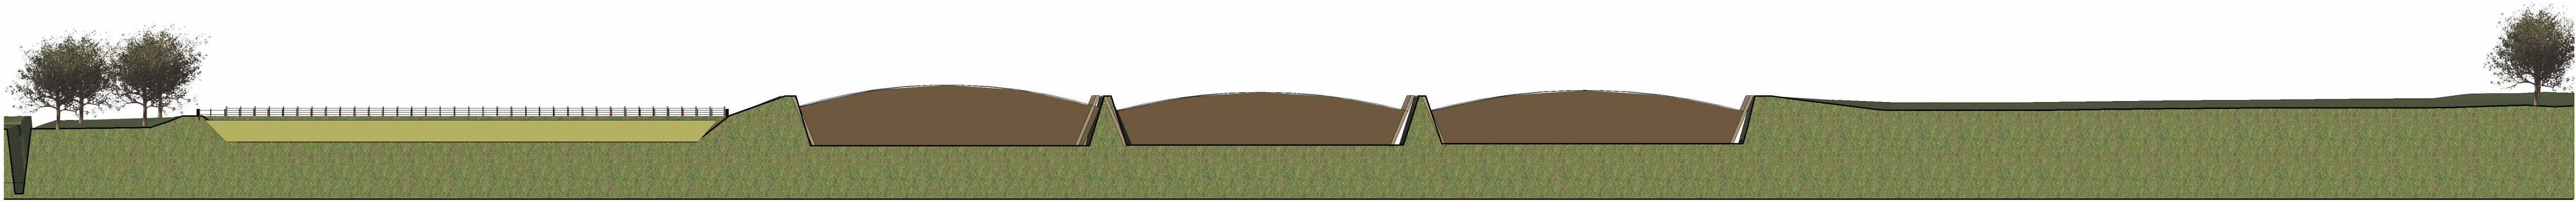

Section E - E
1 : 500

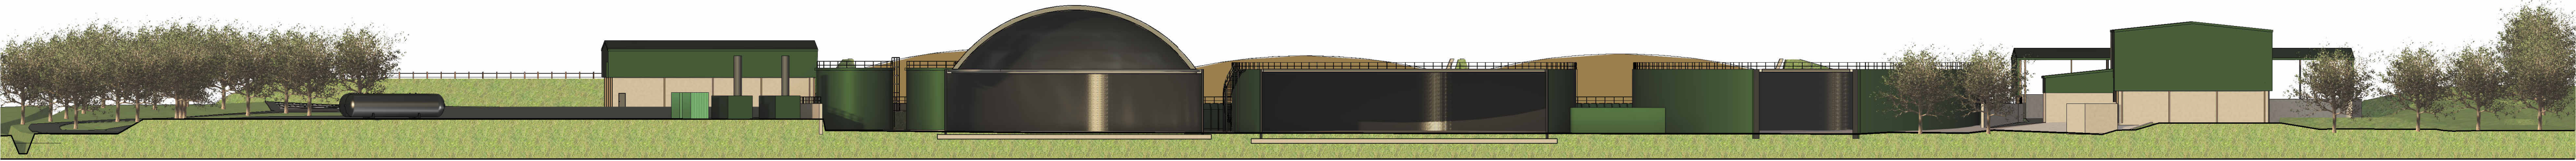

Section G - G
1 : 500

SAFETY, HEALTH AND ENVIRONMENTAL INFORMATION

Significant risks relating to the works of which this design relates are identified below:

Identified significant risks:

This drawing is to be used only for the purpose of the issue it was intended for.

For information relating to end use, maintenance, demolition, see Health & Safety files.

It is assumed that works will be undertaken by a competent Contractor to an approved method statement.

Legend / Notes

0m10m20m30m40m50m

VISUAL SCALE 1:500 @ A1

B	12/08/24	Issued for Planning	ASB	JC
A	07/08/24	Issued for Planning	ASB	JC
Rev	Date	Description	DR	CH
Status			Suitability	
Issued for Planning				

Contractor(s)

Project

ASHTON KEYNES AD Plant

Drawing Title

Site Sections as Proposed

Designed	J. Collins	Signed	Date	12/08/24
Drawn	A. Bruce	Signed	Date	12/08/24
Checked	L. Beaton	Signed	Date	12/08/24
Approved	J. Collins	Signed	Date	12/08/24
Scale(s)		1 : 500 @A1		
Alternative Reference		ELR & Mileage		
Drawing Number		Sheet		of
29419		F102		B
		Revision		

Sheet Size A1 594 x 841