


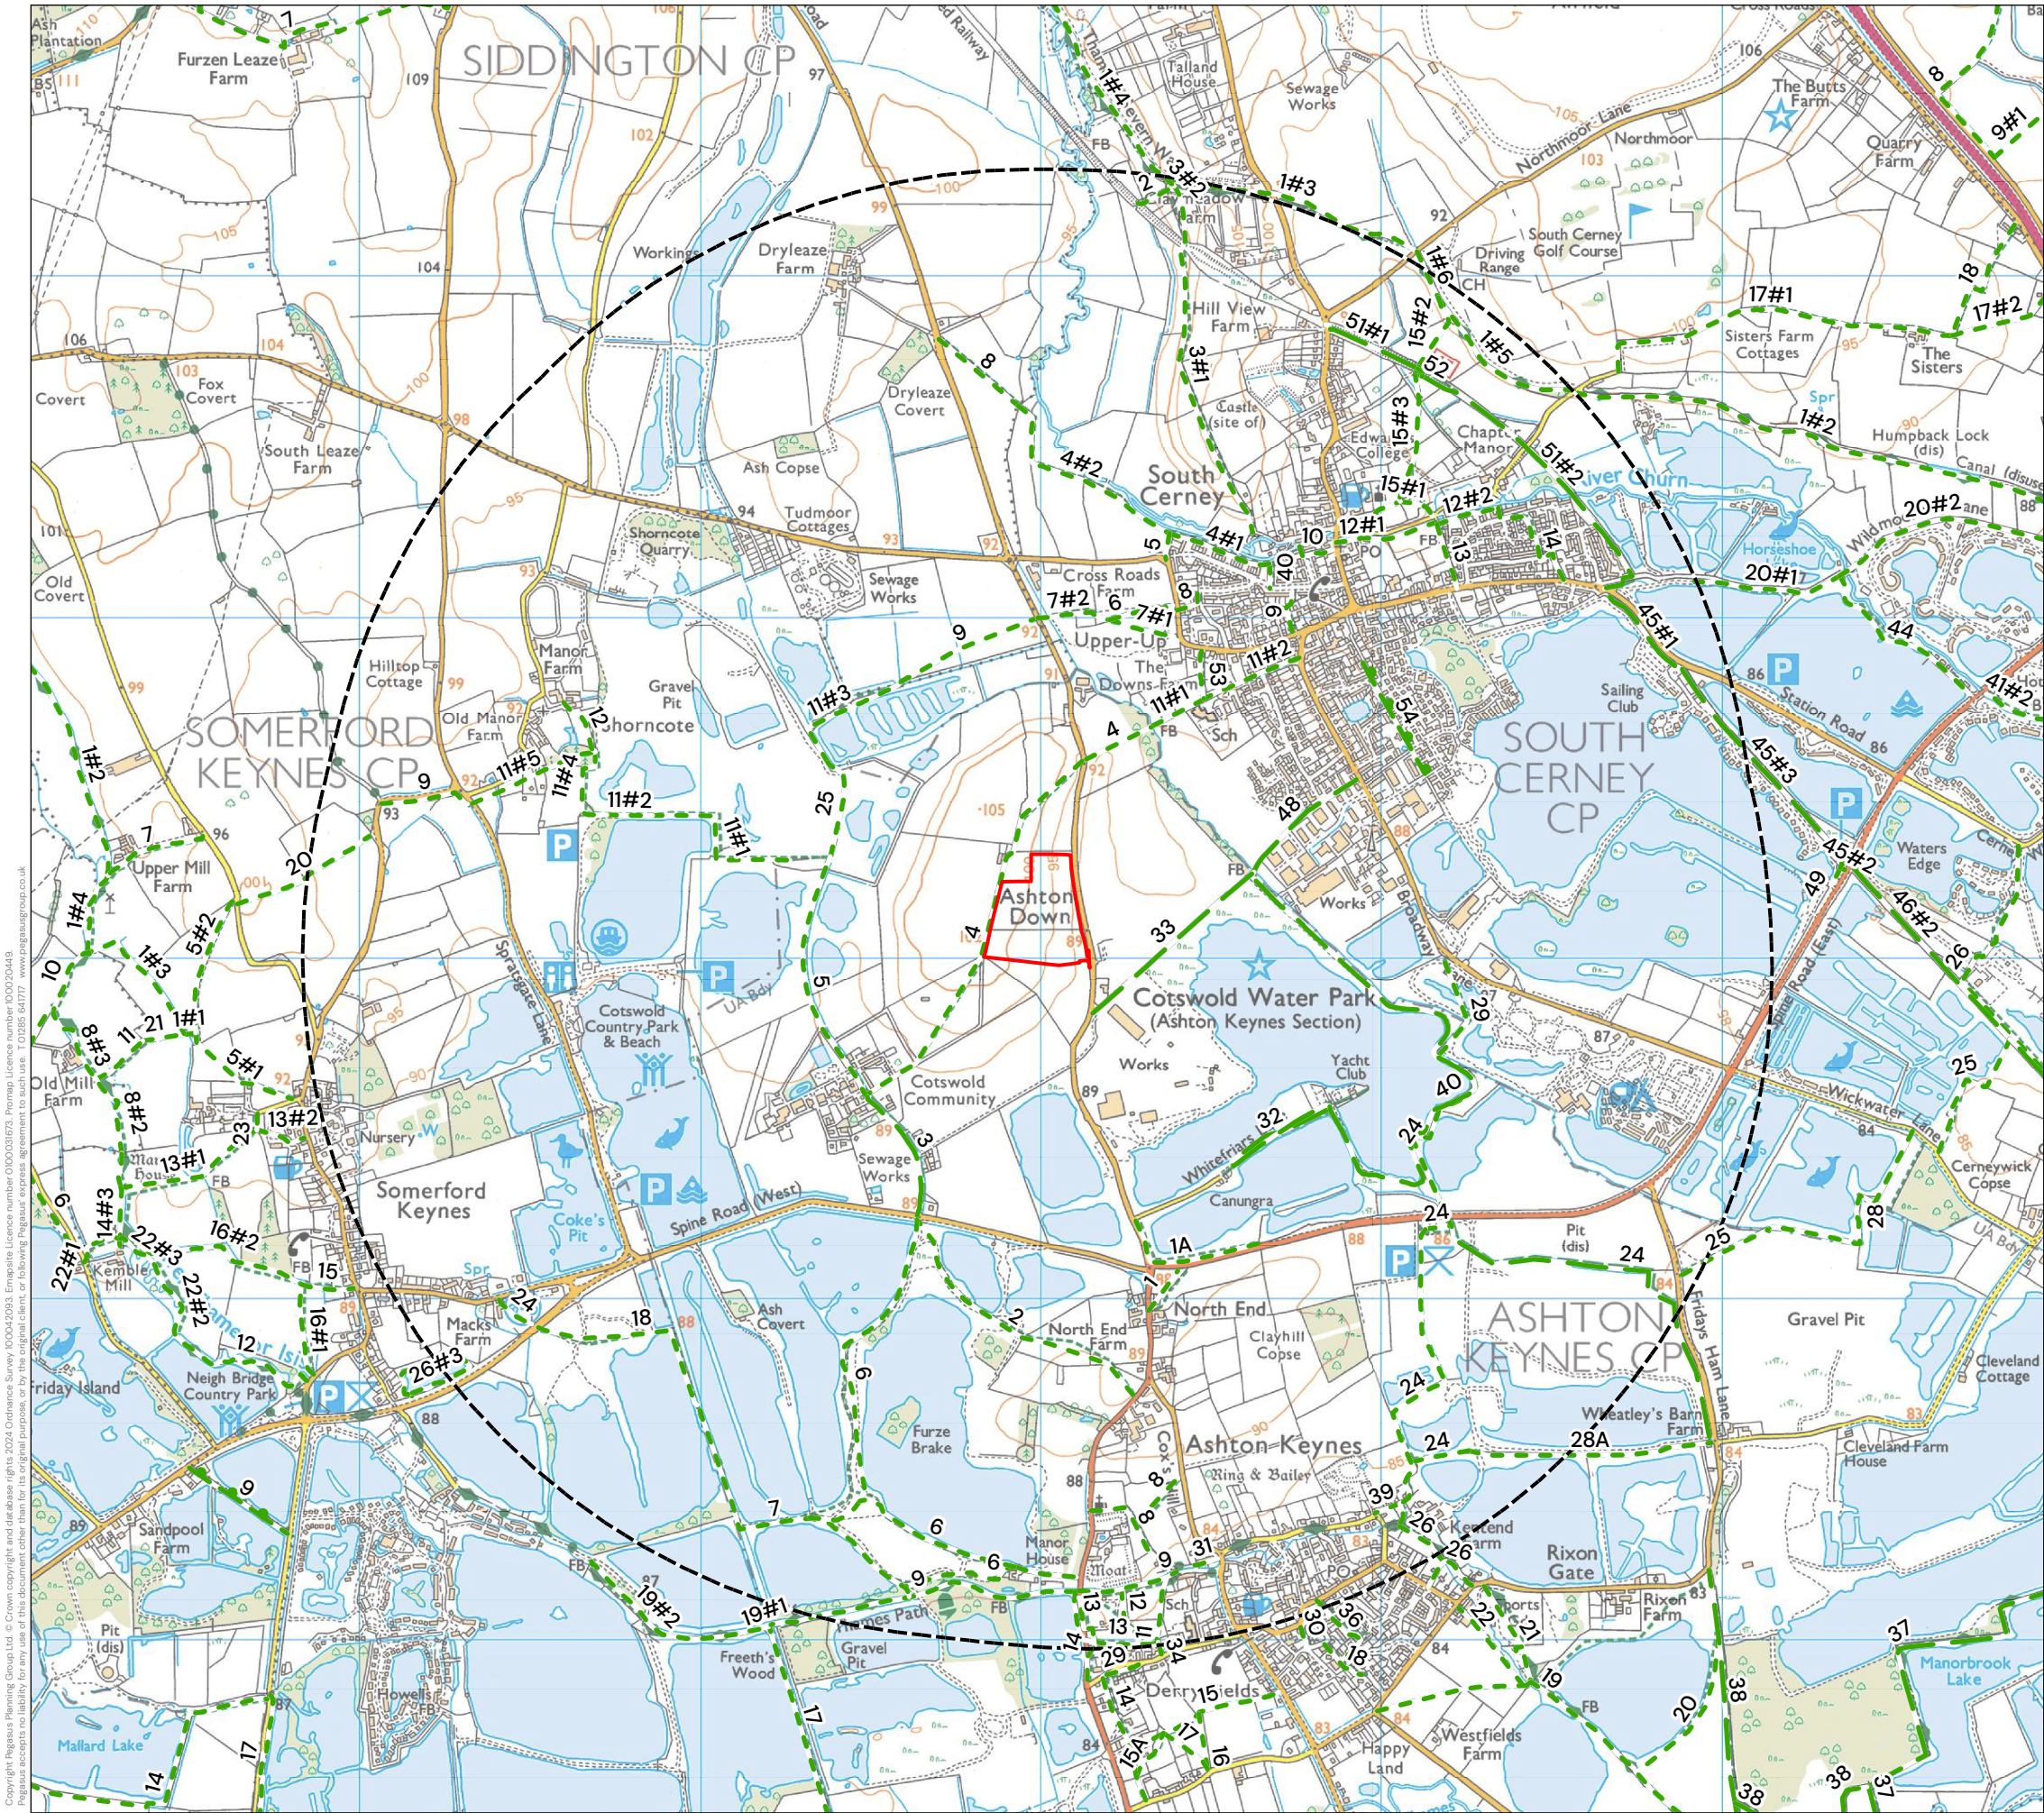

KEY

- Site Boundary
- 2km Buffer
- Public Footpaths
- Public Bridleways
- Restricted Byway

NOTES:

REVISIONS:

FIGURE 7.5 - PUBLIC RIGHTS OF WAY PLAN

ASHTON KEYNES AD FACILITY

ACORN BIOENERGY LIMITED



DATE	SCALE	TEAM	APPROVED
18/07/2024	1:20,000@A3	NC	JB

SHEET	REVISION
-	A

DRAWING NUMBER
P24-1022_EN_05