


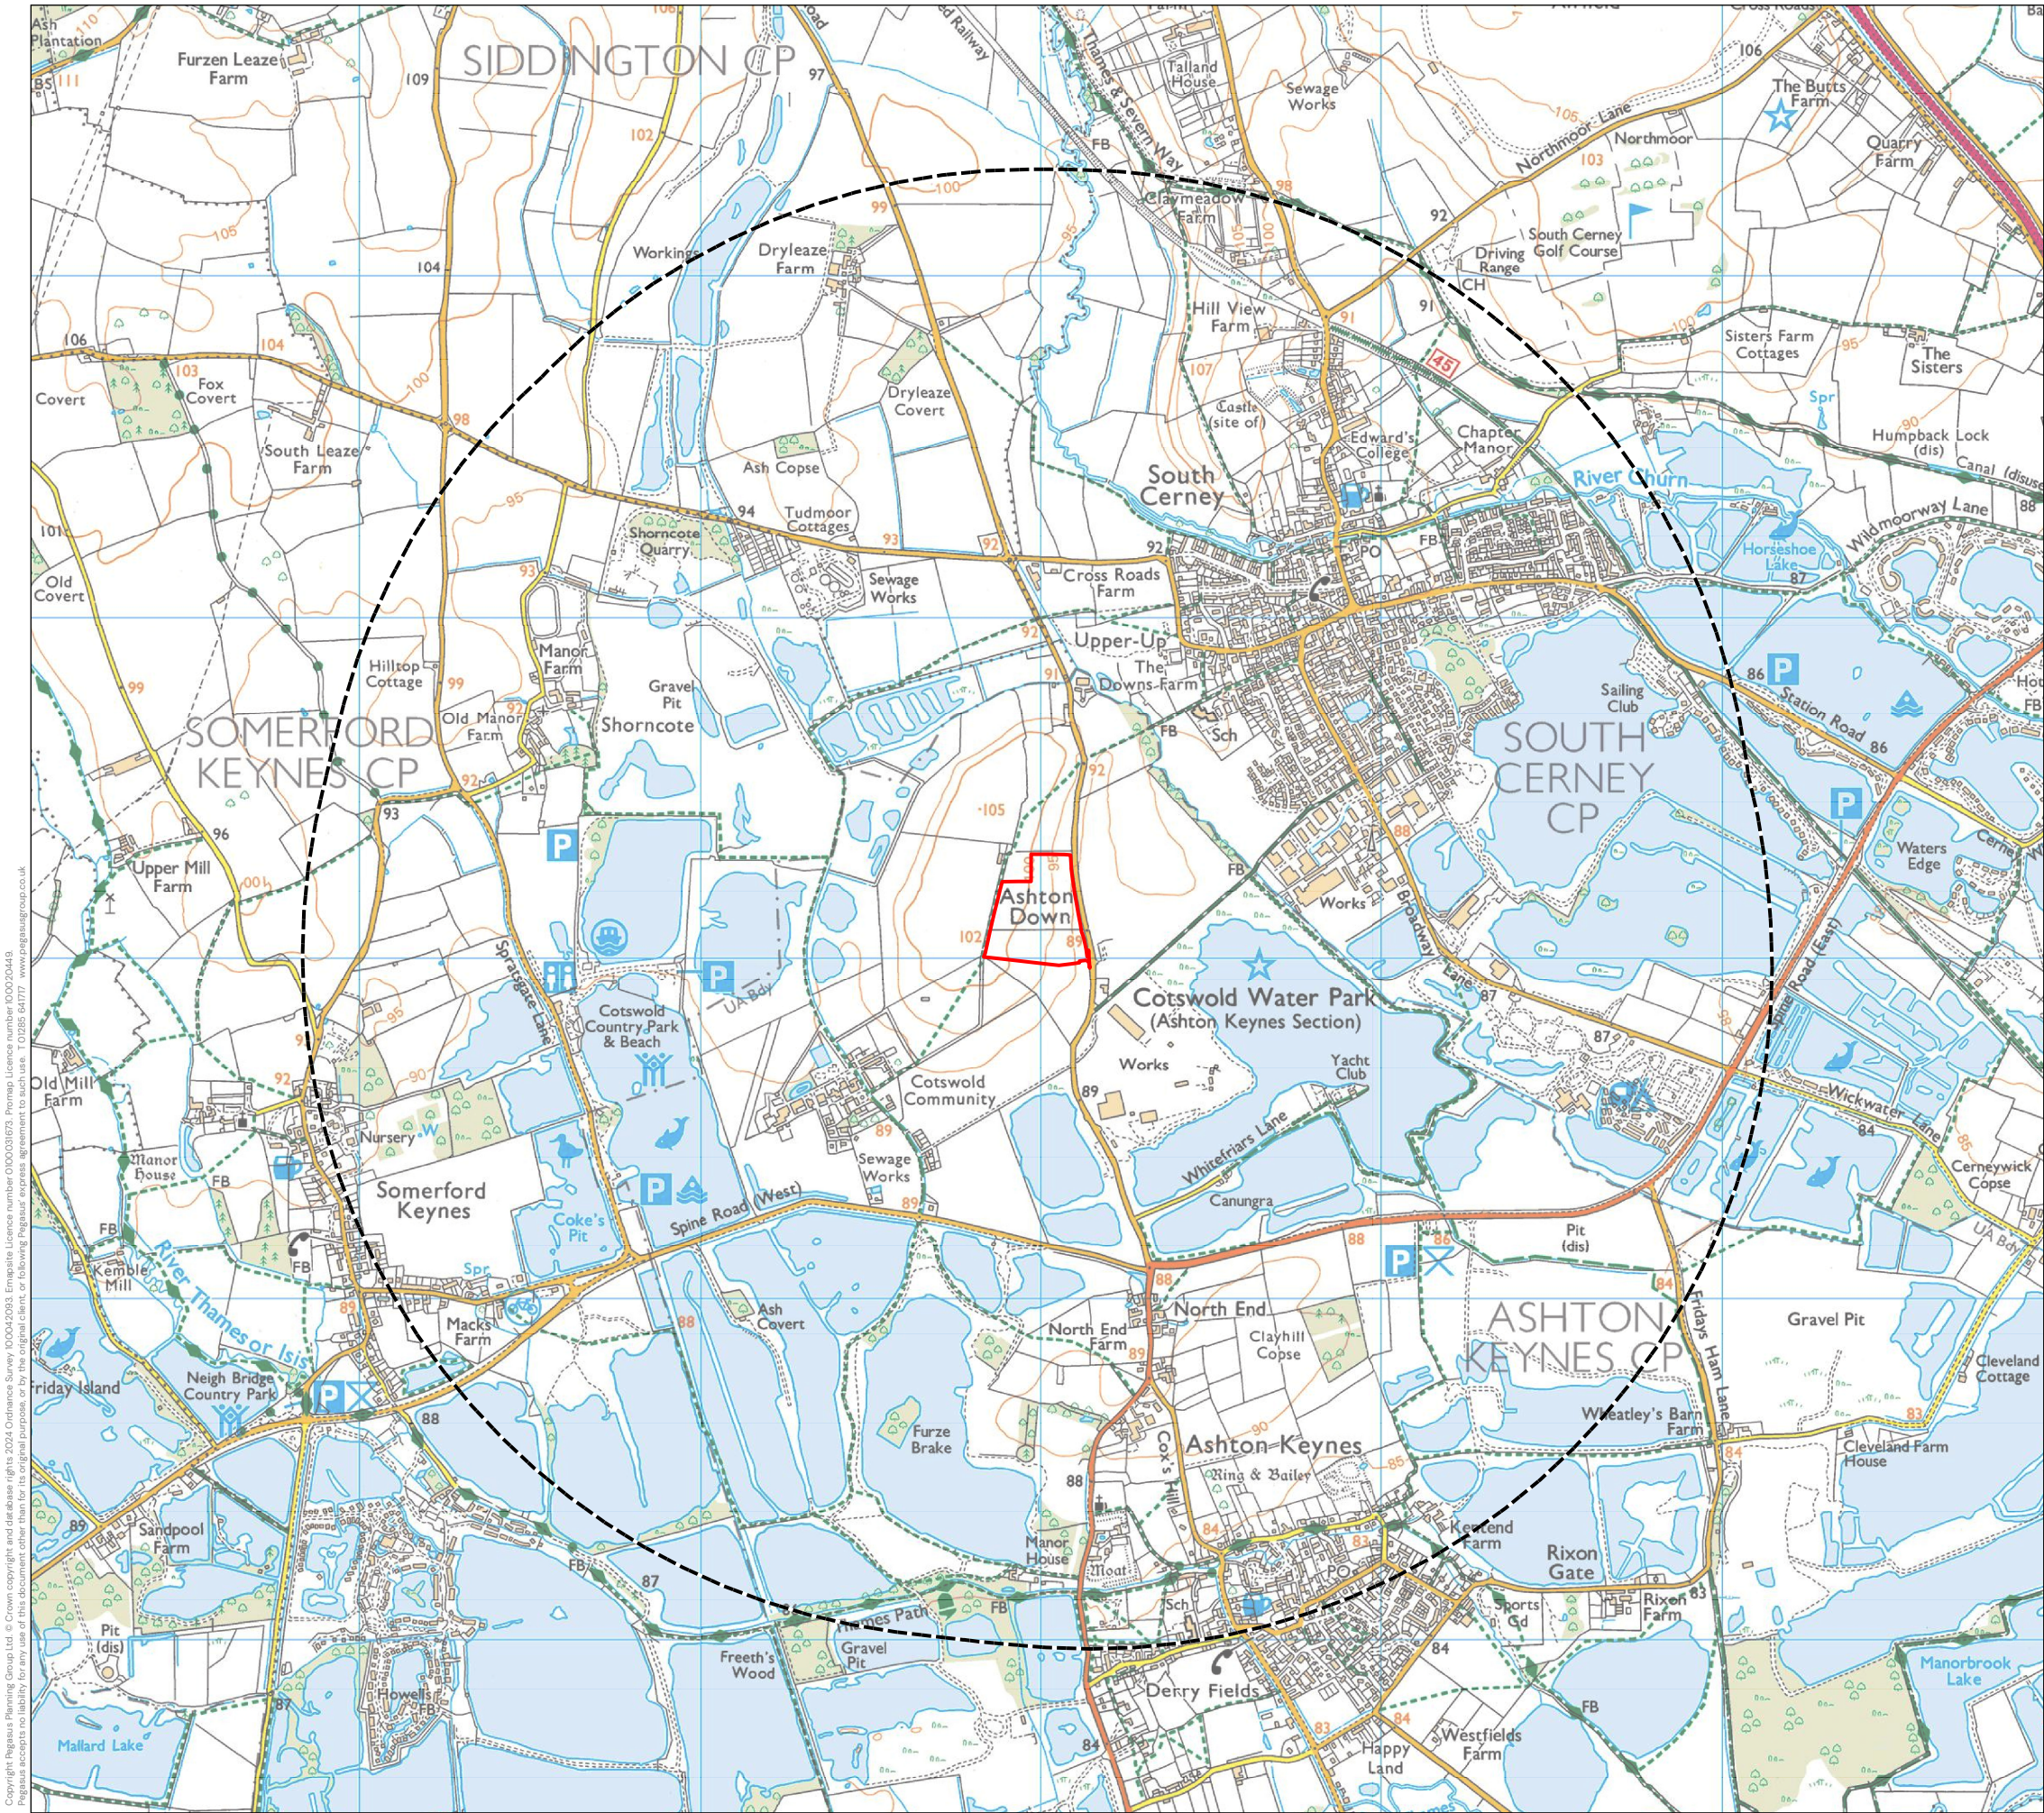

KEY

Site Boundary

2km Buffer

NOTES:
REVISIONS:

FIGURE 7.1 – SITE LOCATION PLAN

ASHTON KEYNES AD FACILITY

ACORN BIOENERGY LIMITED



DATE	SCALE	TEAM	APPROVED
17/07/2024	1:20,000@A3	NC	JB

SHEET	REVISION
-	A

DRAWING NUMBER
P24-1022_EN_01