


Copyright Pegasus Planning Group Ltd. © Crown copyright and database rights 2024. Ordnance Survey 100042093. Emagrate Licence number 0100031673. Promap Licence number 100020443. Pegasus accepts no liability for any use of this document other than for its original purpose, or by the original client, or following Pegasus' express agreement to such use. T 01285 847171 www.pegasusgroup.co.uk

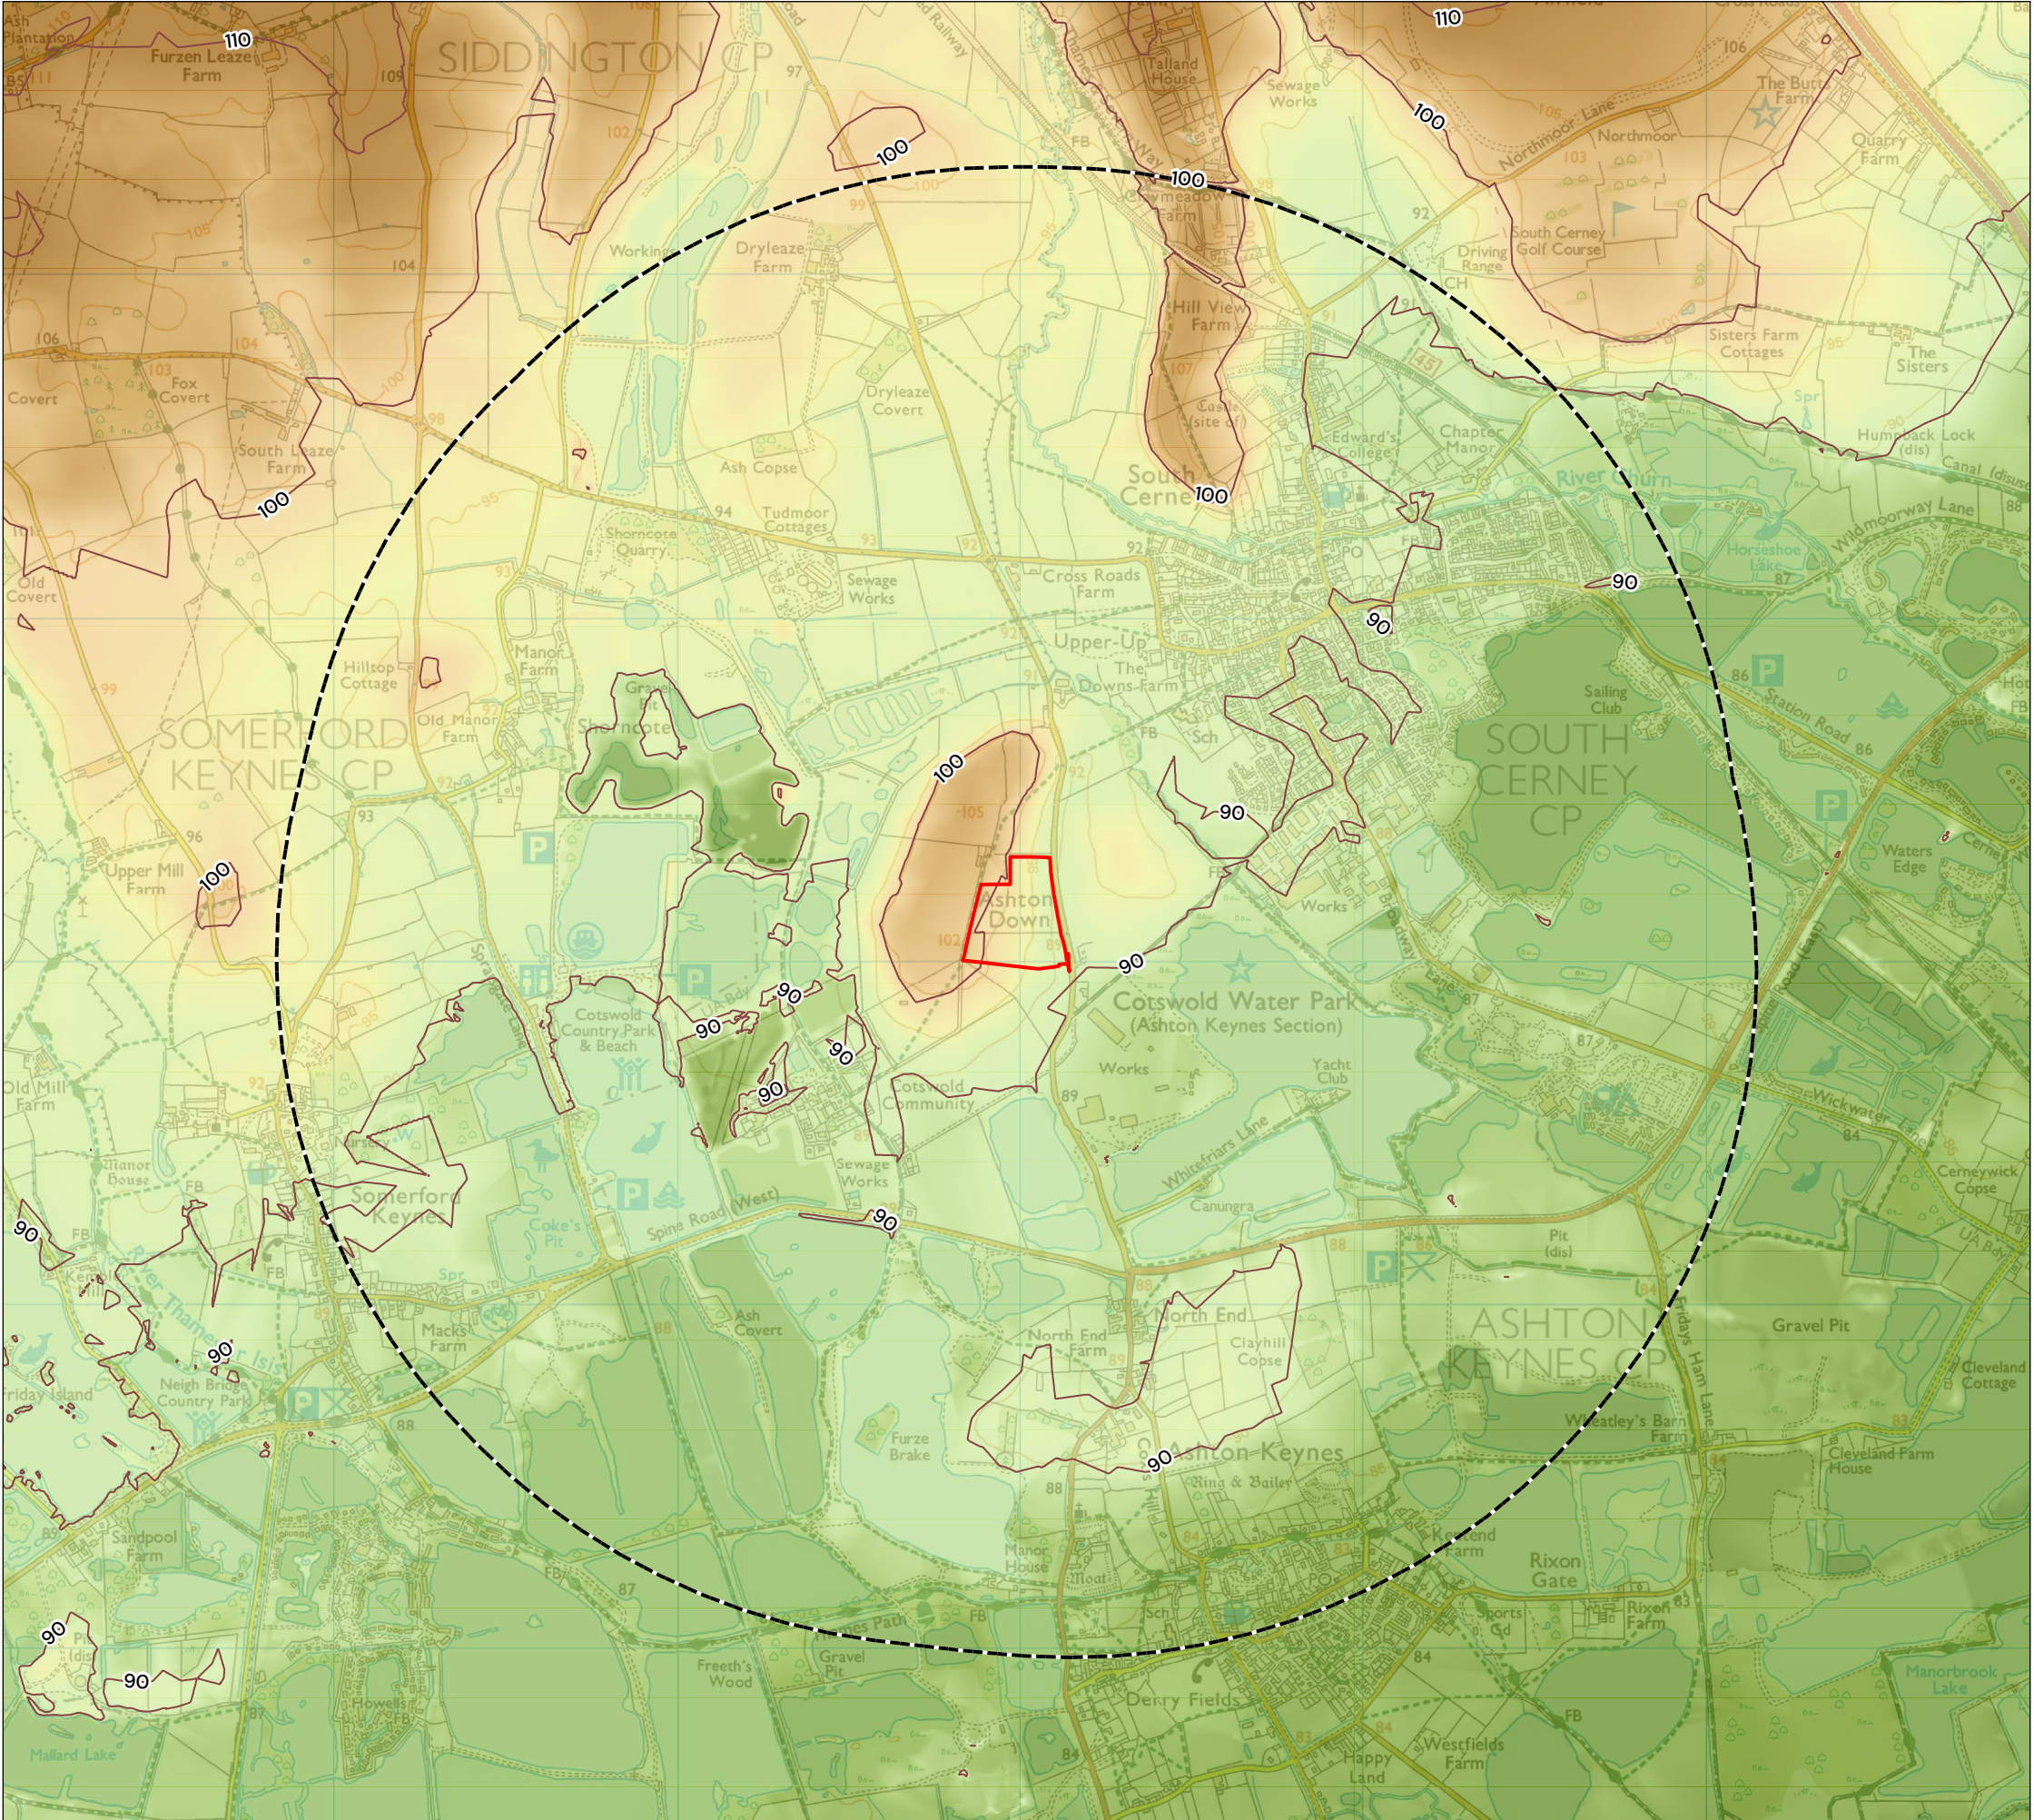

KEY

Site Boundary

2km Buffer

10m Contours

OS Terrain 5 DTM

High: 110m

Low: 80m

NOTES:
REVISIONS:

FIGURE 7.3 – TOPOGRAPHY PLAN

ASHTON KEYNES AD FACILITY

ACORN BIOENERGY LIMITED



DATE	SCALE	TEAM	APPROVED
18/07/2024	1:20,000@A3	NC	JB

SHEET	REVISION
-	A

DRAWING NUMBER
P24-1022_EN_04