




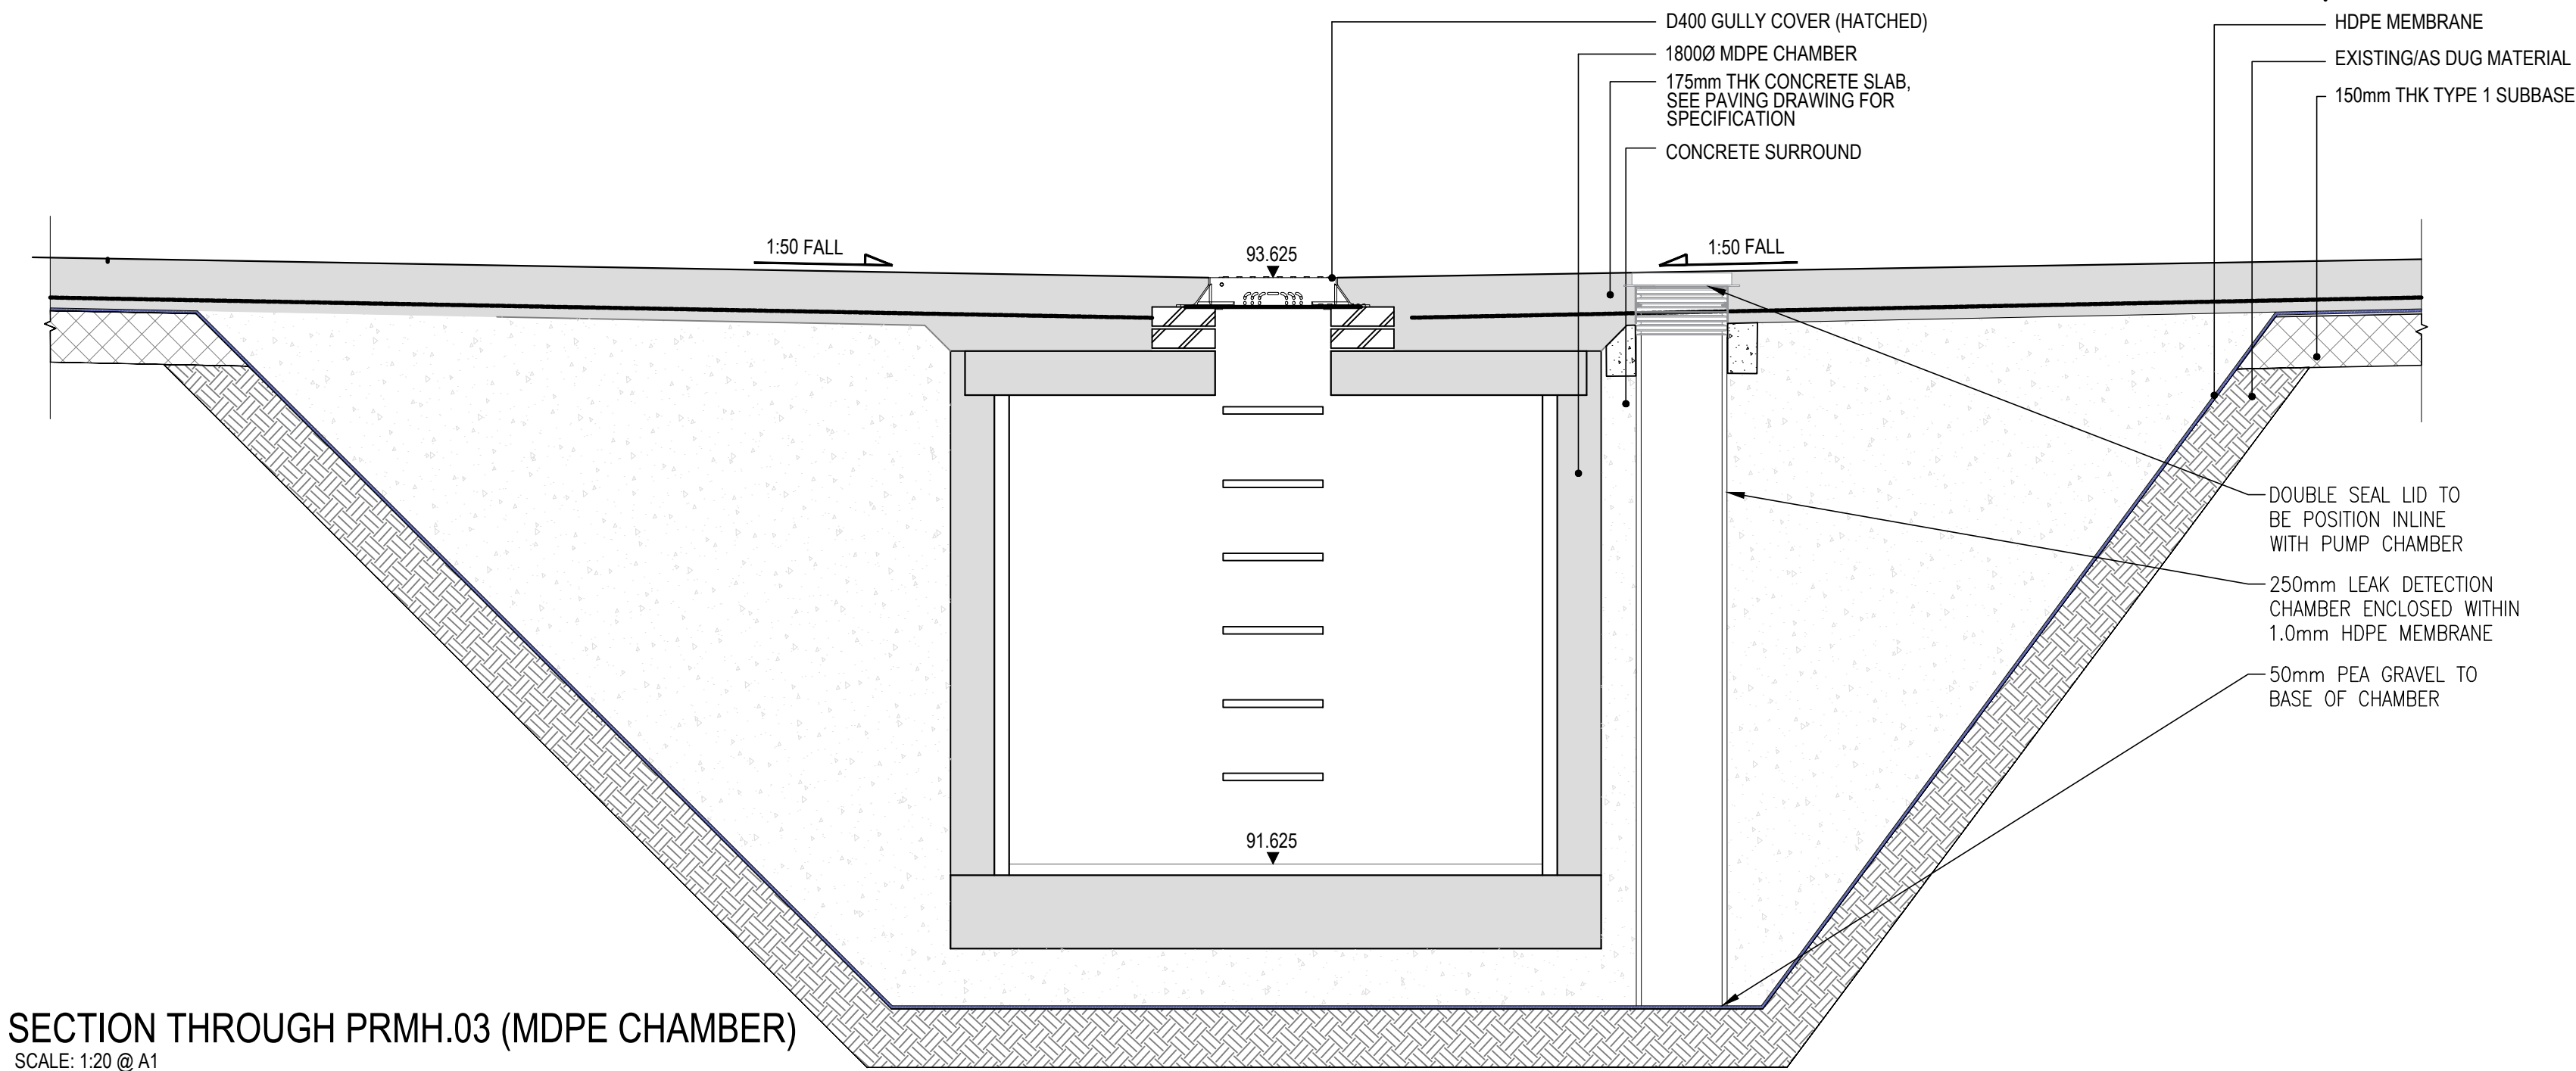


SECTION THROUGH PRMH.03 (MDPE CHAMBER)
SCALE: 1:20 @ A1

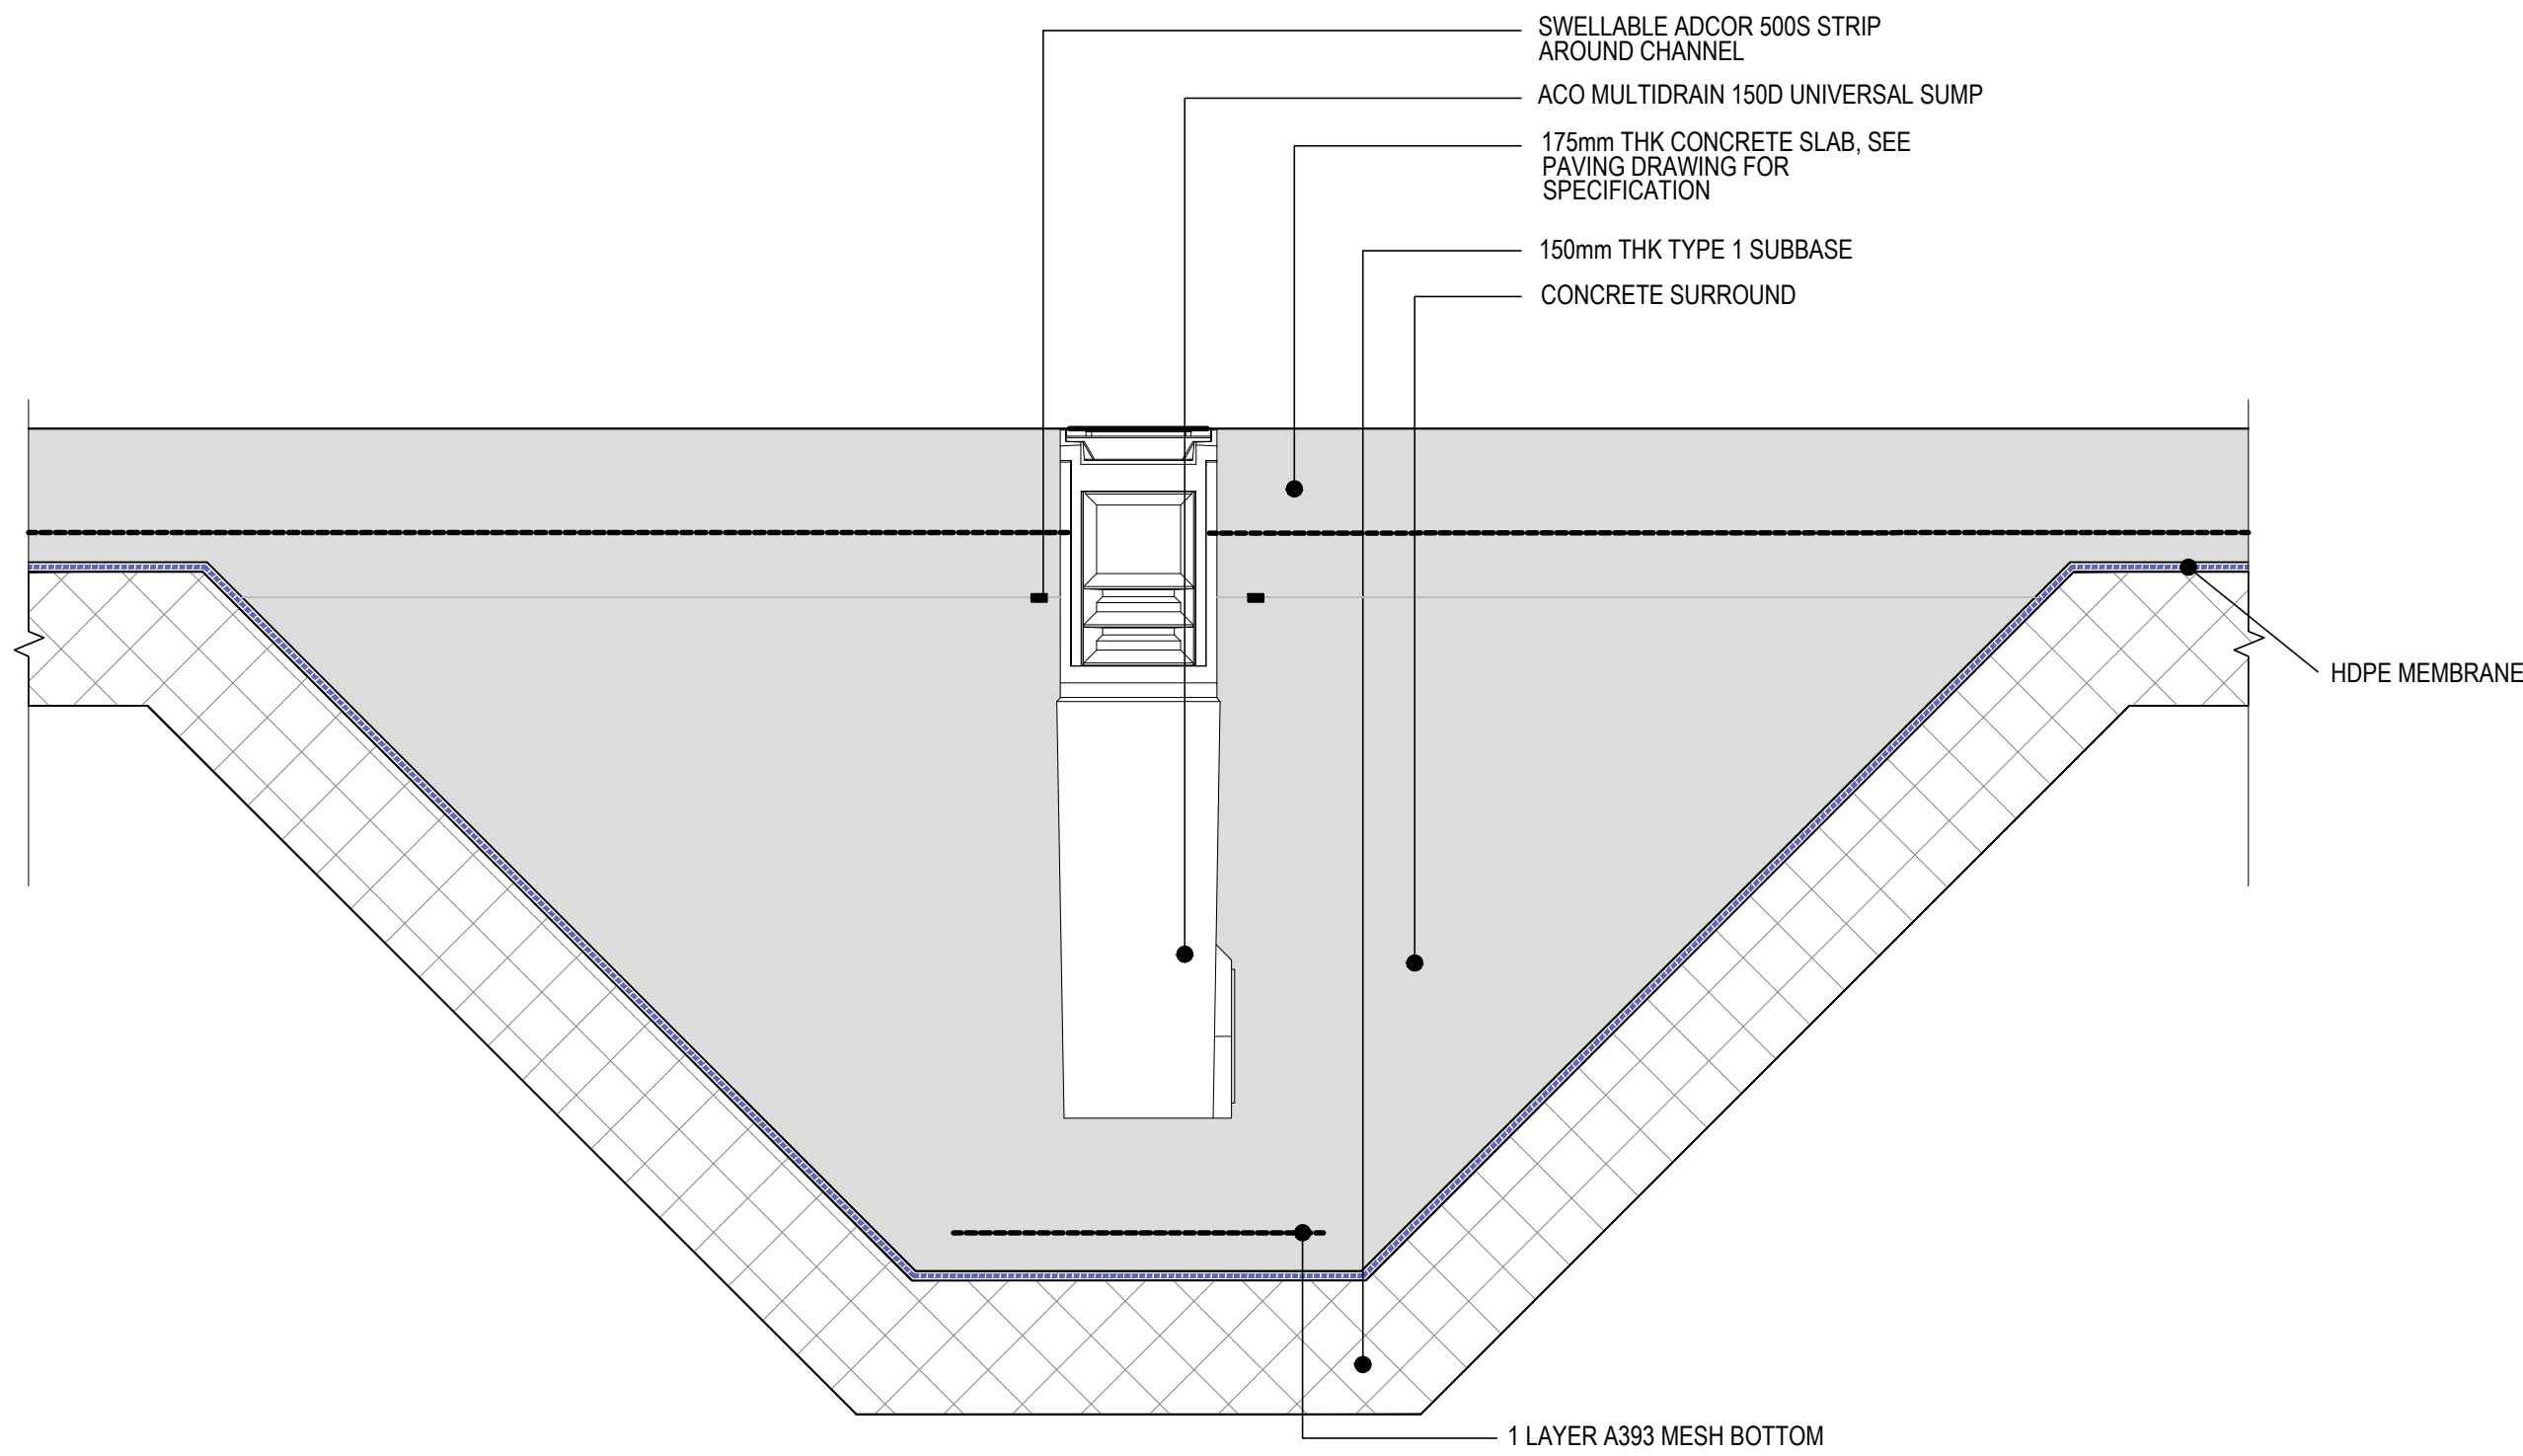


SECTION THROUGH ACO S150 SUMP UNIT
SCALE: 1:10 @ A1

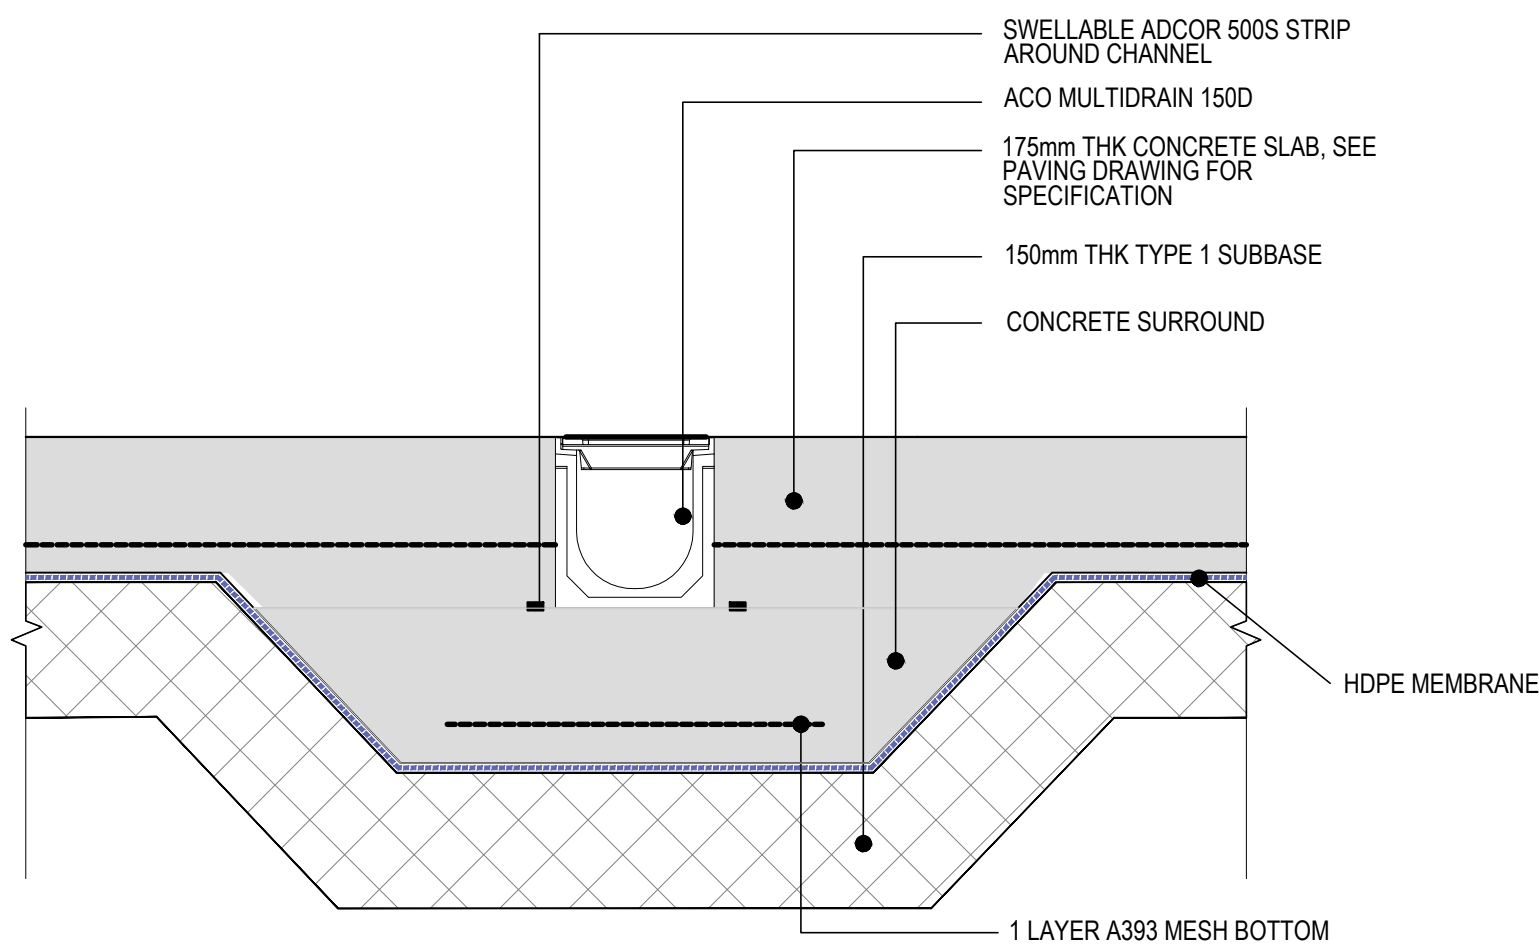

SECTION THROUGH ACO S150
SCALE: 1:10 @ A1

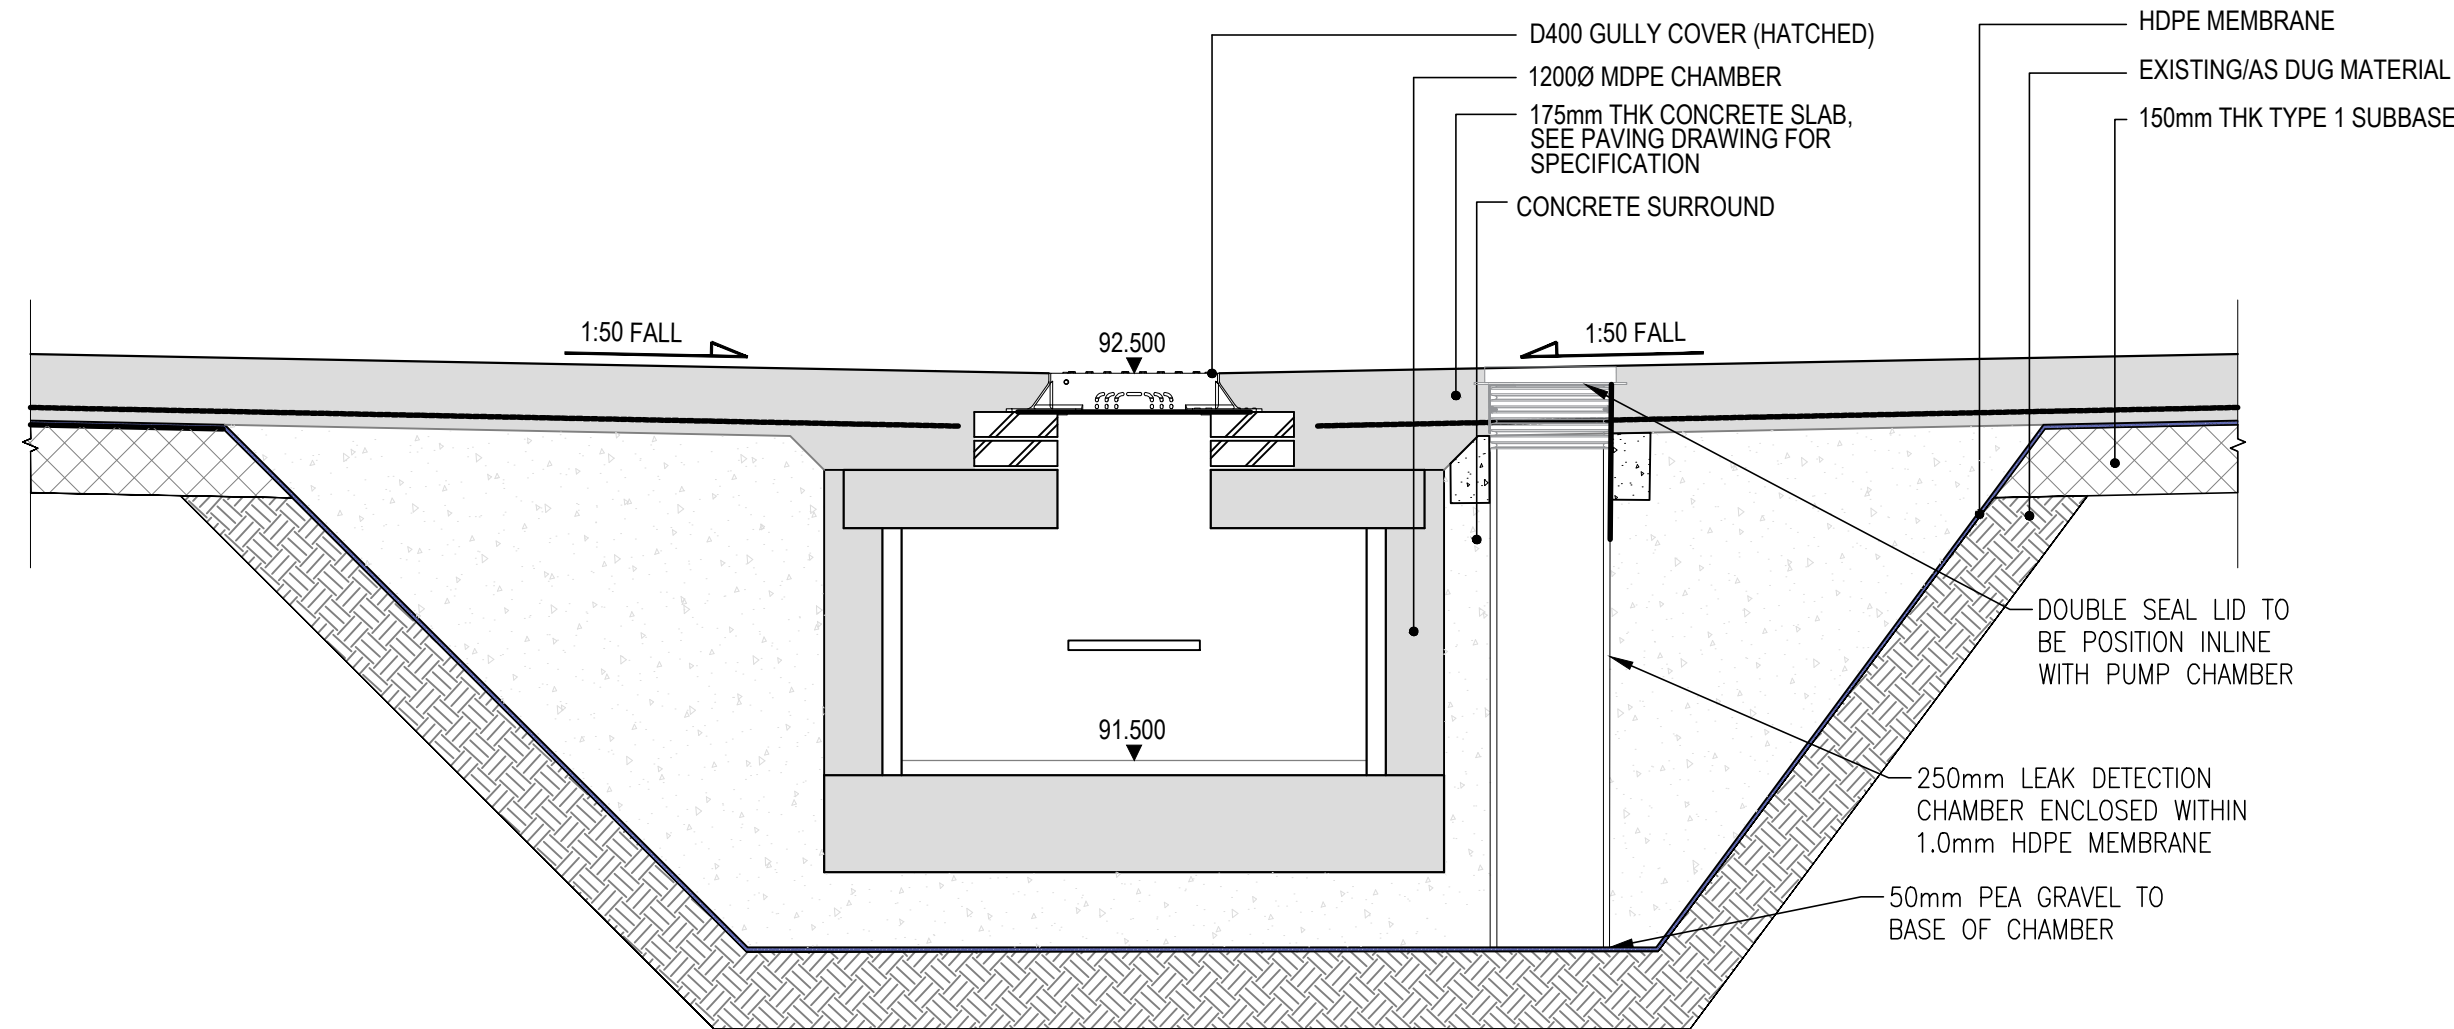

SECTION THROUGH FPMH.03 (MDPE CHAMBER)
SCALE: 1:20 @ A1

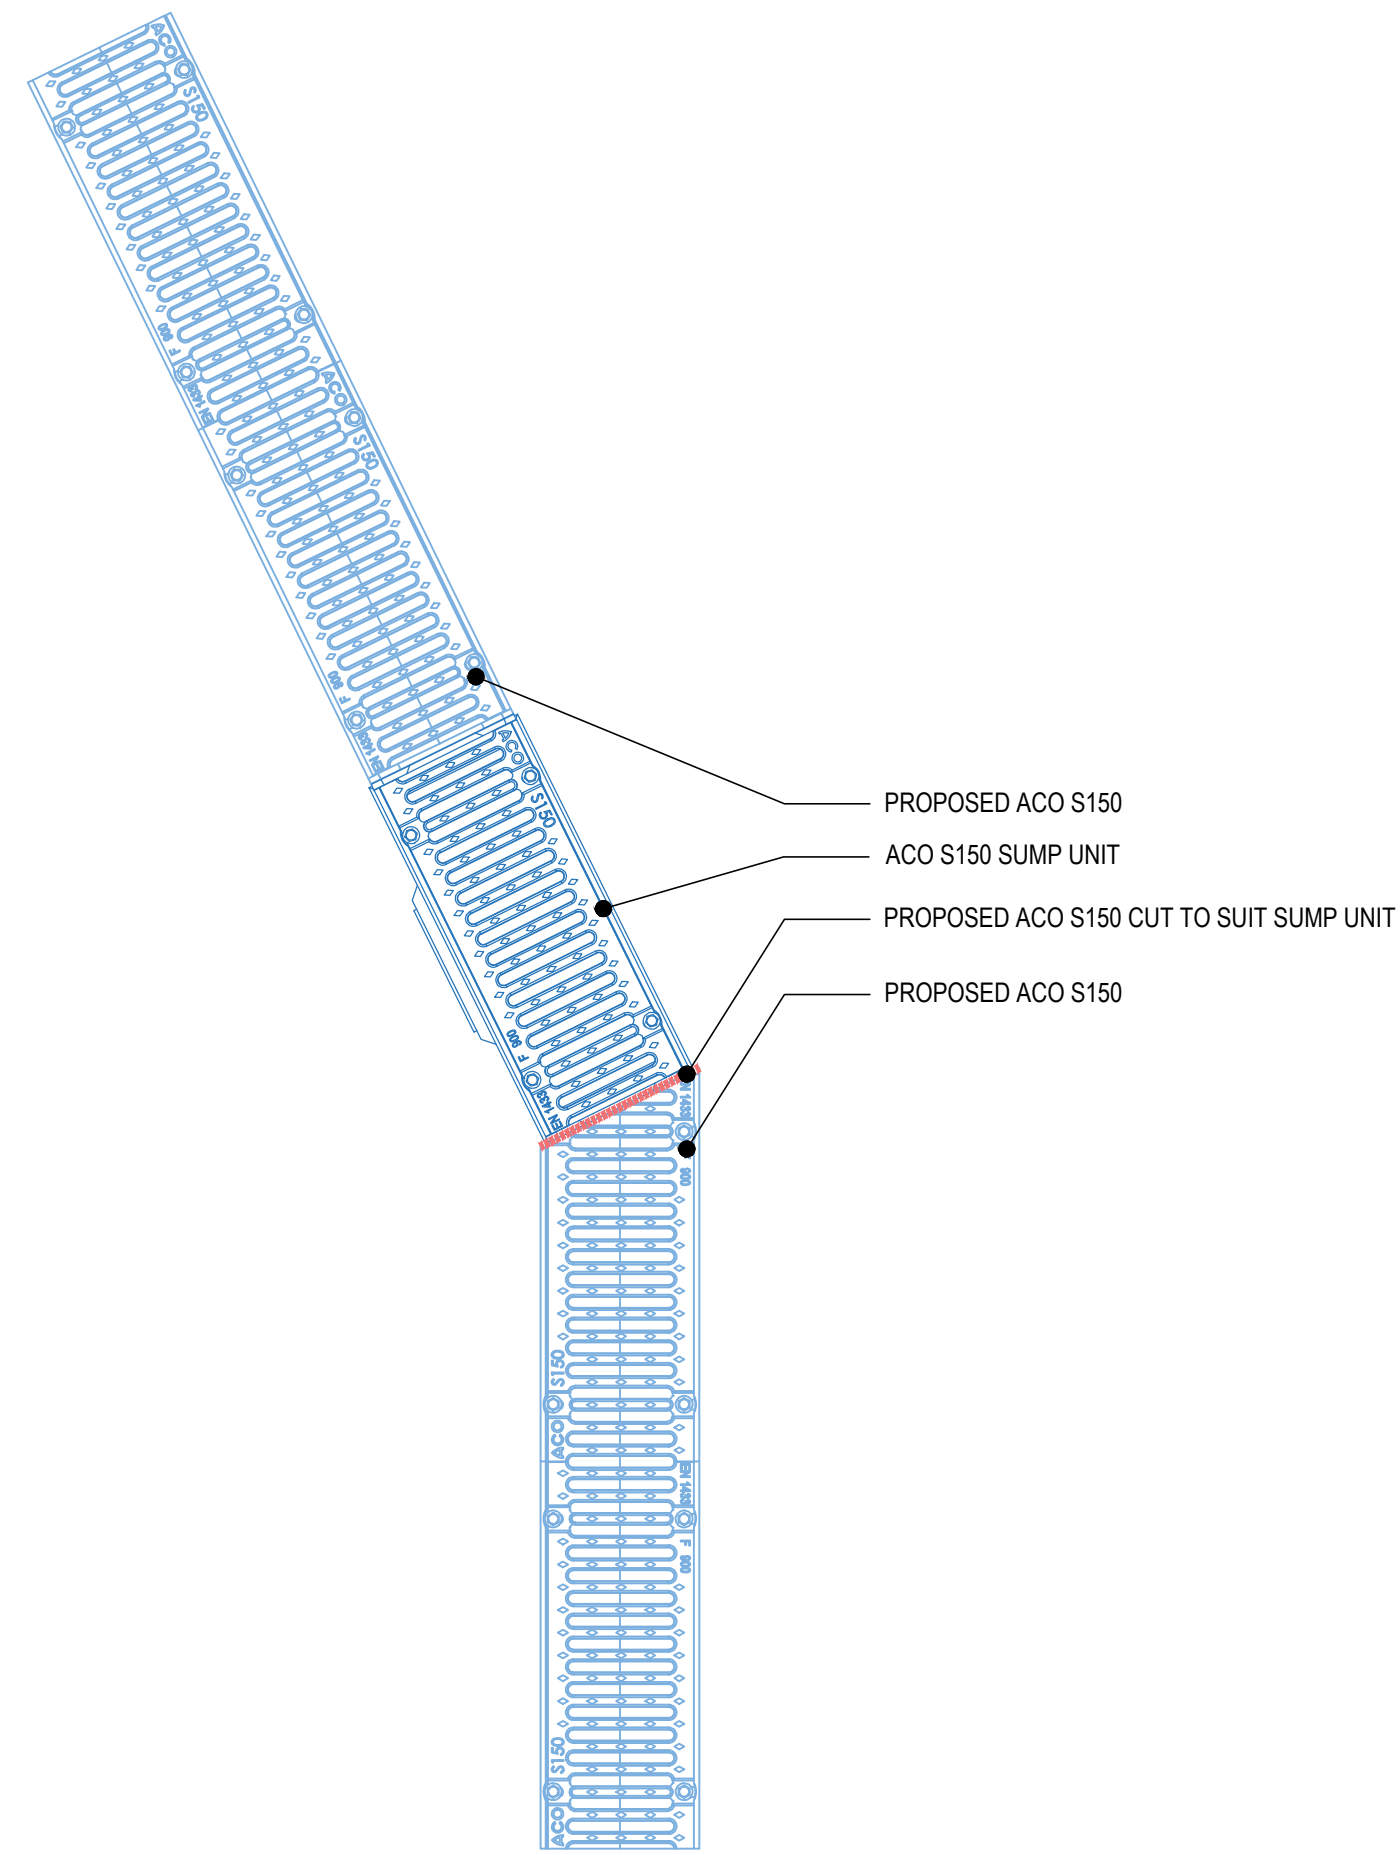

TYPICAL ACO CUT FROM SUMP
SCALE: 1:10 @ A1

- NOTES:-
1. All dimensions must be checked on site and not scaled from this drawing.
 2. The Contractor shall make a survey of the site and shall be responsible for obtaining all dimensions and levels necessary for the proper fabrication of the structure as indicated.
 3. All levels shown on this drawing are relative to Agreed Topographic survey
 4. This drawing is to be read in conjunction with 29348/100 Series Drawings.
 5. All existing invert levels are to be confirmed by contractor prior to construction. Connection subject to approval.

P01	10/09/24	ISSUED FOR APPROVAL	WP	JHC
Rev	Date	Description	DR	CH

© copyright

GGP
CONSULT
CONSULTING ENGINEERS
ARCHITECTS
PROJECT MANAGEMENT
2 Hallam Road
Priory Park East
HULL HU4 7DY
United Kingdom
Telephone(+44) 01482 627963
Fax (+44) 01482 641736
Email info@ggpconsult.co.uk



Job Title
AD Plant.
Ashton Keynes

Drawing Title
Drainage Details Sheet 2

Status	Planning		
Scale	AS NOTED @ A1	Date	SEPT' 24
Drawn By	WB	Checked	JHC
		Approved	JHC
Dwg. No.	29419/P2/107		Rev
			P01

NOT FOR CONSTRUCTION