
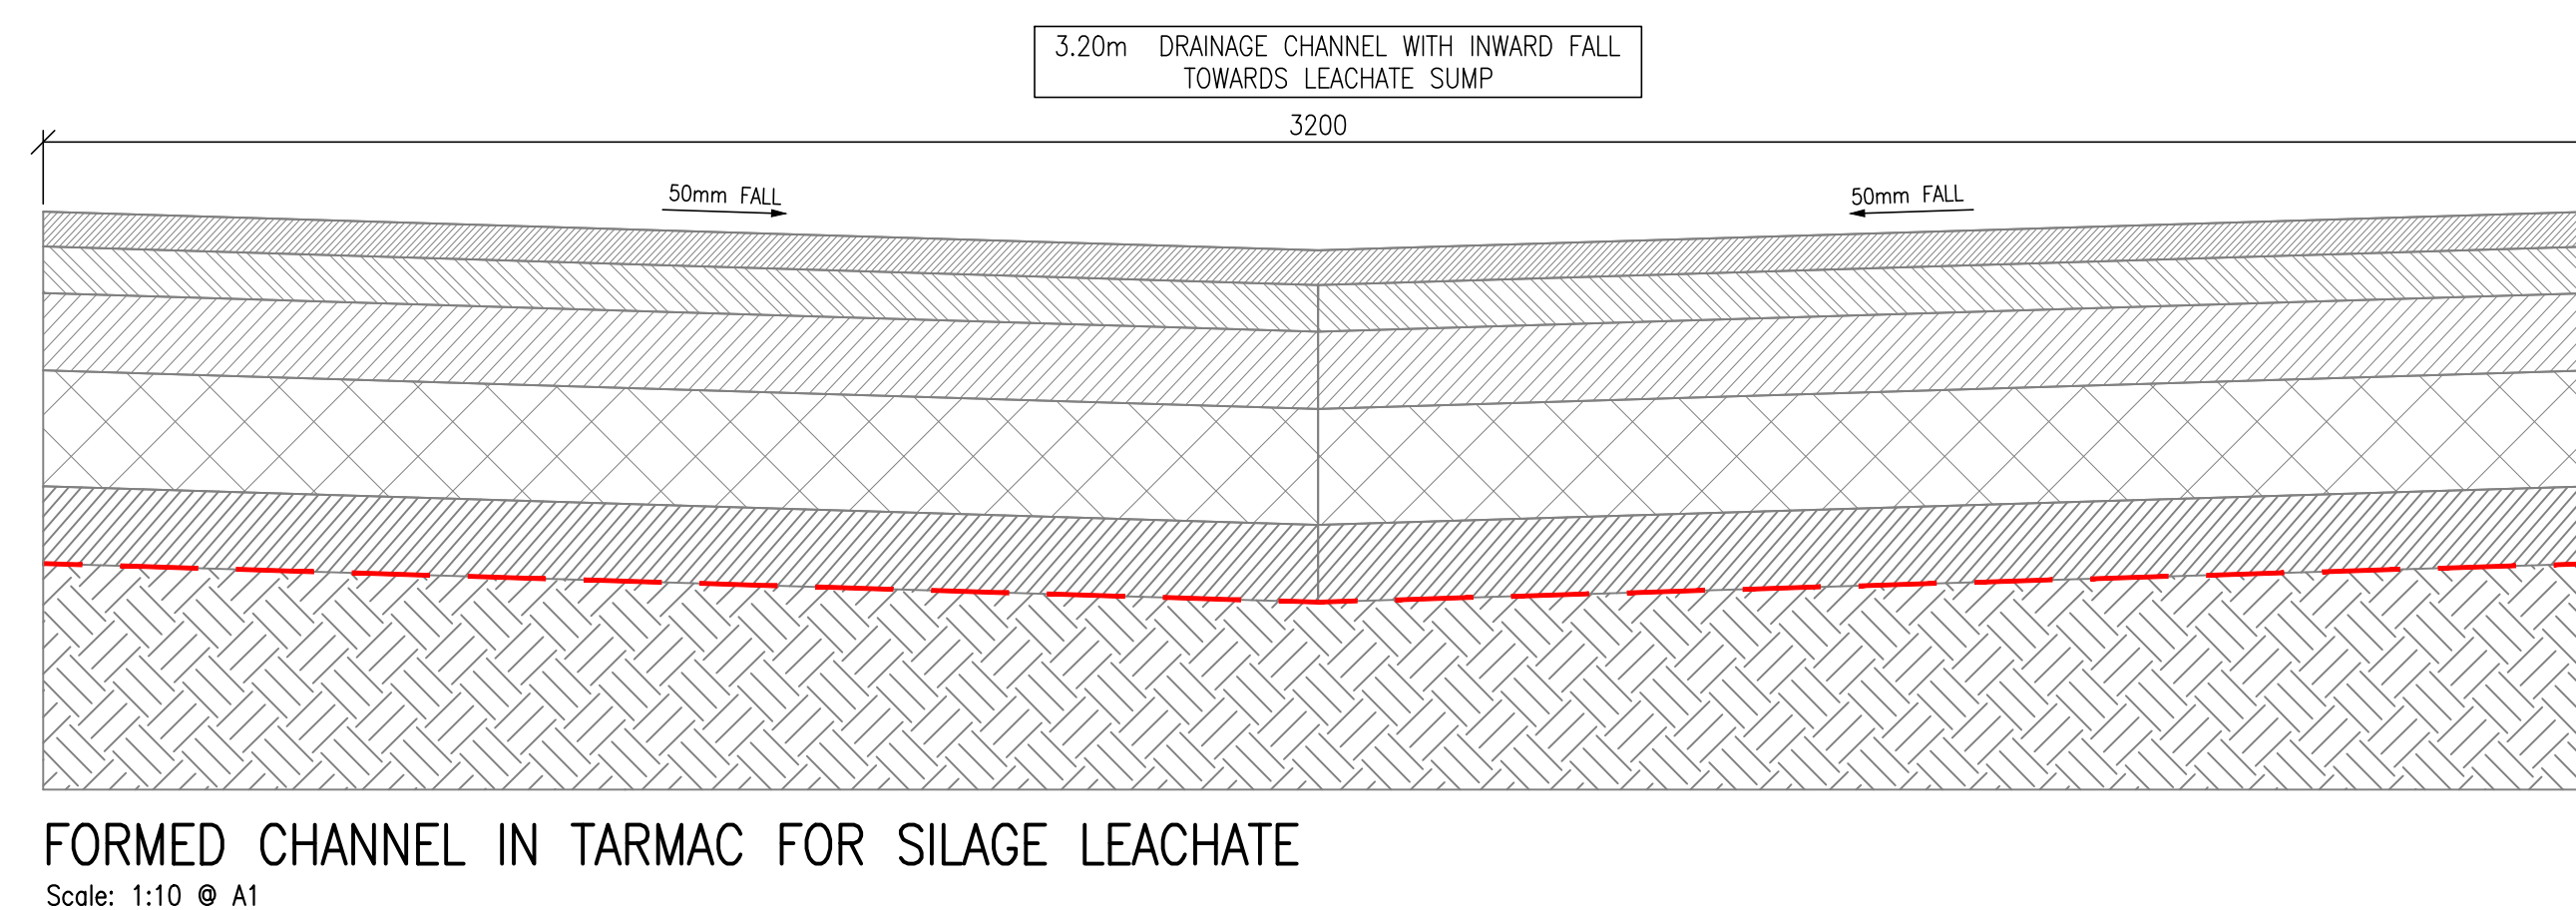
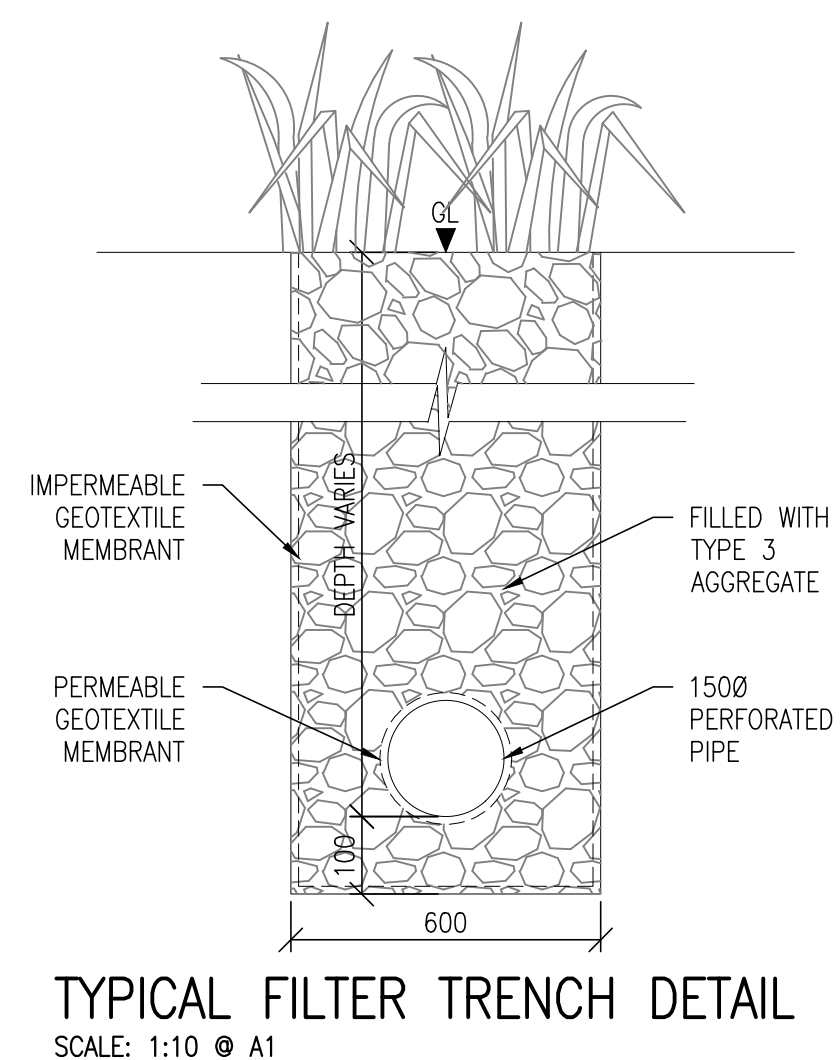
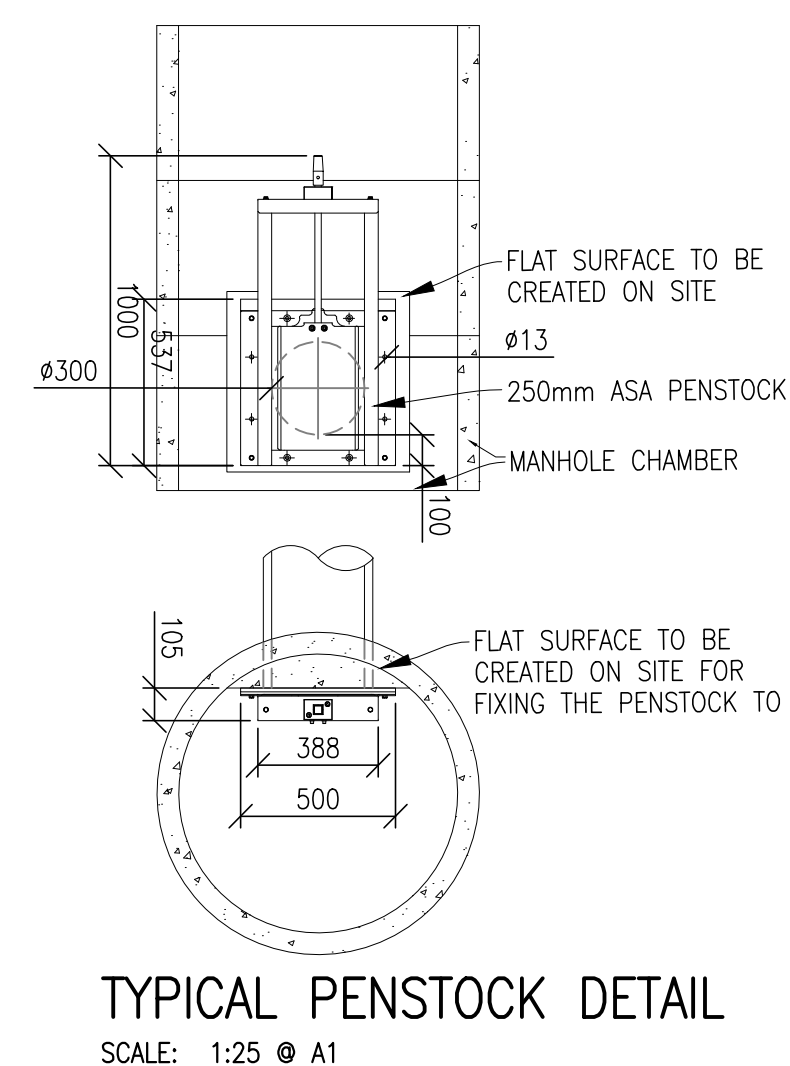
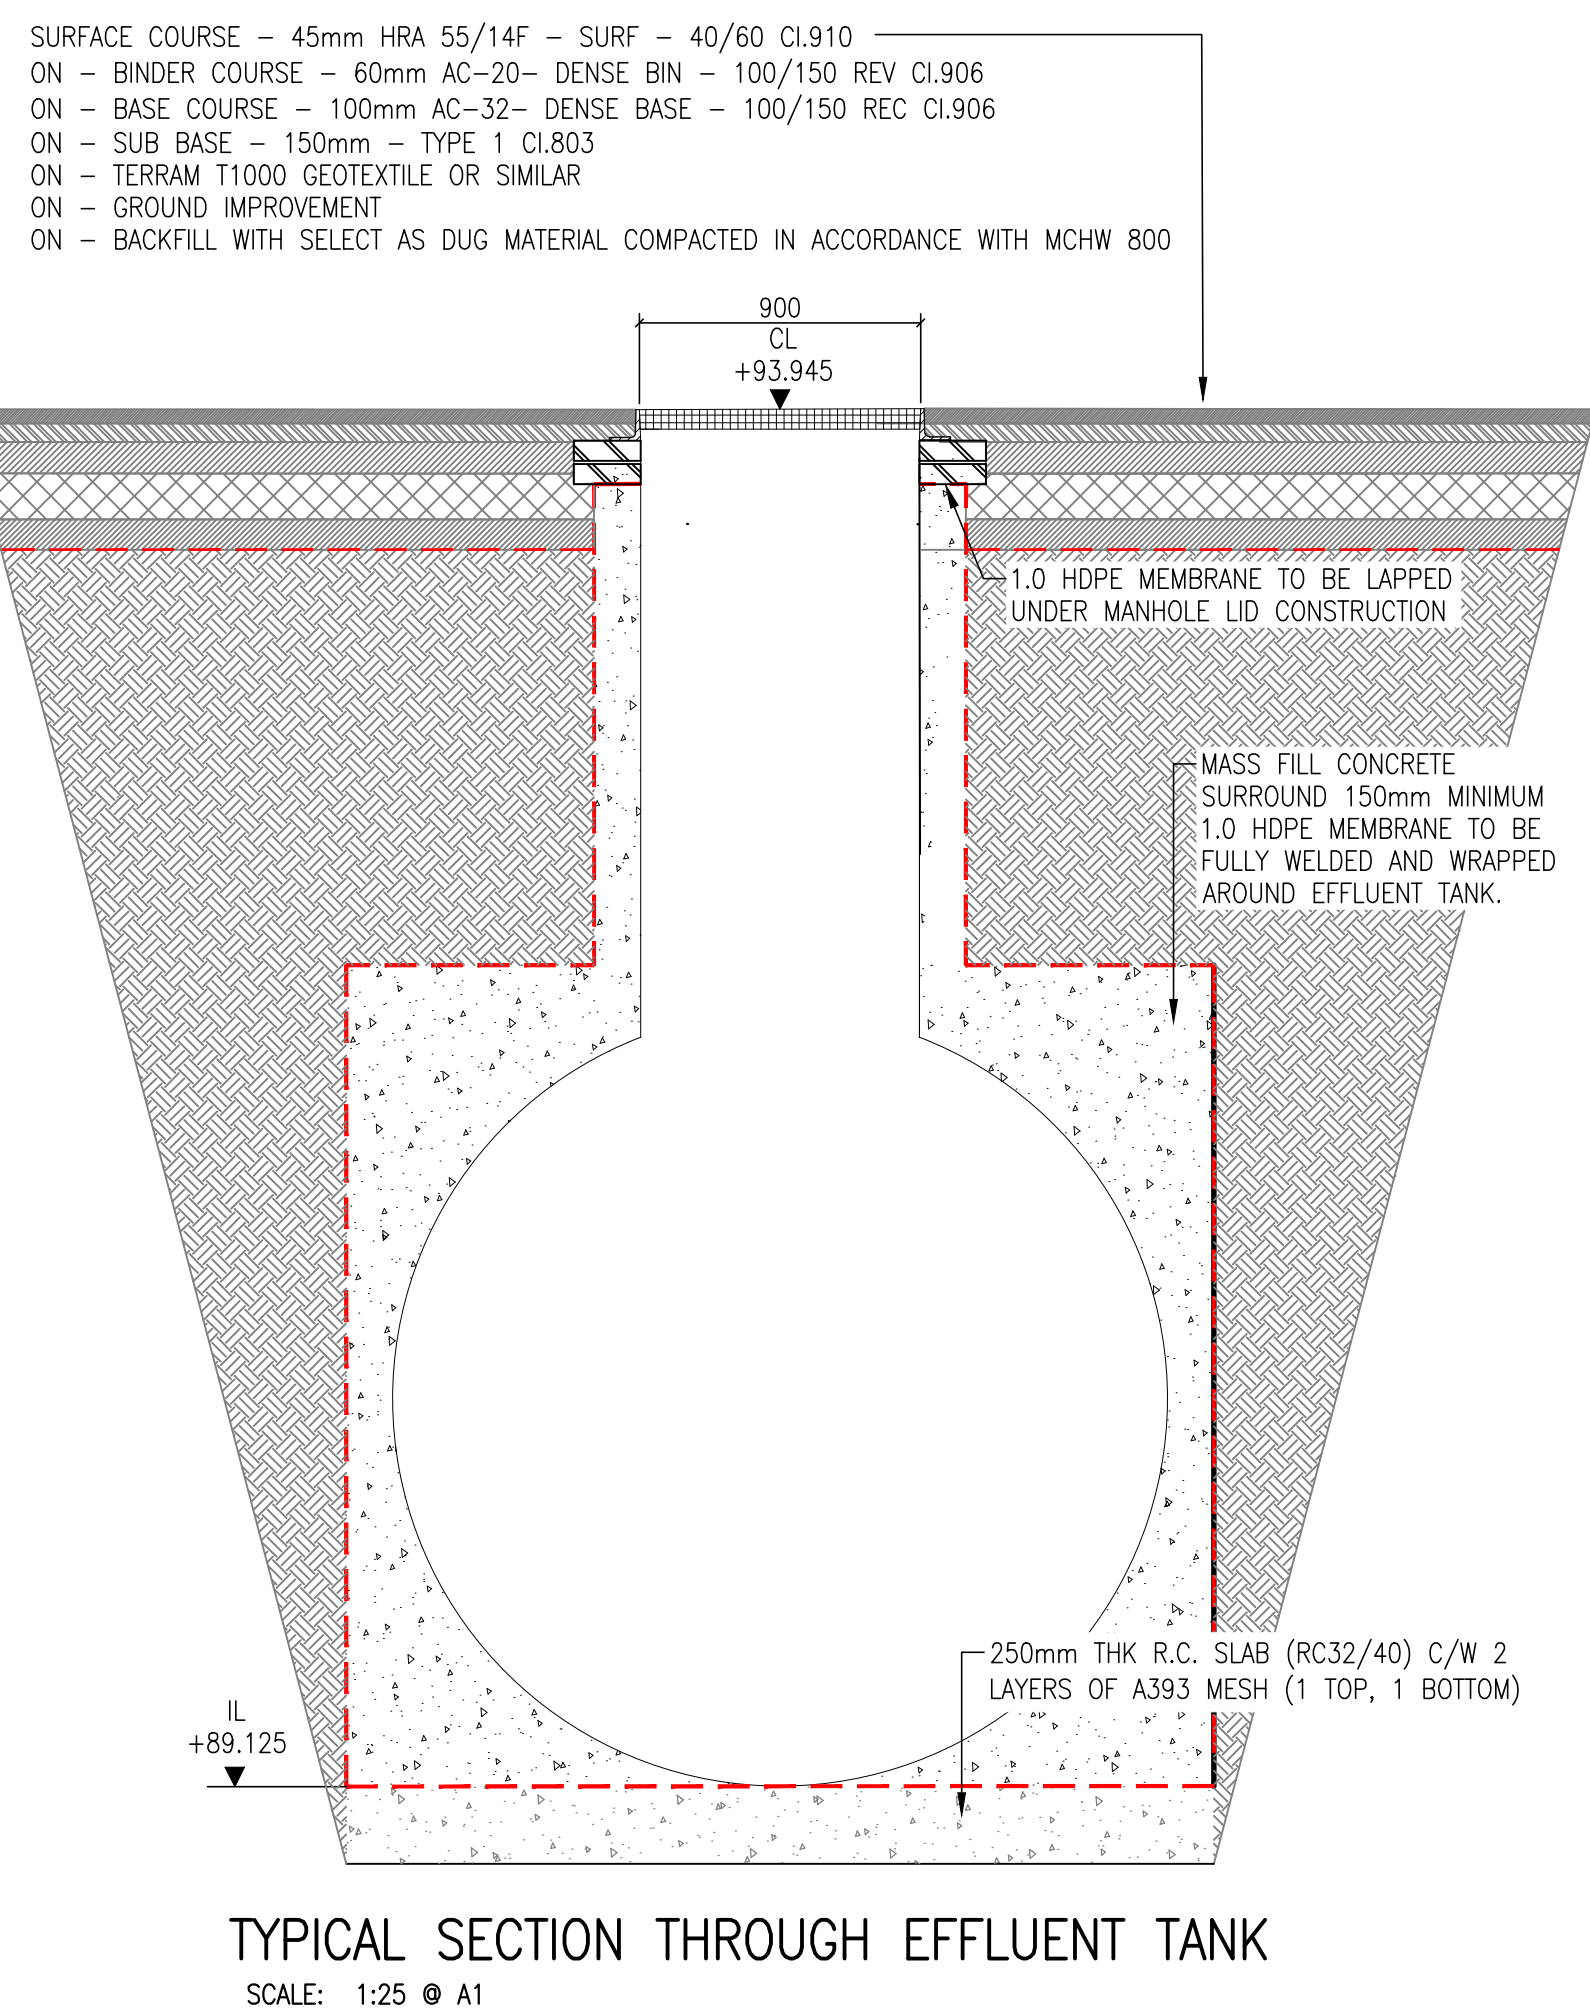


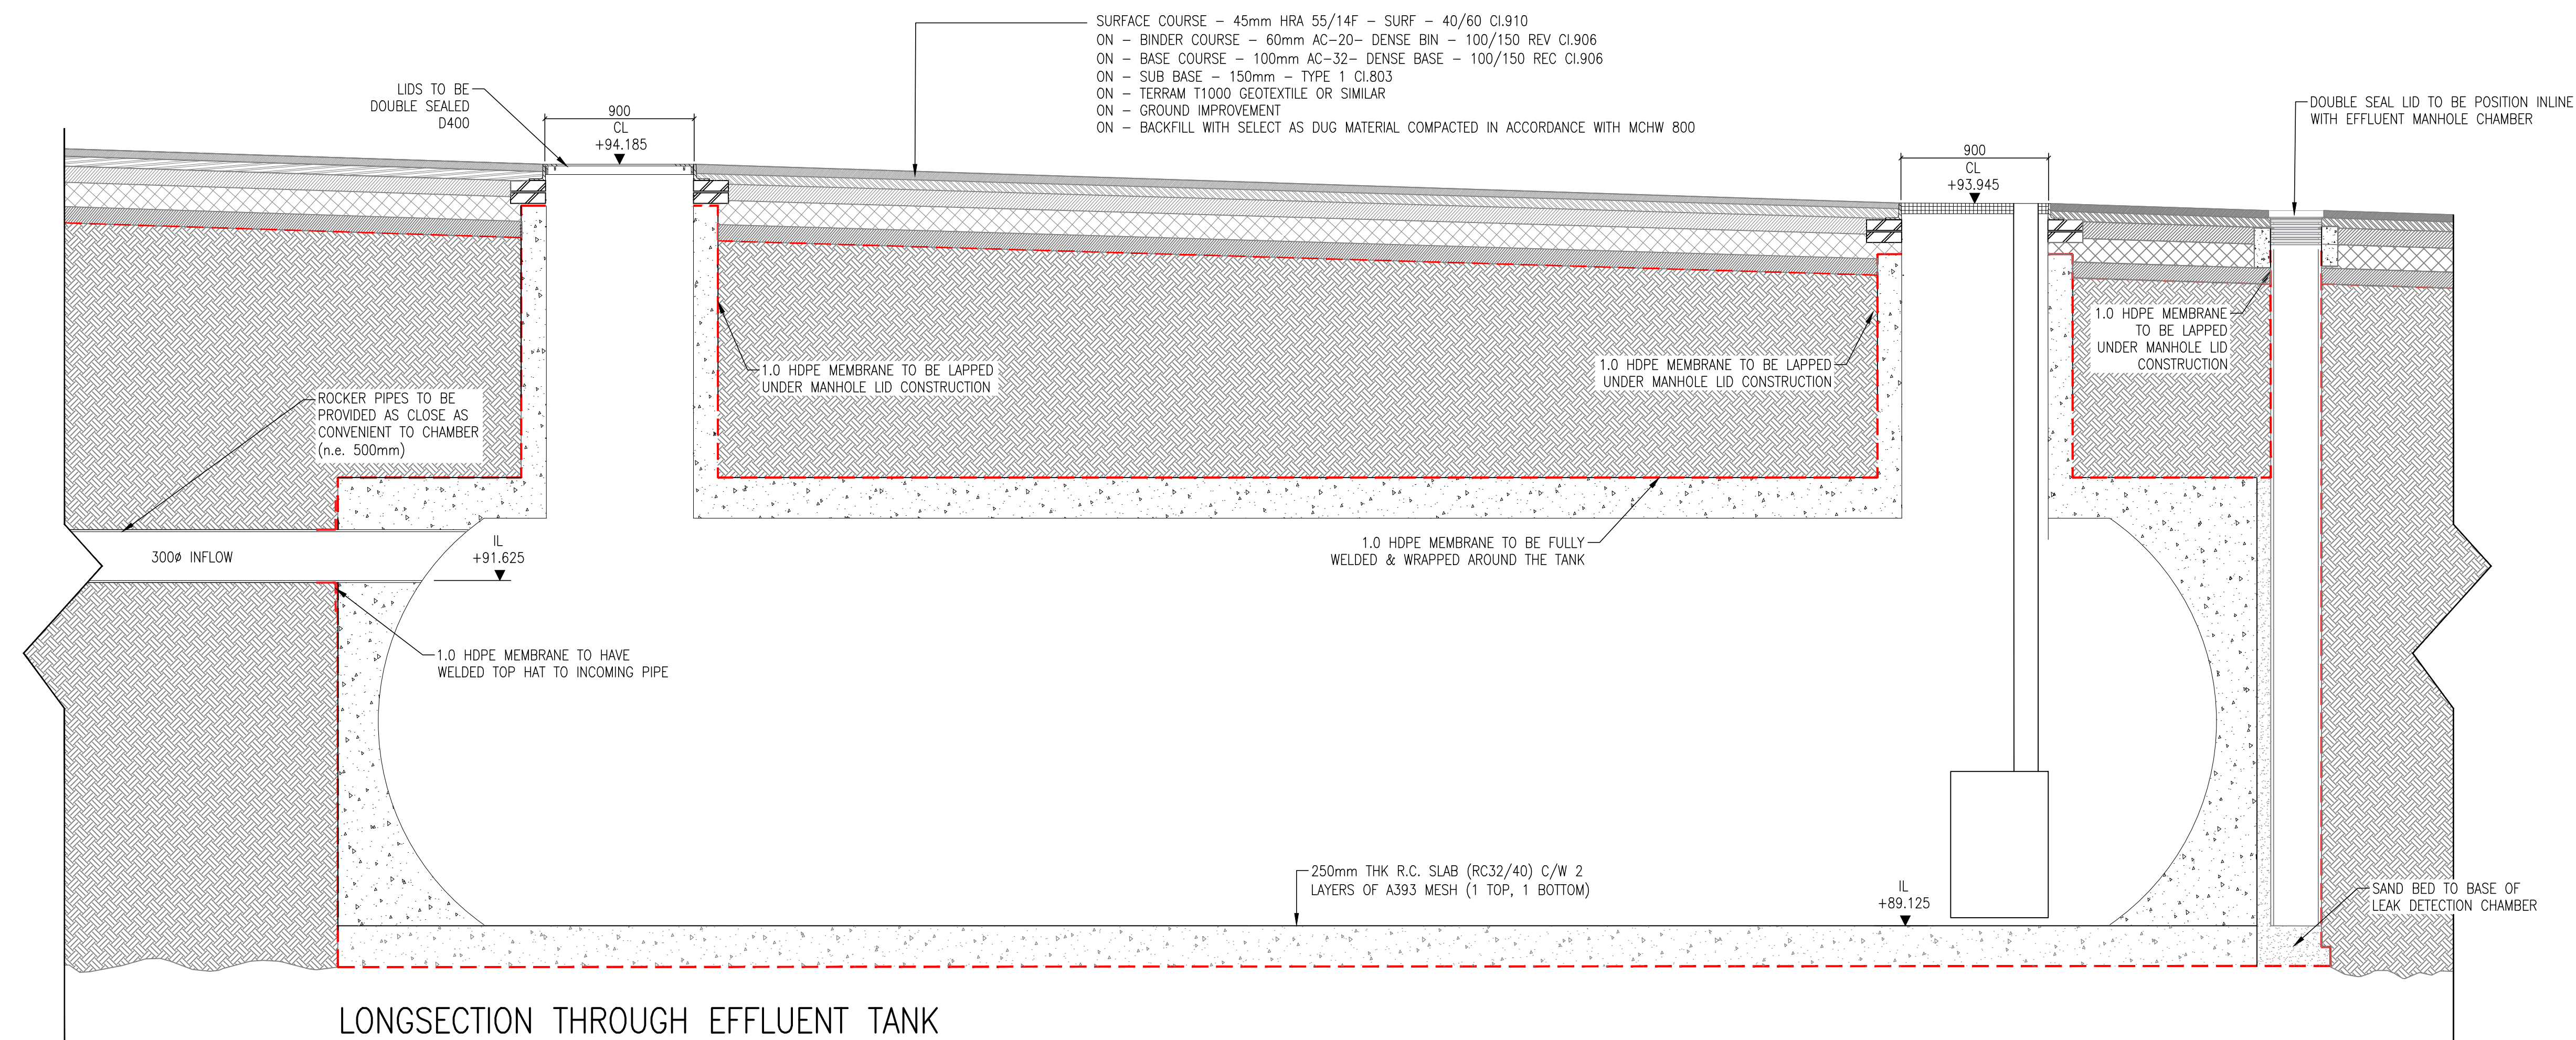

NOTES:-

1. All dimensions must be checked on site and not scaled from this drawing.
2. The Contractor shall make a survey of the site and shall be responsible for obtaining all dimensions and levels necessary for the proper fabrication of the structure as indicated.
3. All levels shown on this drawing are relative to Agreed Topographic survey
4. This drawing is to be read in conjunction with 29348/100 Series Drawings.
5. All existing invert levels are to be confirmed by contractor prior to construction. Connection subject to approval.

PO1	10/09/24	ISSUED FOR APPROVAL	WB	JMG
Rev	Date	Description	DR	CH

© copyright



Job Title
AD Plant.
Ashton Keynes

Drawing Title

Drainage Details Sheet 3

Status	Planning
--------	----------

Scale	AS NOTED @ A1	Date	SEPT' 24
-------	---------------	------	----------

Drawn By	MK	Checked	JHC	Approved	JHC
----------	----	---------	-----	----------	-----

Drg. No. 29419/P2/108	Rev P01
--------------------------	------------

NOT FOR CONSTRUCTION