KEY - Hard Landscaping


Roads & Pathways
Public roads and pathways to be Black Tarmacadam (to be laid with gulley as per engineer's detail). British Standard Half Battered Concrete Kerb to pathways, as supplied by Marshalls, or similar approved. Construction details to Project Engineers specification.


Footpaths - Front
600 x 600 x 50mm Buff Riven paving slabs in colour Natural to be laid in a Stacked Bond pattern, as supplied by Marshalls, or similar approved.

Footpaths and Patios - Rear
450 x 450 x 50mm Buff Riven paving slabs in colour Natural to be laid in a Sacked Bond pattern, as supplied by Marshalls, or similar approved.

No Permeable Block Paving to Adoptable Shared Surface Streets - Brindle
Marshalls Ochre blocks laid in a Herringbone pattern. White demarcation blocks, 160mm gauge with random sizes in colour Pennant Grey, as supplied by Marshalls, or similar approved.

Self-Binding Gravel
Cotswold self-binding gravel path with standard timber edge. (Colour: Buff)

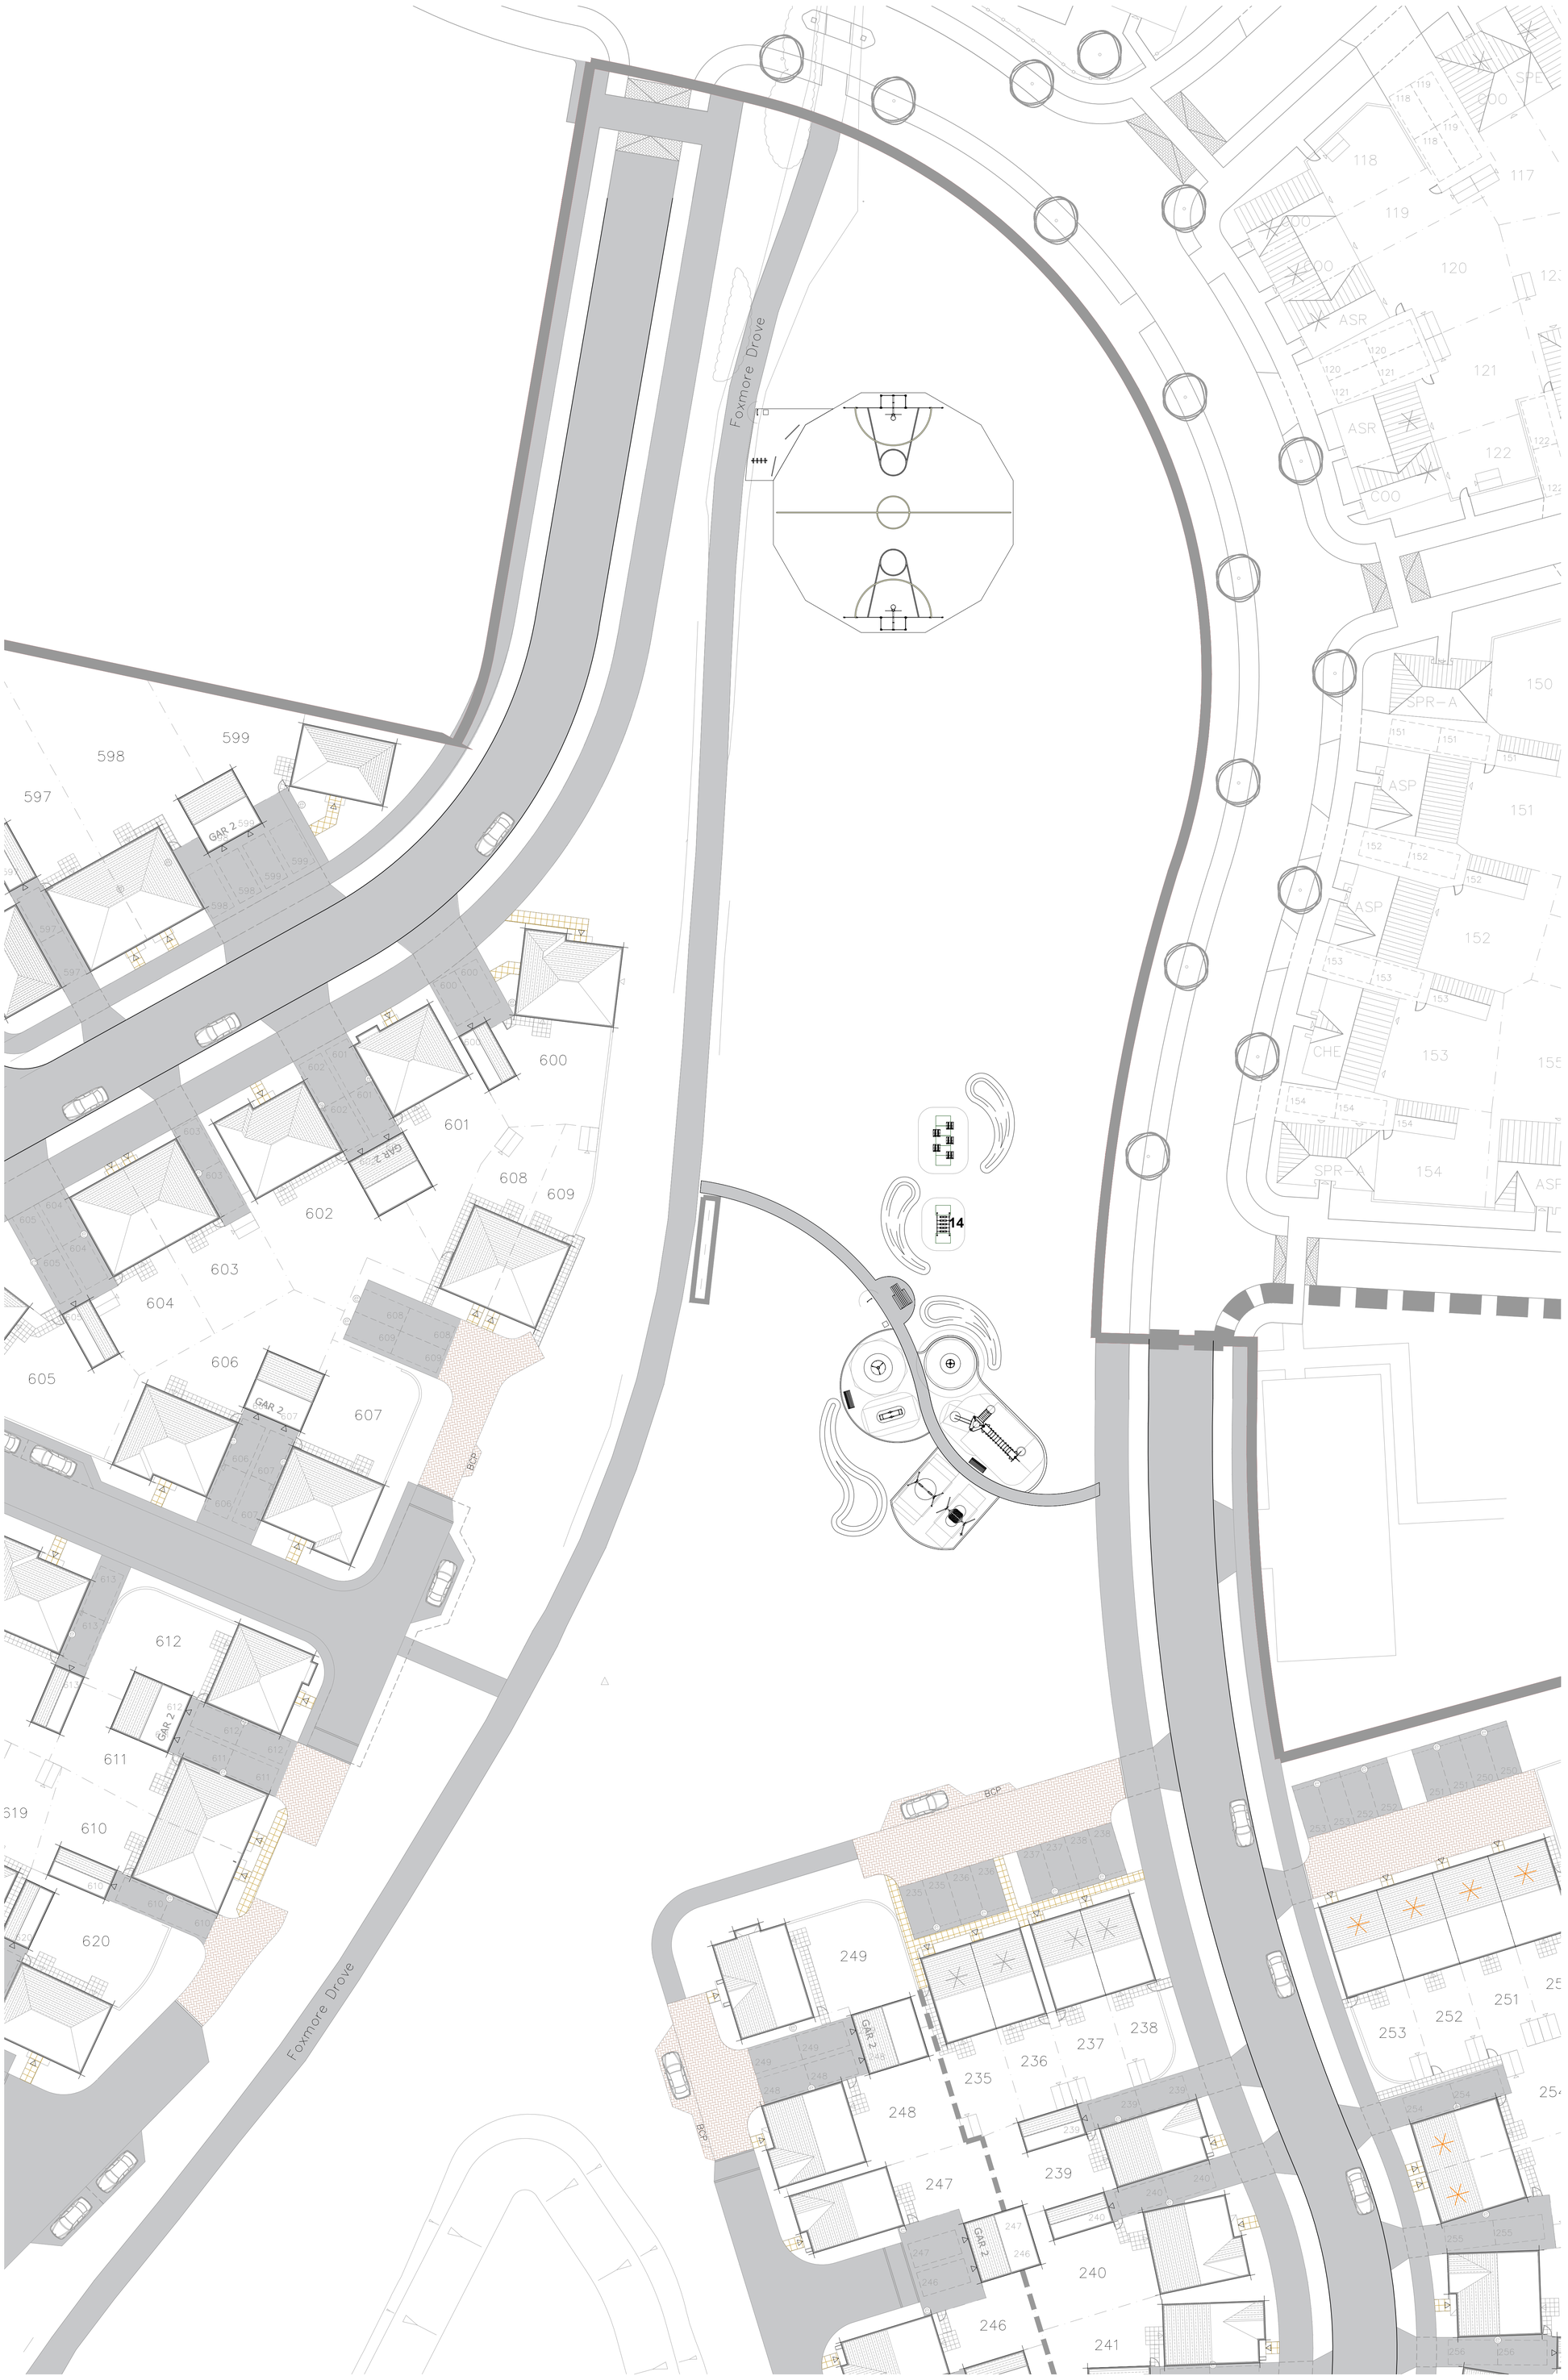

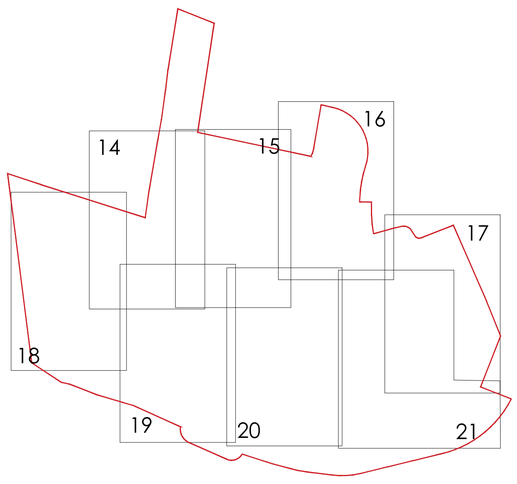

Rev.A 11/11/2024 Updated to current site layout. ED

Project
Phase 2, Netherhampton Rd, Salisbury

Drawing title
Hard Landscape Proposals
(Sheet 3 of 8)

Client
Vistry Housebuilding Western

Scale	Drawn	Checked
1:250 @ A0	ED	AL

Date	Number/Figure
02/10/2024	**GL2224 16A**

Scale Bar
0m 5m 10m 15m 20m 25m

Landscape Institute Registered Practice

tel: 01530 265688 | email: info@golbyandluck.co.uk | web: www.golbyandluck.co.uk

This drawing has been produced by GOLBY AND LUCK LTD © all rights reserved. Ordnance Survey Licence No.100053702 registered with ProMAP

Office: 207 Leicester Road, Ibstock, Leicestershire, LE67 6HP

golby+luck
landscape architects