

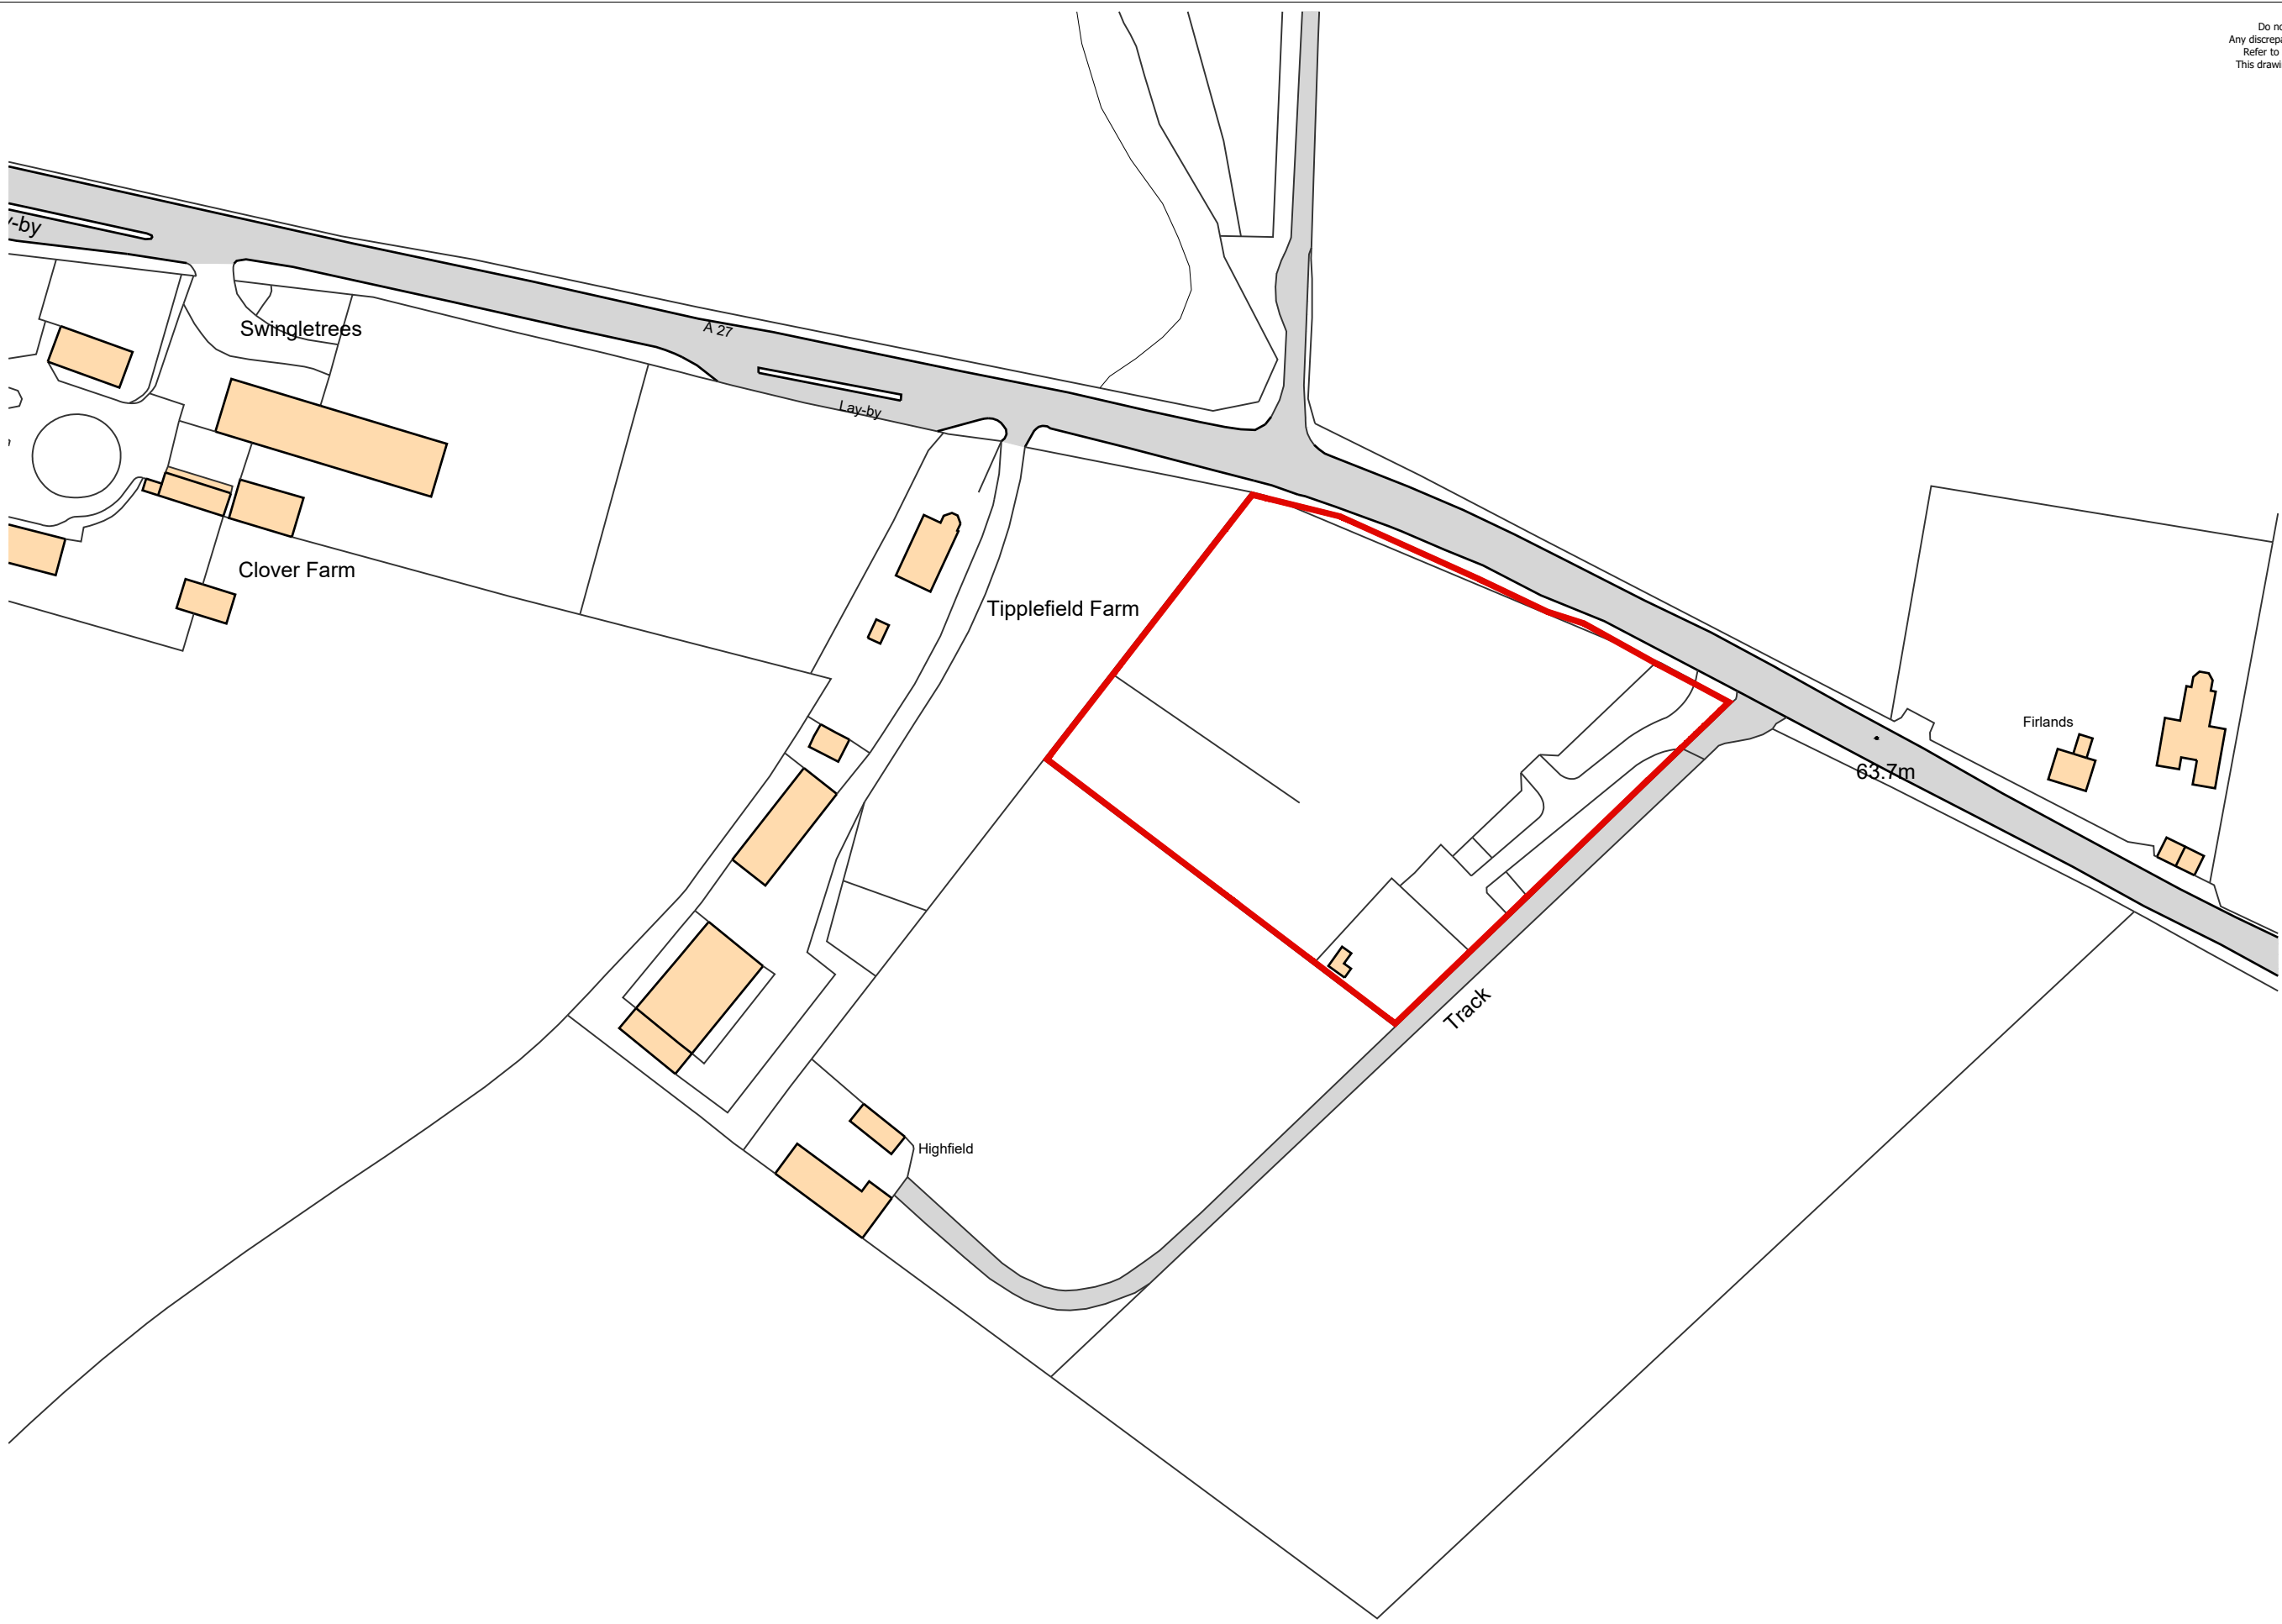


Do not scale from this drawing, except for planning purposes.
Any discrepancies are to be reported to WS Planning & Architecture.
Refer to Structural Engineers details for structural design criteria.
This drawing remains the copyright of WS Planning & Architecture.

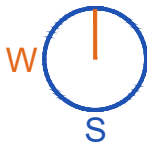

(c) Crown Copyright and Database Rights 2024 OS 100060020

Site Location Plan

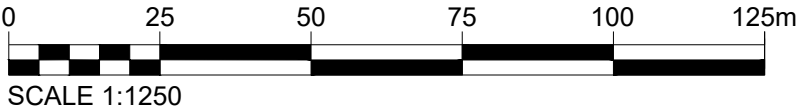

Rev	Date	Description
 Surrey Office 5 Pool House Bancroft Rd Reigate RH2 7RP London Office No.1 Croydon 12-16 Addiscombe Rd Croydon CR0 0XT T. 01737 225711 T. 02038 281180 www.wsipa.co.uk admin@wsipa.co.uk		
Date	December 2024	Drawn By KA
Scale	1:1250@A3	Checked BW
Client Gammell, James		
Project Tricky's Paddock Brickworth Road Whiteparish, SP5 2QG		
Title Site Location Plan		
Drawing. No. J005116-DD-01		Rev.