


PROPOSED SIDE ELEVATION


PROPOSED FRONT ELEVATION

PROPOSED SIDE ELEVATION

PROPOSED REAR ELEVATION

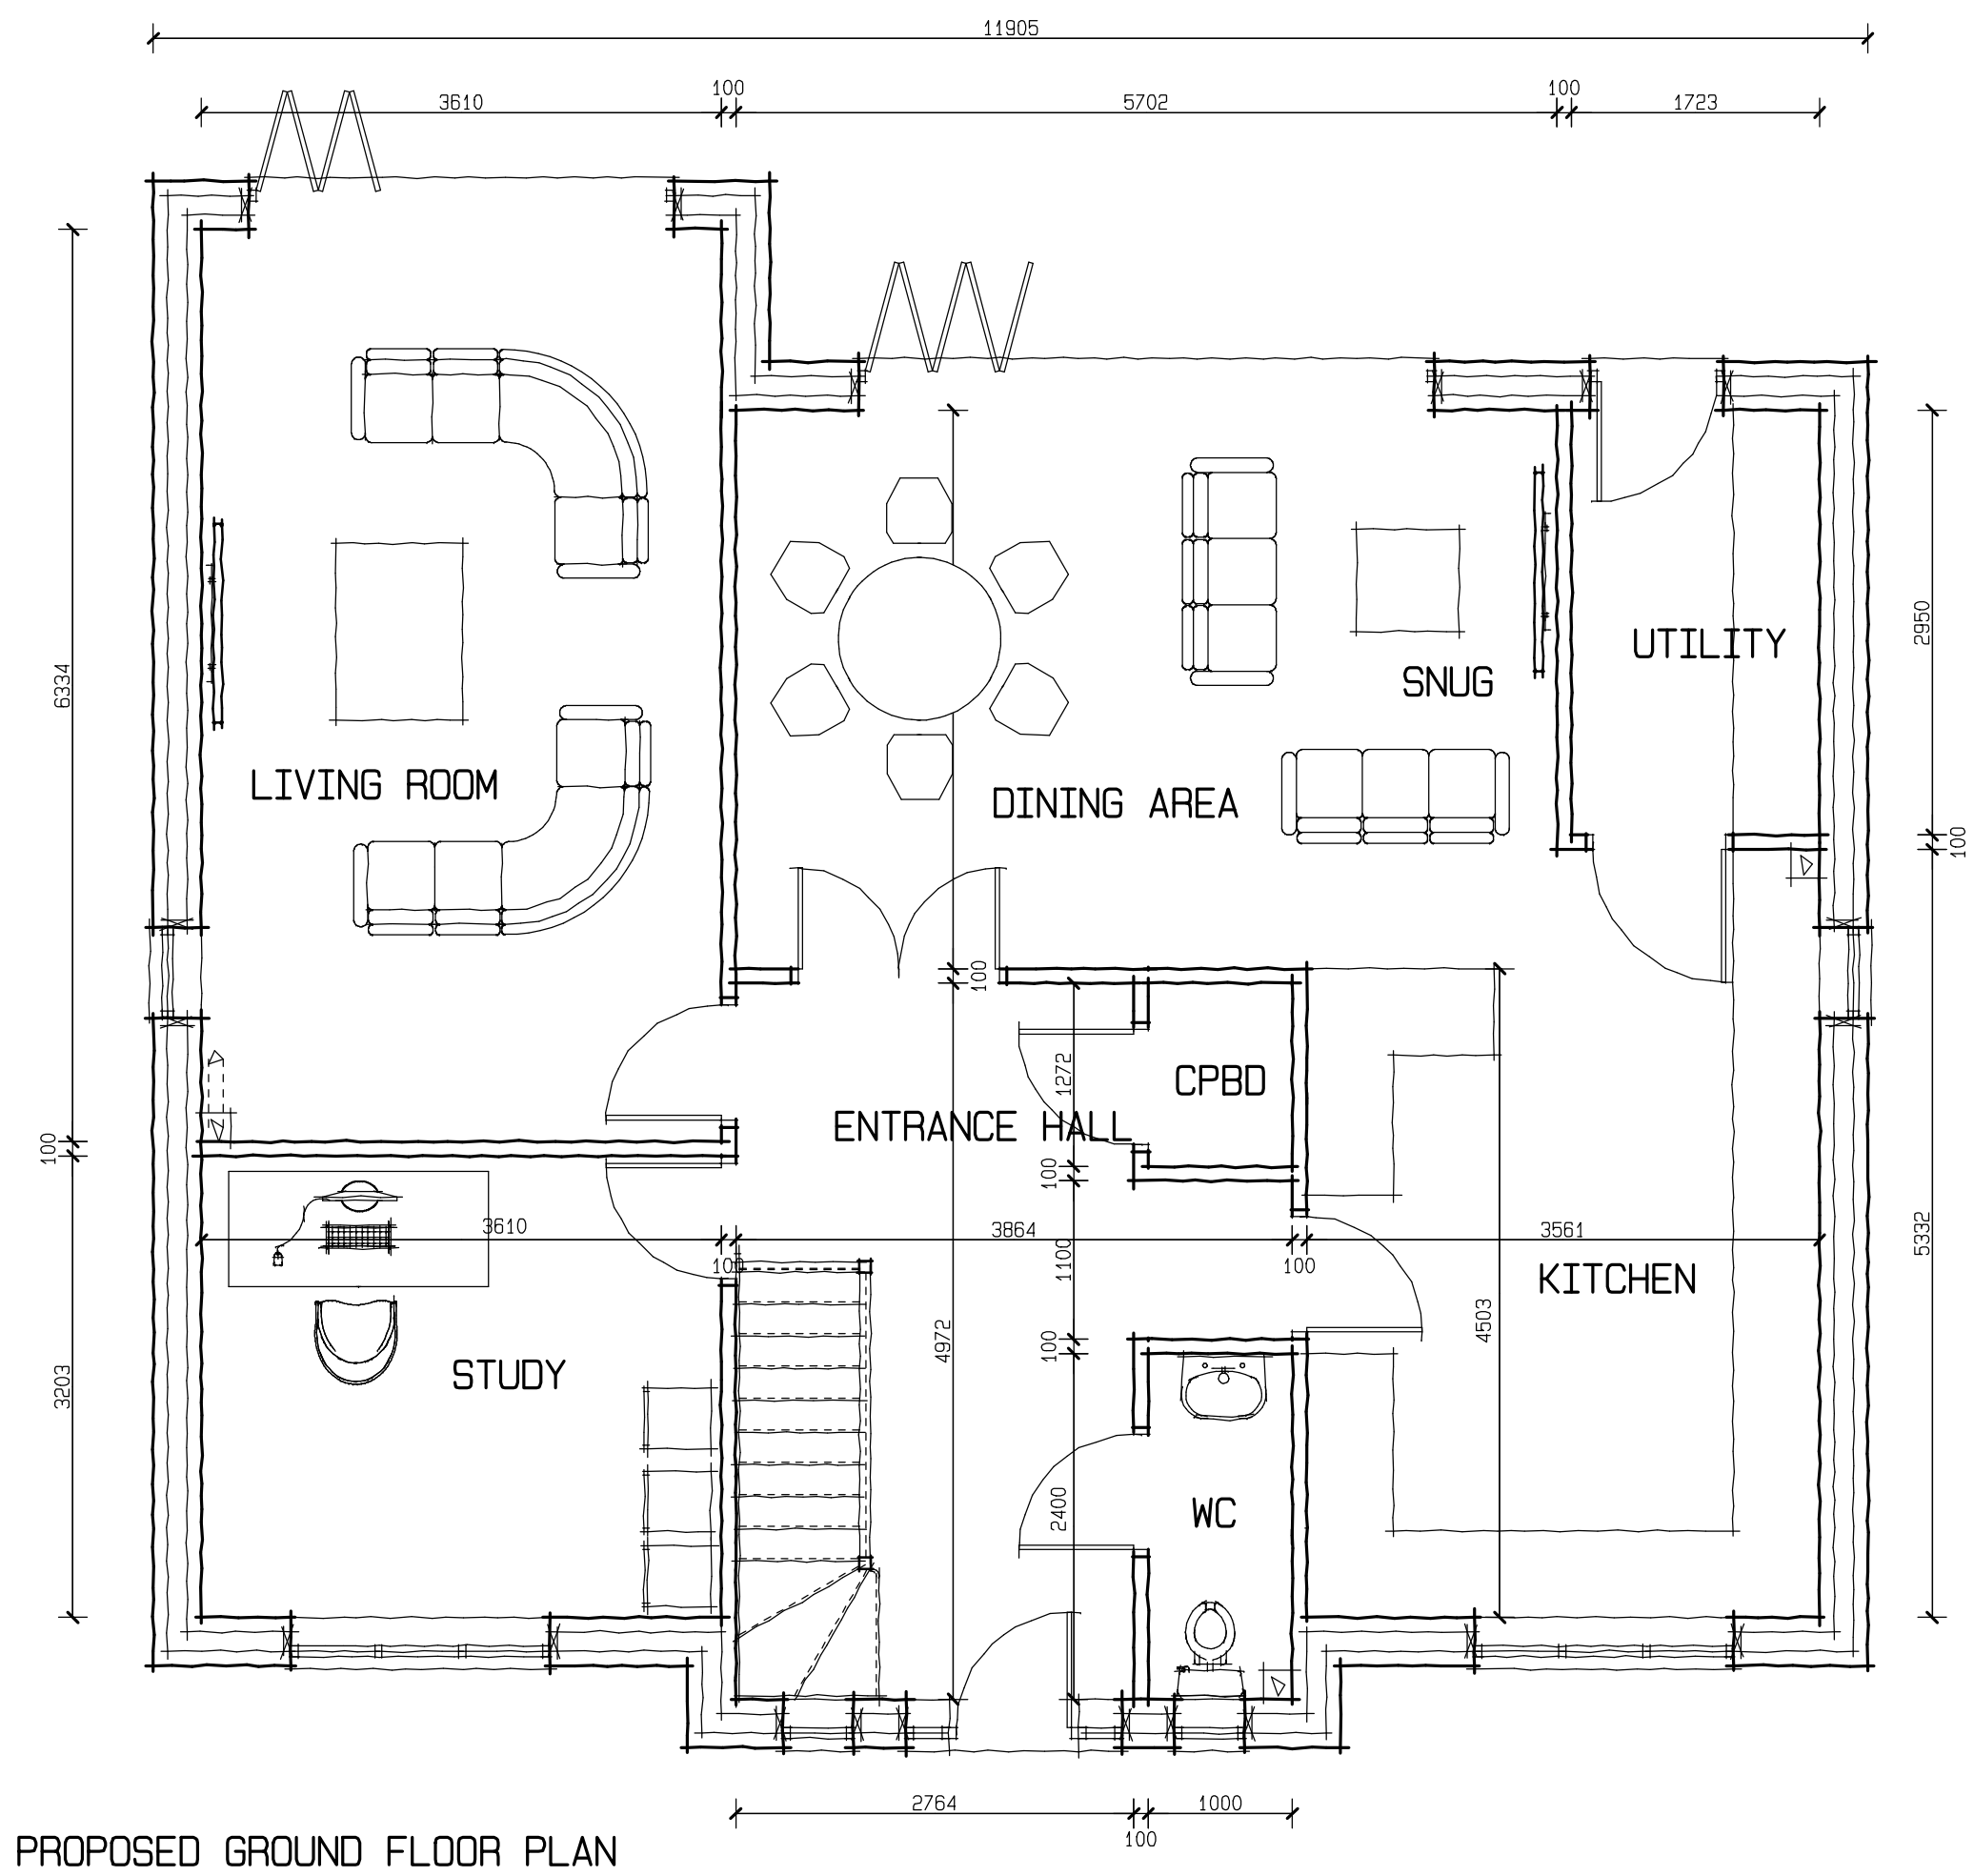

PROPOSED GROUND FLOOR PLAN

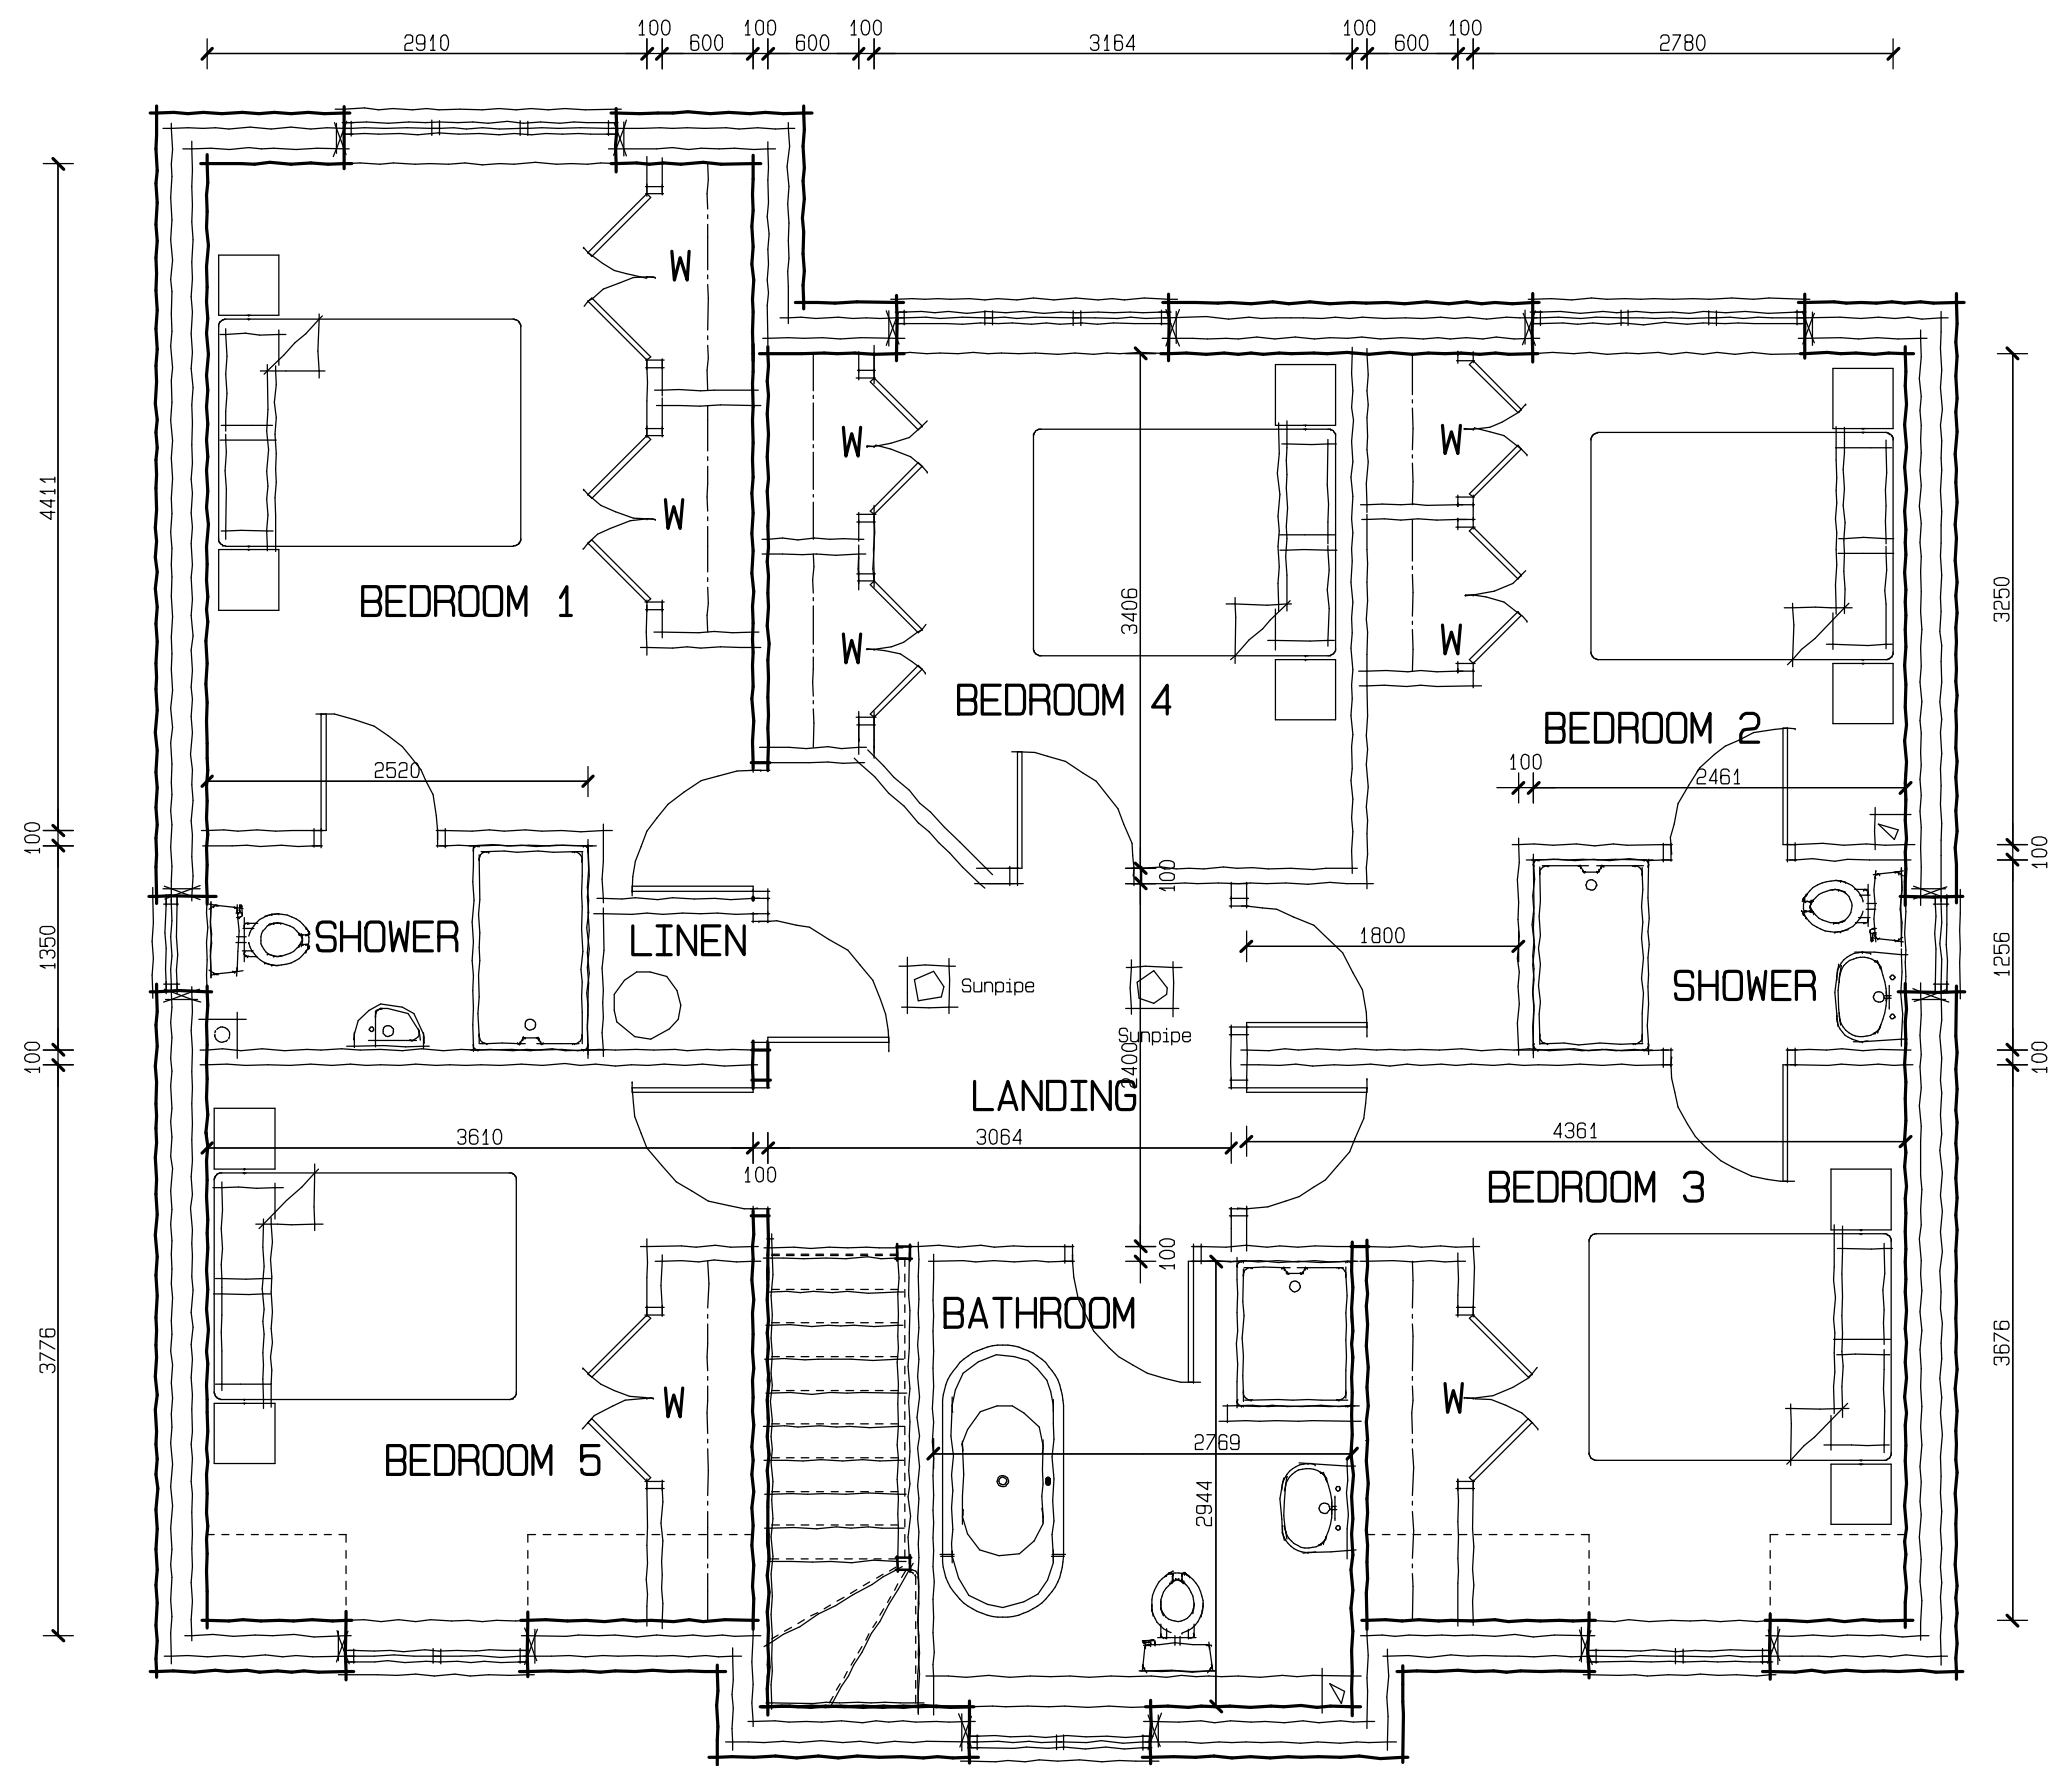


PROPOSED FIRST FLOOR PLAN

NOTE.
THIS DRAWING HAS BEEN PREPARED
TO OBTAIN PLANNING CONSENT ONLY.
IT IS NOT TO BE USED FOR
CONSTRUCTION PURPOSES.

ALL DIMENSIONS APPROXIMATE.
THESE PLANS CAN BE SCALED FOR
PLANNING PURPOSES ONLY.

CIL FLOOR AREAS CALC	
PROPOSED GROUND FLOOR PLAN	~100.9 SQM
PROPOSED FIRST FLOOR PLAN	~100.9 SQM
PROPOSED TOTAL FLOOR AREA	~201.8 SQM
X 10.764 = 2172.1 SQFT	

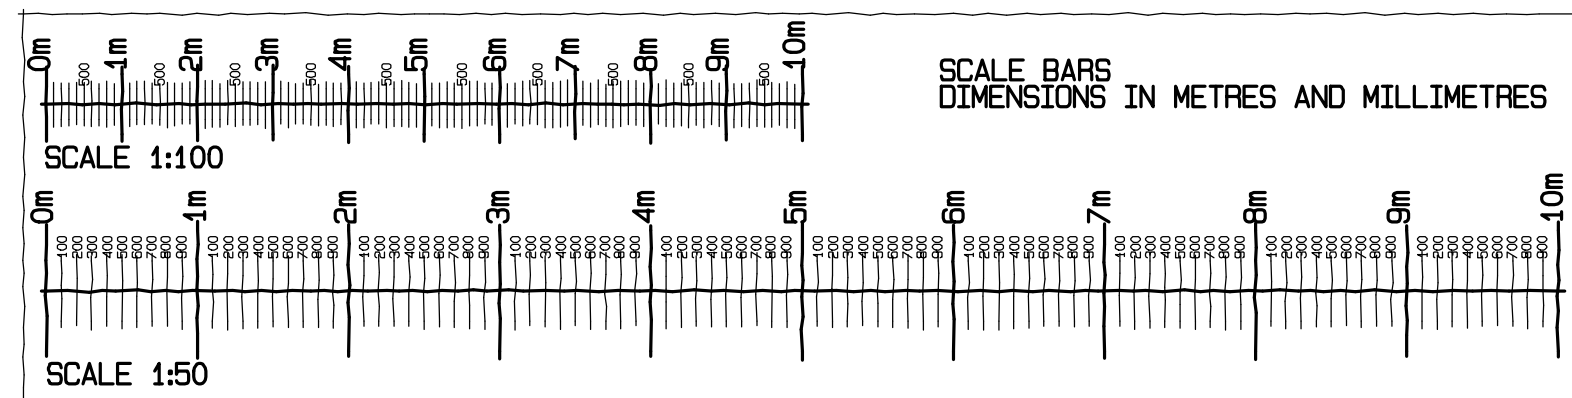

NEIL ARMSTRONG ARCHITECTURAL SERVICES		
31 Church Ground, South Marston, Swindon, Wilts. SN3 4PL. Tel: (01753) 632158 Mobile: 07971 881162		
client	MR J STUBBS 4A LYDIARD GREEN LYDIARD MILLICENT SWINDON WILTS SN5 3OP	
project	LAND AT 2 LYDIARD GREEN LYDIARD MILLICENT SWINDON WILTS SN5 3OP	
title	PROPOSED 5 BED DETACHED HOUSE TO PLOT 1	
scale	date	drawn
1:100	7-10-2024	NBA
1:50		paper
revision	no.	A1
	Y24-119-3	
Work to figured dimensions only. Any queries should be referred to the address shown above. This drawing is the Copyright of Neil Armstrong Architectural Services and shall not be altered, copied or reproduced in anyway without prior written consent.		