

**NEIL
ARMSTRONG**
ARCHITECTURAL SERVICES

31 Church Ground, South Marston,
Swindon, Wilts. SN3 4FL. Tel: (01793) 832158

client **MR J STUBBS
4A LYDIARD GREEN
LYDIARD MILLICENT
SWINDON
WILTS
SN5 3LP**


project **LAND TO REAR OF NO.S
2 AND 4A LYDIARD GREEN
LYDIARD MILLICENT
SWINDON WILTS
SN5 3LP**

title **ORDNANCE SURVEY
LOCATION PLAN**

scale	date	drawn NBA
1:1250	8-7-2024	paper A3

revision	no. Y24-119-7
----------	----------------------

Work to figured dimensions only.
Any queries should be
referred to the address shown above.
This drawing is the Copyright of
Neil Armstrong Architectural Services
and shall not be altered, copied or reproduced
in anyway without prior written consent.

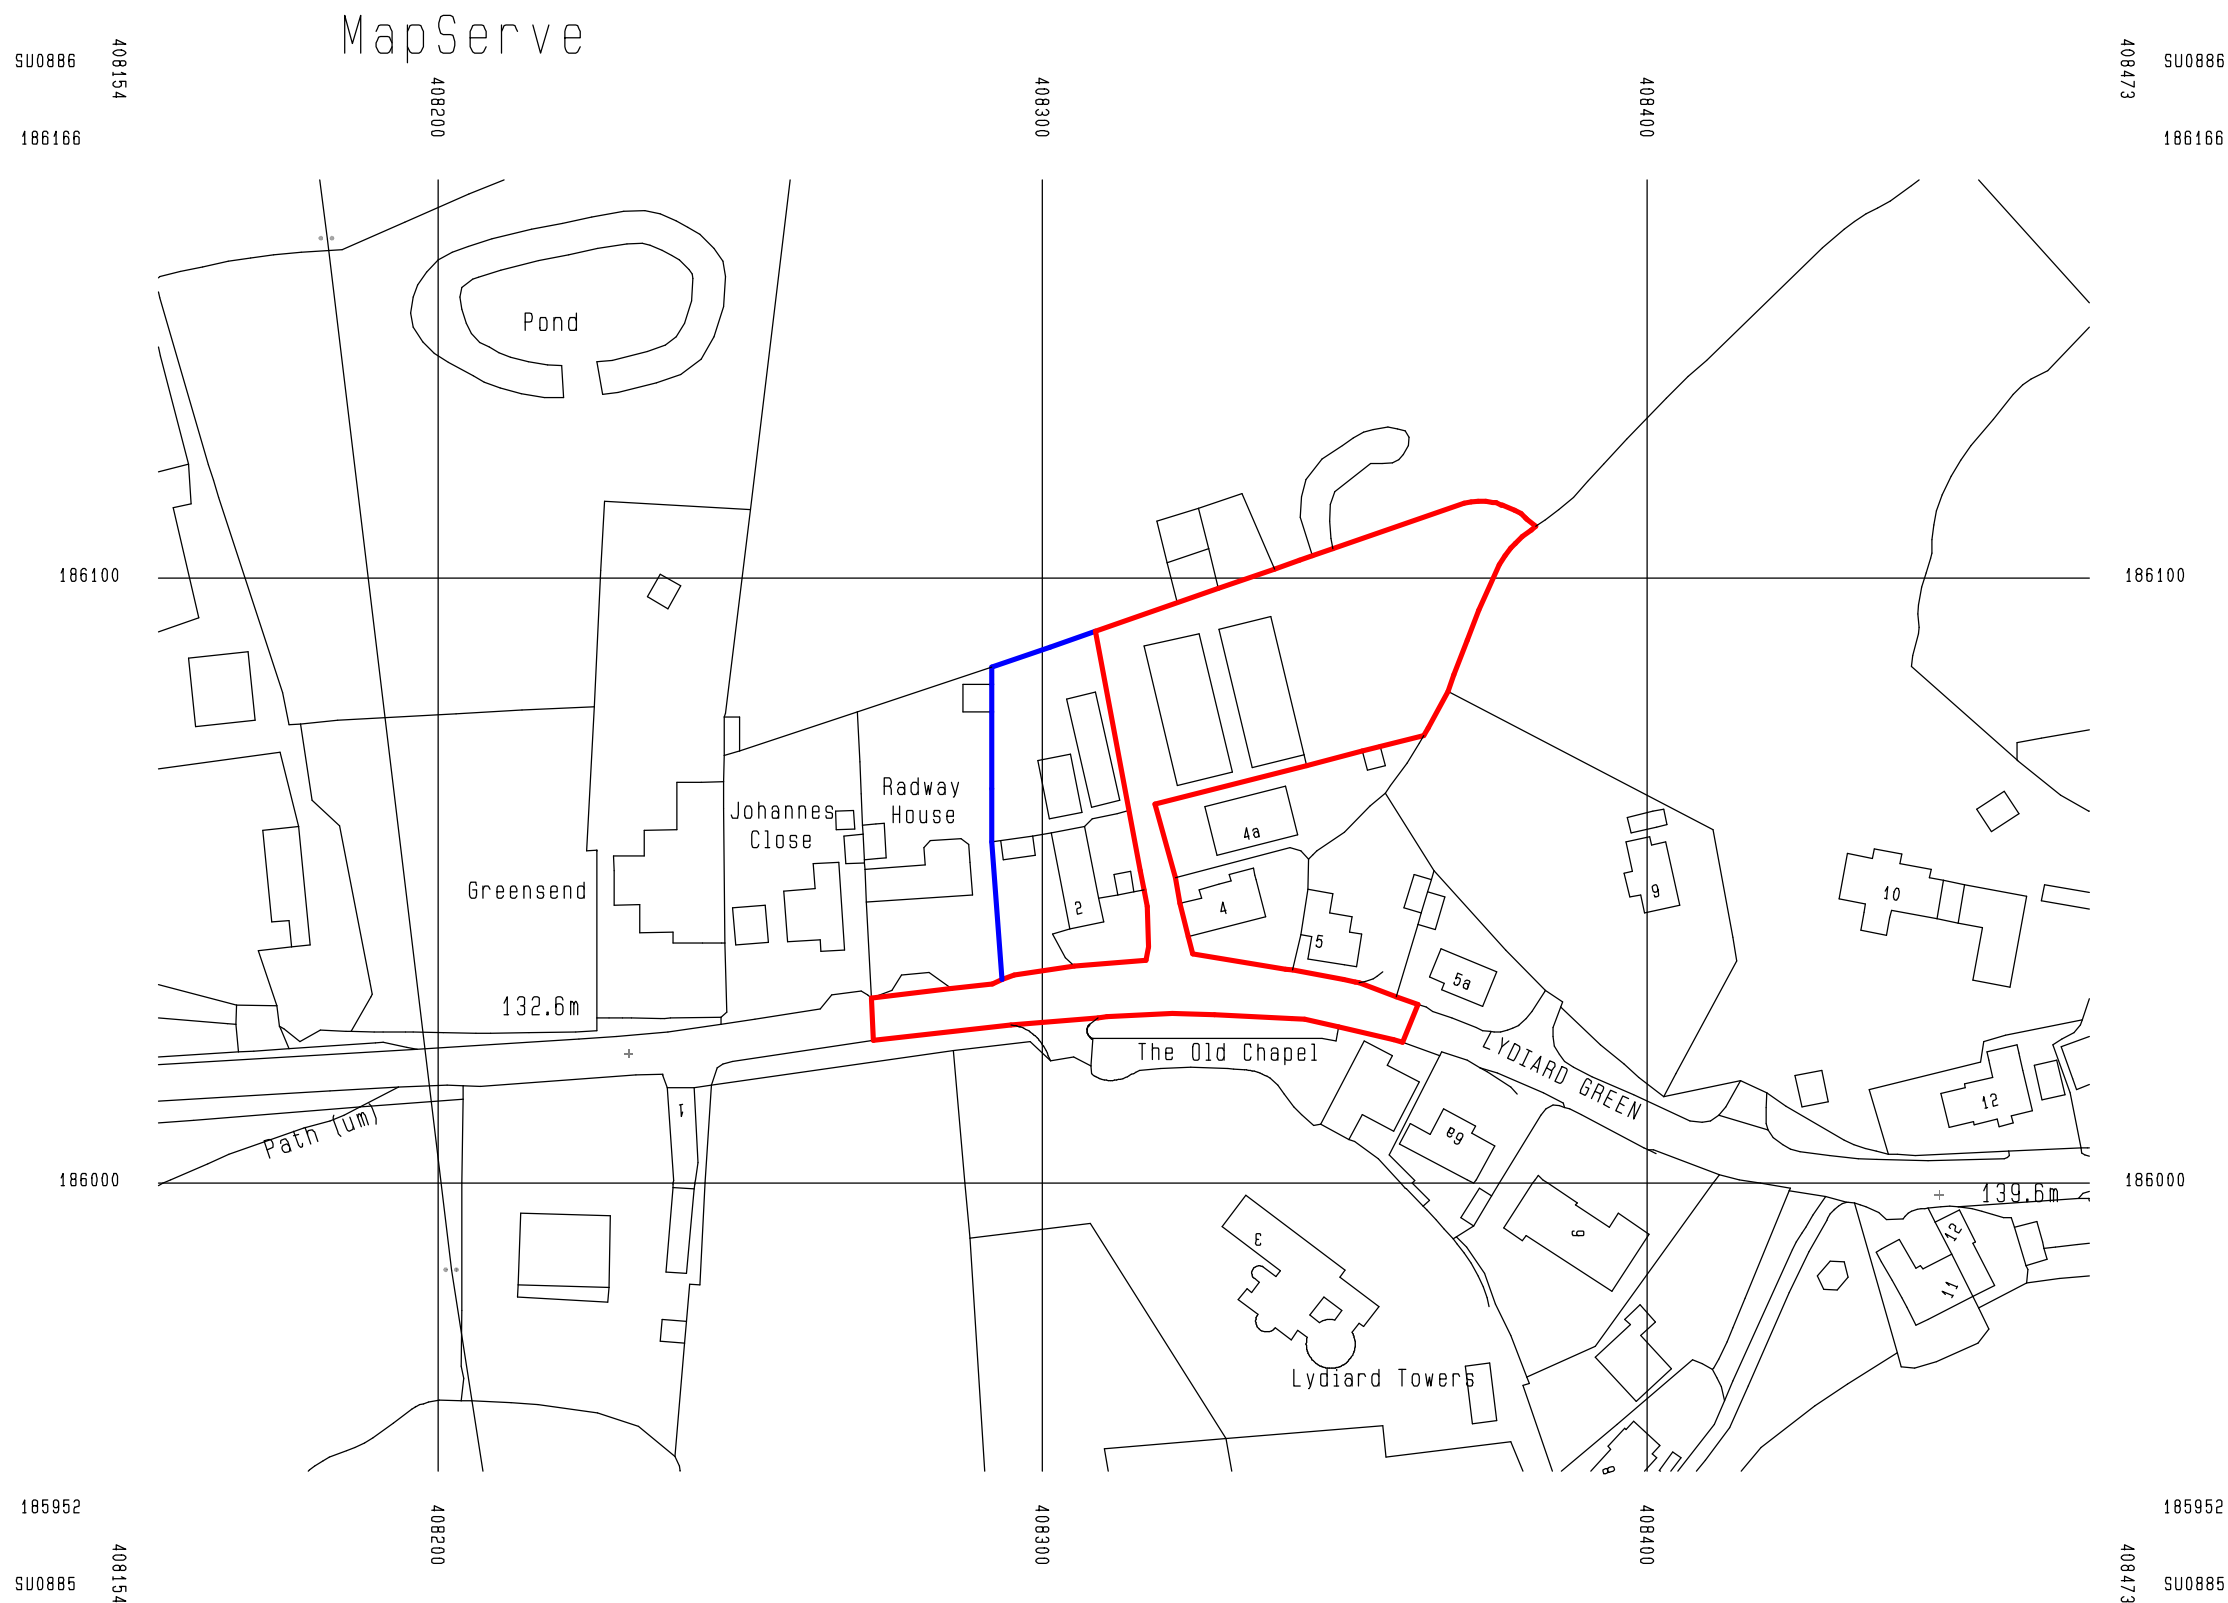

Mapserve OS partner license number is 100053143.