THIS DRAWING IS COPYRIGHT AND SHALL NOT BE REPRODUCED WITHOUT THE ARCHITECT'S CONSENT.
THIS DRAWING MAY BE SCALED FOR PLANNING PURPOSES ONLY ANY DISCREPANCIES FROM THIS DRAWING SHOULD BE NOTIFIED TO THE ARCHITECT.– IF IN DOUBT ASK.

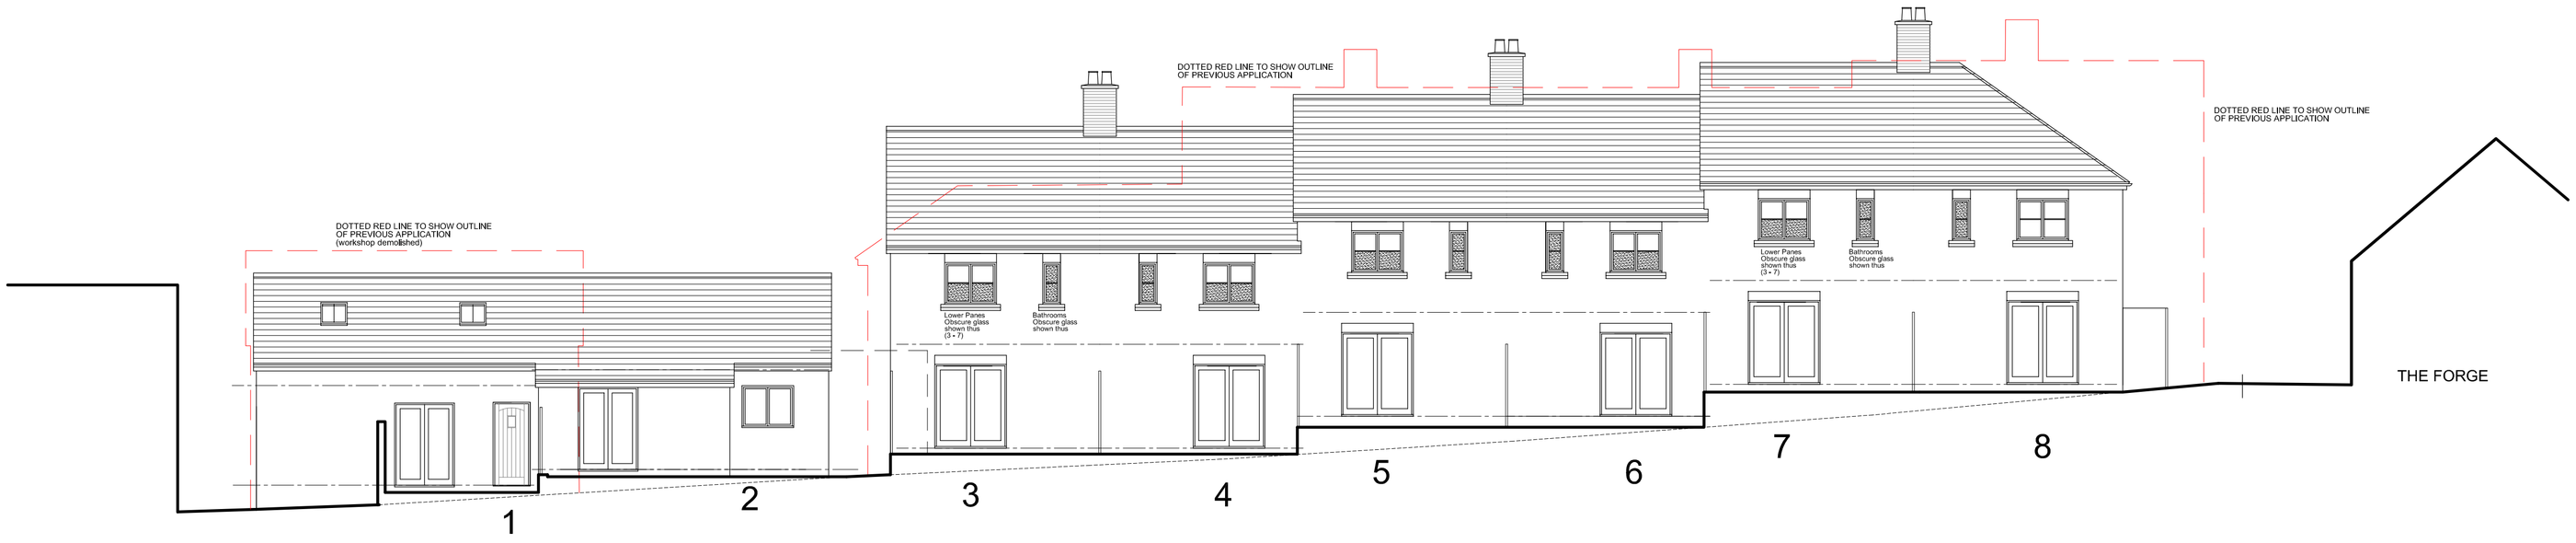

THE OLD WORKSHOP RECONSTRUCTION
Roof - Reclaimed Double Roman Tiles
Walls - Face brick to match new housing- Terca Chartham Multi Stock with 2 bands of reclaimed Stone as shown to Front Elevation as shown.
Windows- Dark Grey Flush casement uPVC with brick headers arch as existing building opposite (The Foundry).
Obscure glazing to rooflights.

NORTH WEST (REAR) ELEVATION

MATERIALS

Walls	-	Facing brick Terca Chartham Multi Stock Chimneys to be finished in matching brick slips
Roofs	-	Sandtoft Double Pantiles, colour- Red
Doors	-	Composite/uPVC to match windows
Windows	-	Flush casement uPVC in White Reconstituted Stone subcills, Bath Stone colour
Rain water goods	-	Aluminium gutters and downpipes
Frontage walls	-	Facing brick as houses dwarf walls with brick on edge coping and metal railings, painted Black.

0 0.5 1 1.5 2 3 4 5
1-100 SCALE (metres)

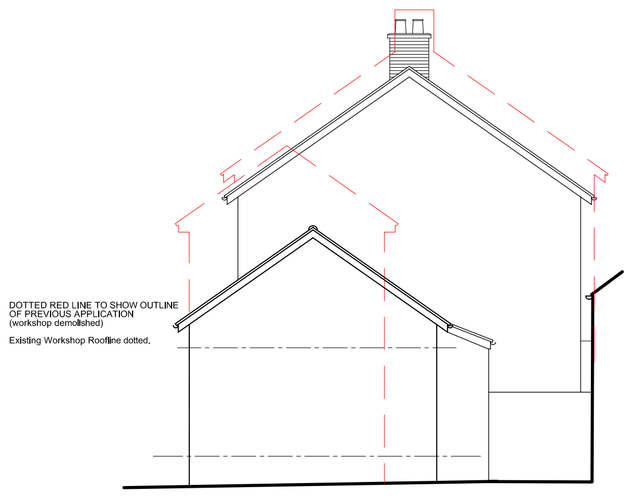

NORTH EAST ELEVATION no 1

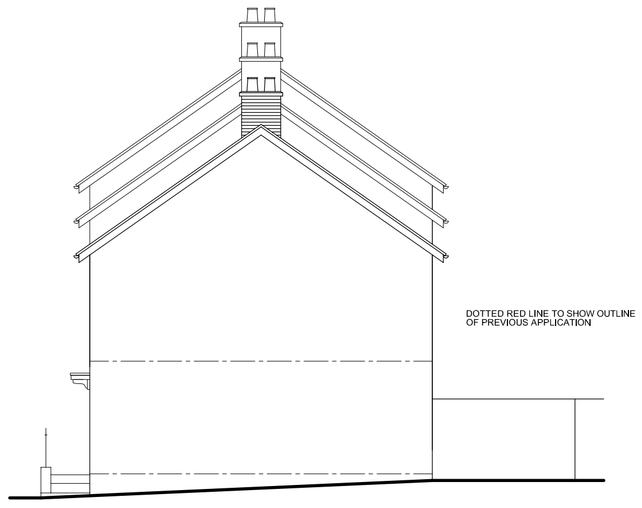

NORTH EAST ELEVATION (End of no 3)

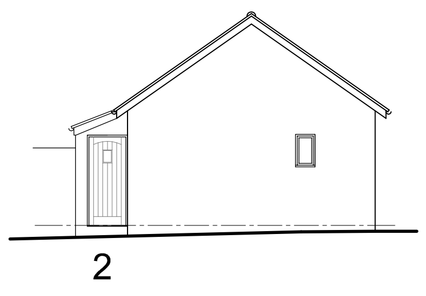

SOUTH WEST ELEVATION no 2

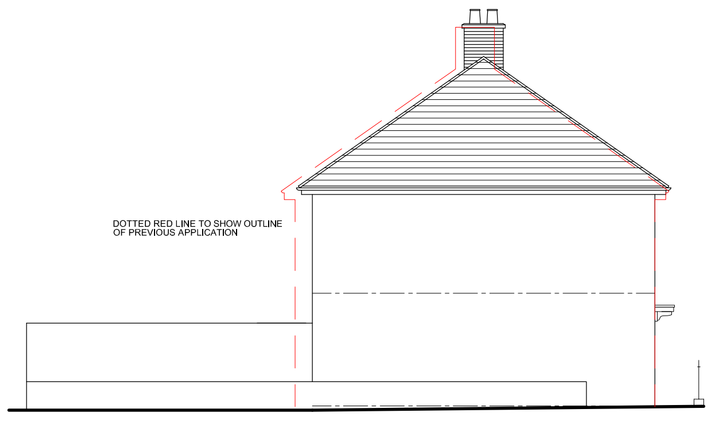

SOUTH WEST ELEVATION (End of no 8)

REV	DATE	BY	AMENDMENT
K	22-12-24	IB	PLOT 2 ENLARGED TO PO COMMENTS
J	14-12-24	IB	OLD WORKSHOP PLOTS 1/2 REVISED
H	05-01-24	IB	WINDOWS REVISED TO PLOT 1 AND 2
G	20-12-23	IB	MATERIALS TO PLOTS 1+2 REVISED
F	24-08-23	IB	PLOT 2 IN WORKSHOP FLOOR LEVEL RAISED
E	06-08-23	IB	WORKSHOP SHOWN TO BE RECONSTRUCTED
D	20-04-23	IB	WORKSHOP UNITS 1 AND 2 REVISED - ROOF RAISED
C	09-12-22	IB	WINDOW/DOOR COLOUR CONFIRMED
B	14-03-22	IB	MATERIALS CONFIRMED
A	19-01-22	IB	OBSCURE GLAZING TO PLOTS 3-7 AND BATHROOMS

CLIENT
FARLANE HOMES LTD

PROJECT
PROPOSED DEVELOPMENT AT CARSONS YARD
REAR OF 82 MARKET PLACE
WARMINSTER
WILTSHIRE

DRAWING TITLE
REVISED SCHEME -
ELEVATIONS

SCALE	DATE	AUTHOR
1:100 (at A1)	JAN 22	IB

JOB AND DRAWING NUMBER	REVISION
219012/103	K

CAD FILE –

bta architects
t: +44 (0) 1985 213171
w: www.bta-architects.co.uk