
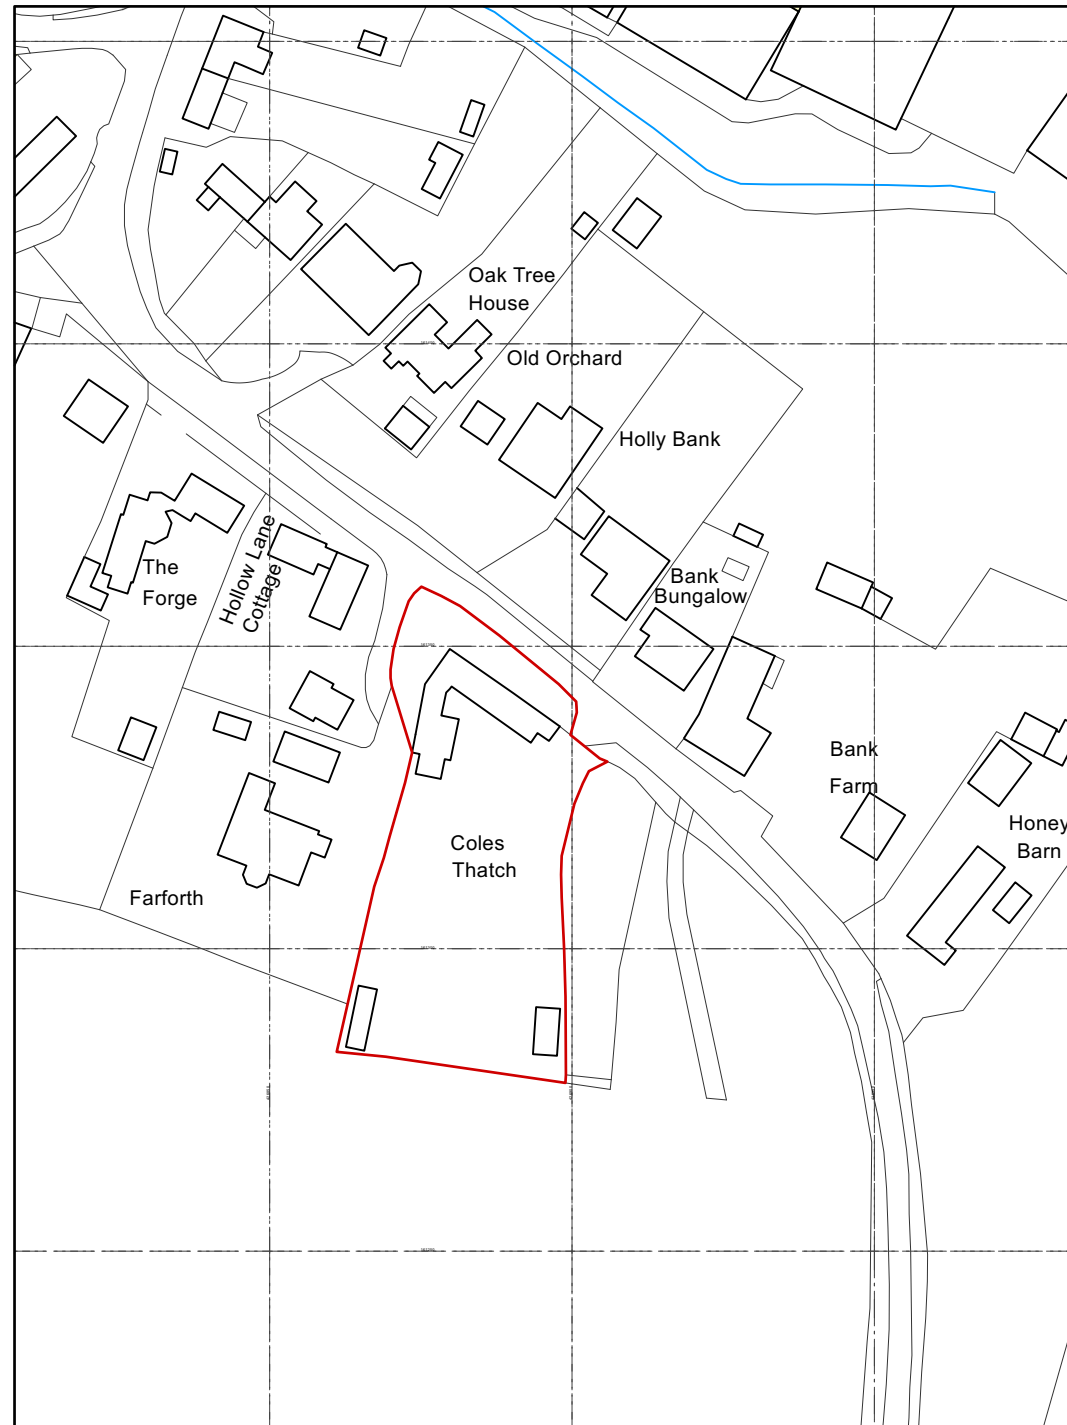


milton architects

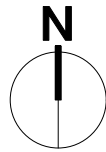

Milton Architects Ltd
Old Stables Court The Parade
Marlborough Wiltshire SN8 1NE

Telephone 01672 514354
Email mail@miltonarchitects.co.uk

Project : Coles Thatch
Wilton
Storage Building & Workshop

Contents: EXISTING - Site Location Plan

Date : 09/01/2025

Scale : 1:1250

Size : ISO A3

Drawing : **2414 / 1_001**

P1