


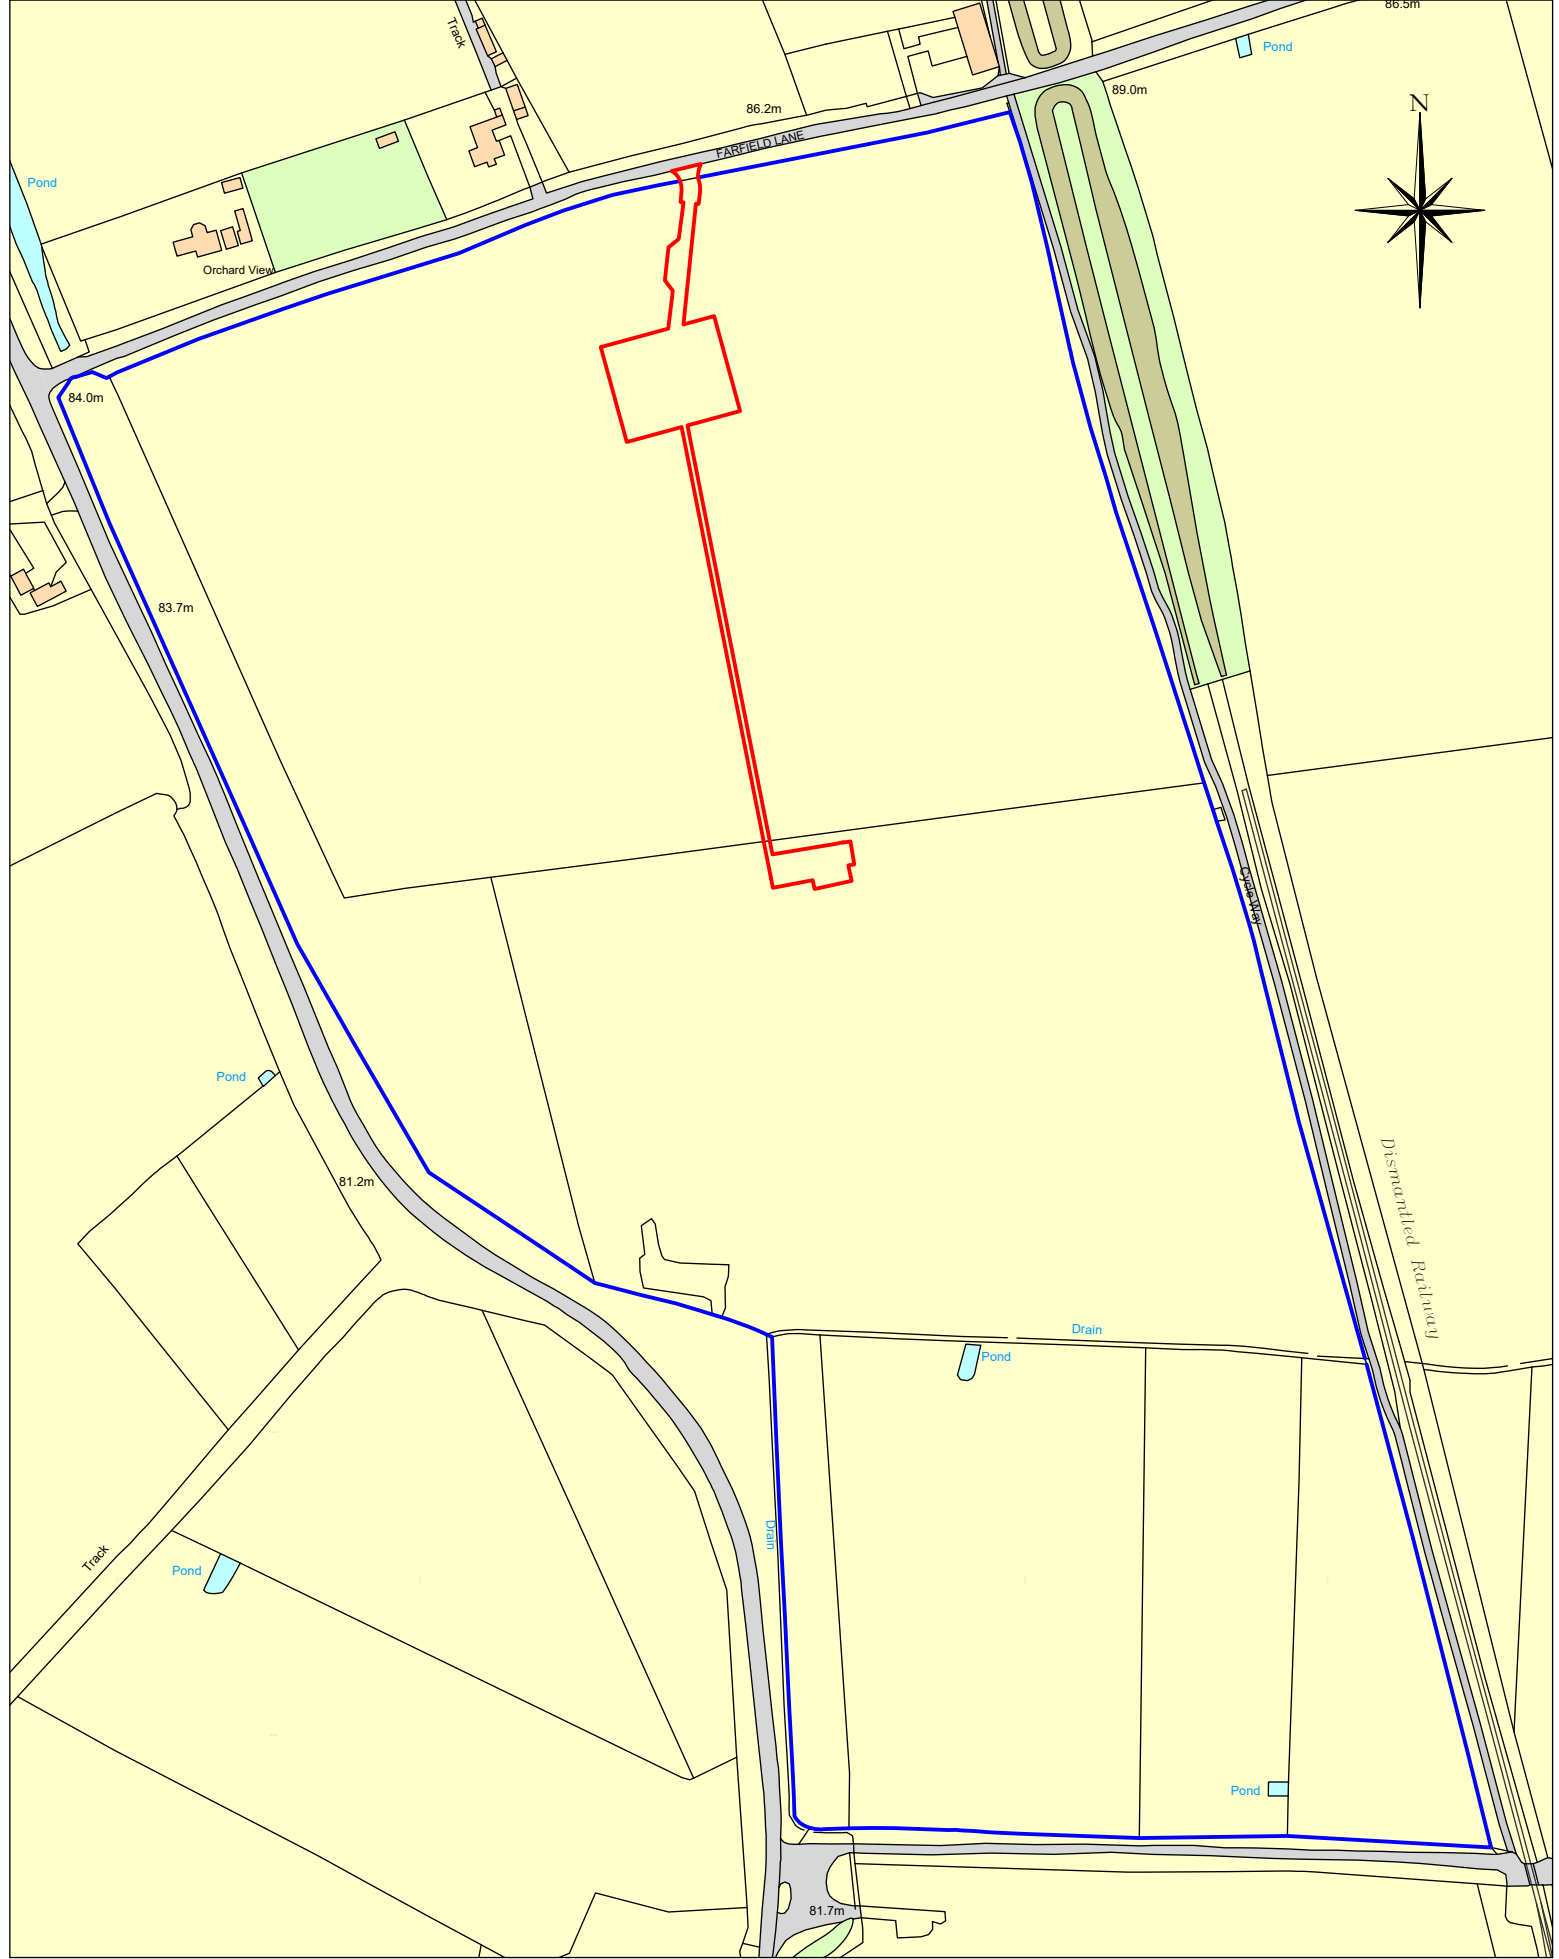

Canal Farm, Farfield Lane, Cricklade SN6 6HZ

Scale 1:2500 - 7.5 hectares



Key: Site Boundary Additional Land	Project Title: Canal Farm, Farfield Lane, Cricklade SN6 6HZ		Drawing Title: Canal Farm - 001	Issue Date: 30.10.2024
	Client Name: Mr Lawrence Webb	Scale: 1:2500 at A4	Drawing Name: Location Plan	Rev: -