

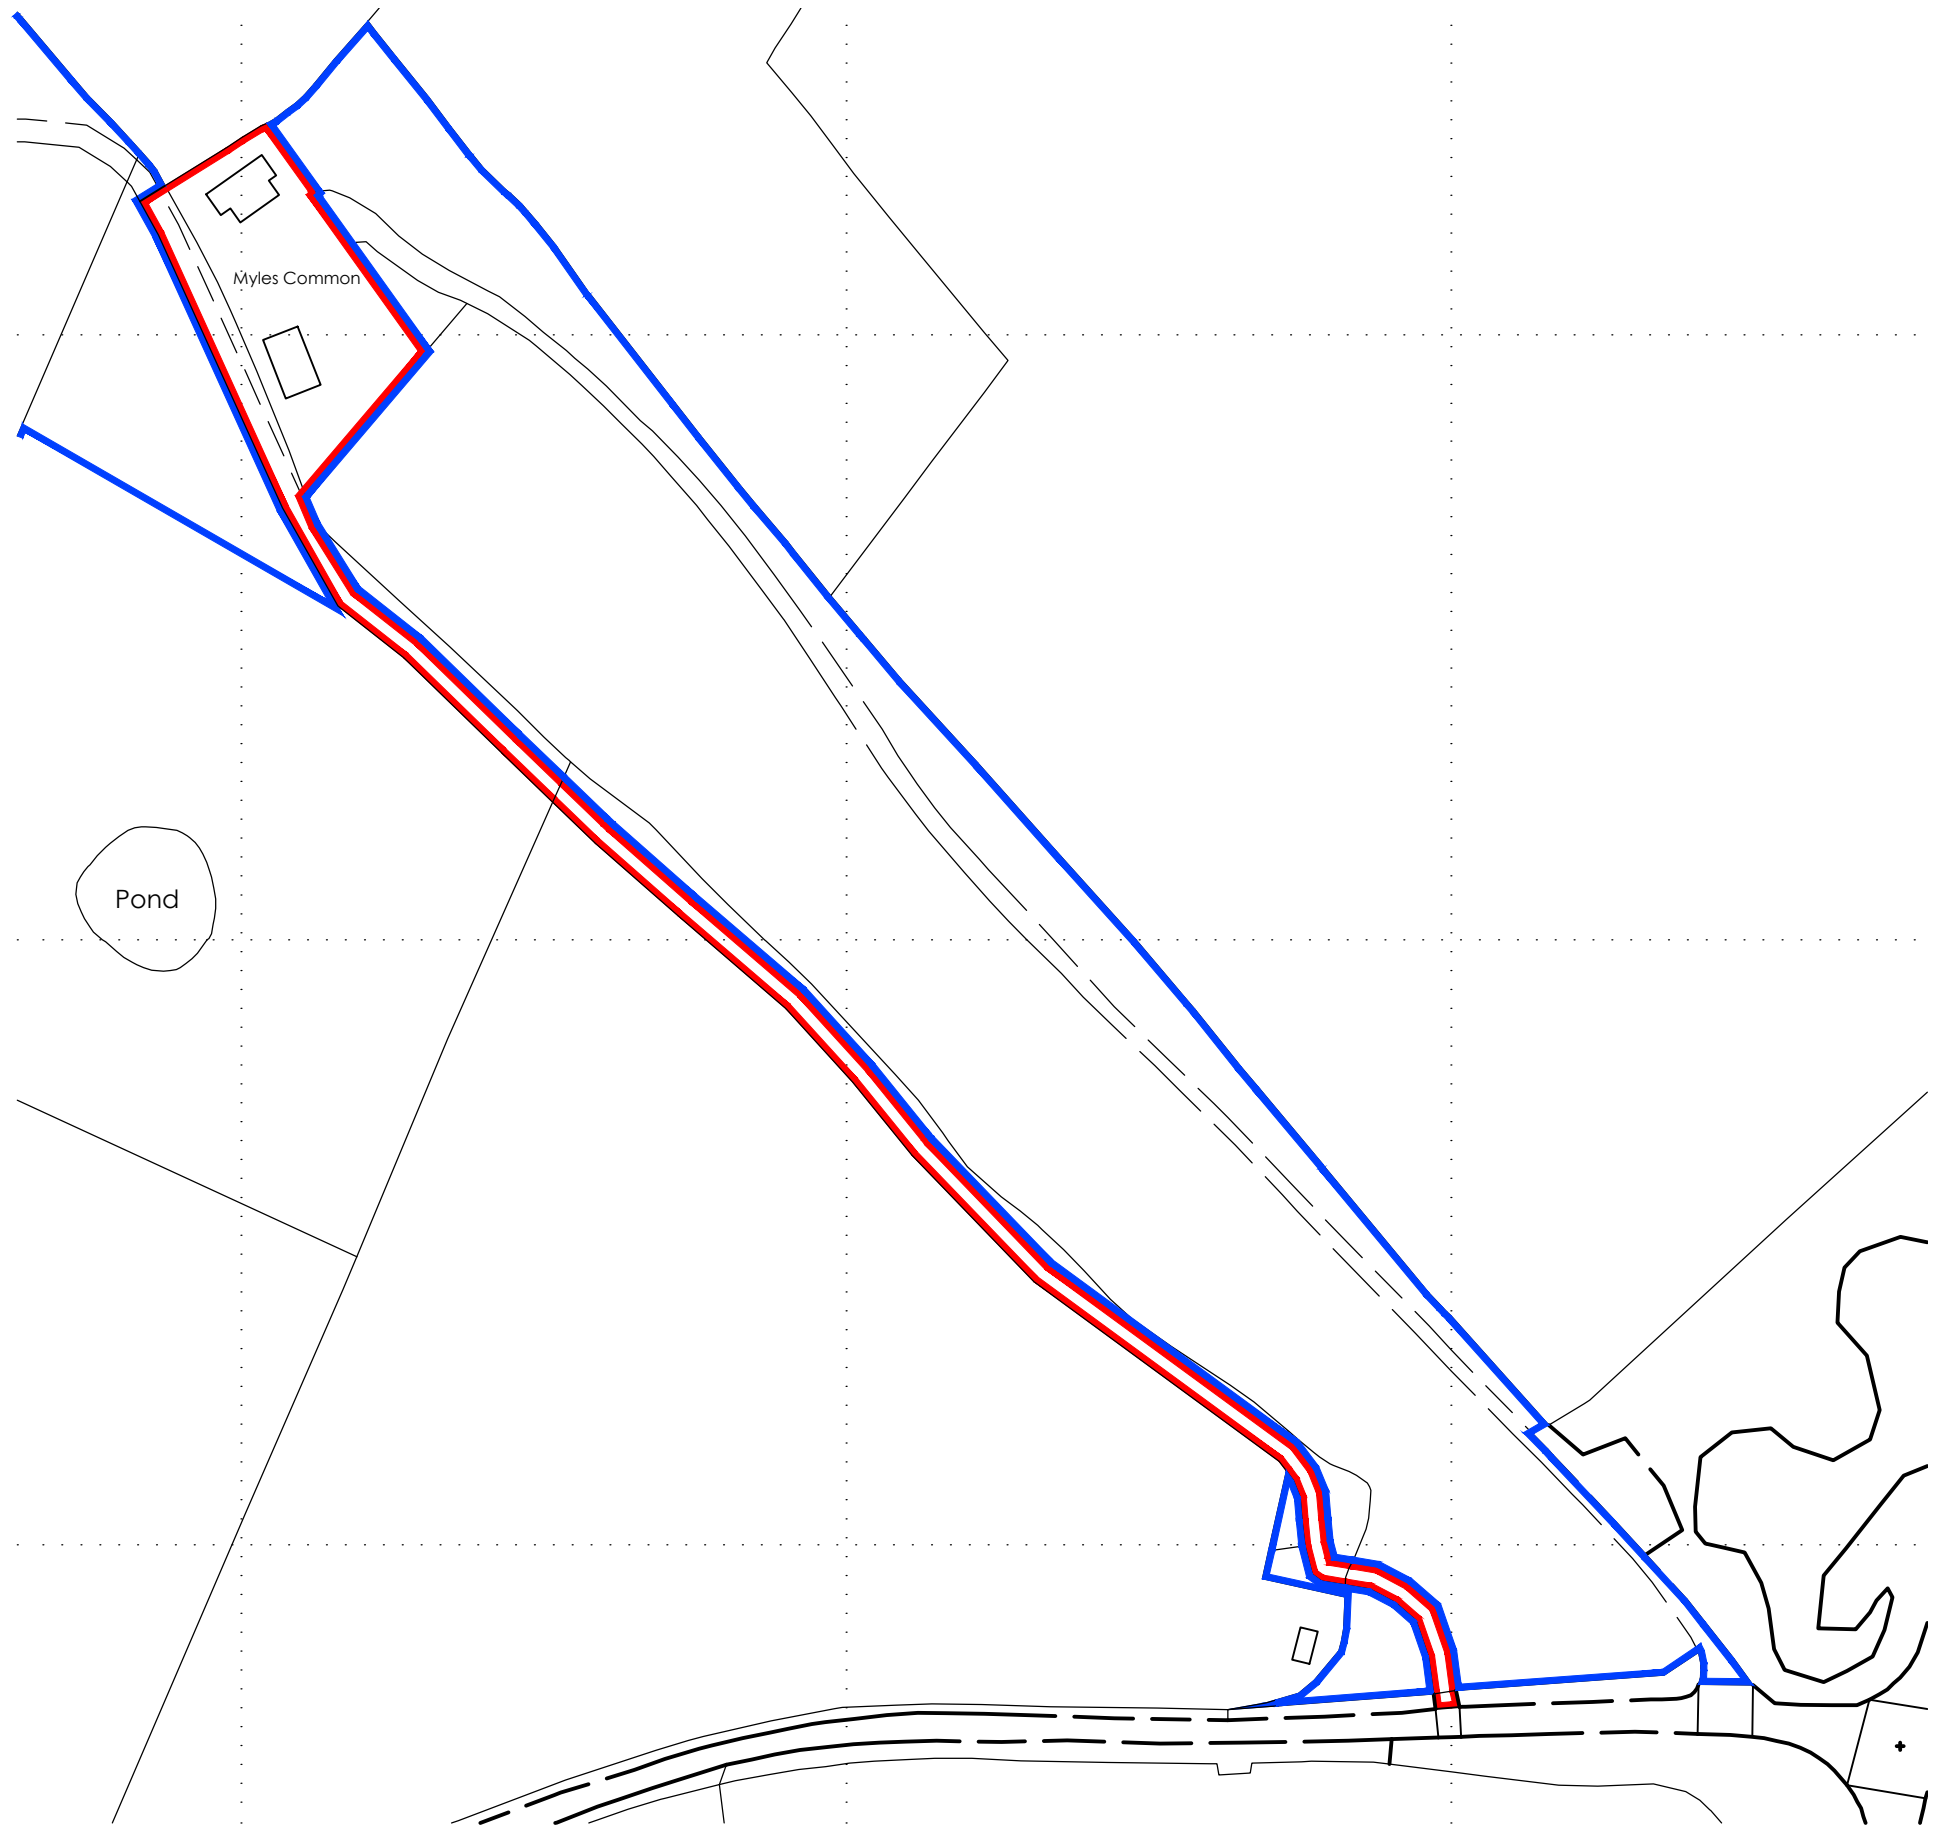


Rev	Drn	Date	Description
-	-	-	-

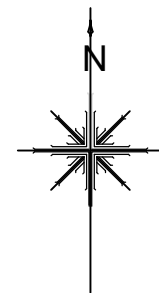

Ordnance Survey (c) Crown Copyright 2025. All rights reserved. Licence number 100022432

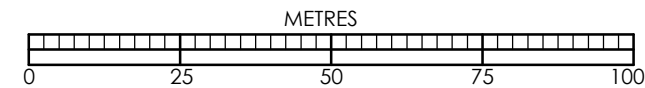

**BRIMBLE
LEA**

Chartered Planning Consultants & Architects

Unit 3, Kingsmead Business Park,
Gillingham, Dorset, SP8 5FB
T (01747) 823232 www.brimblelea.com

PROJECT
The White Cottage,
Miles Common, Semley,
Shaftesbury, SP7 9JX.

DRAWING
Site Location Plan

SCALE
1:1250 @ A3

DRAWING ORIGINATOR DWR	DRAWING No. 24115-7	REVISION A
DATE 17.02.25		