



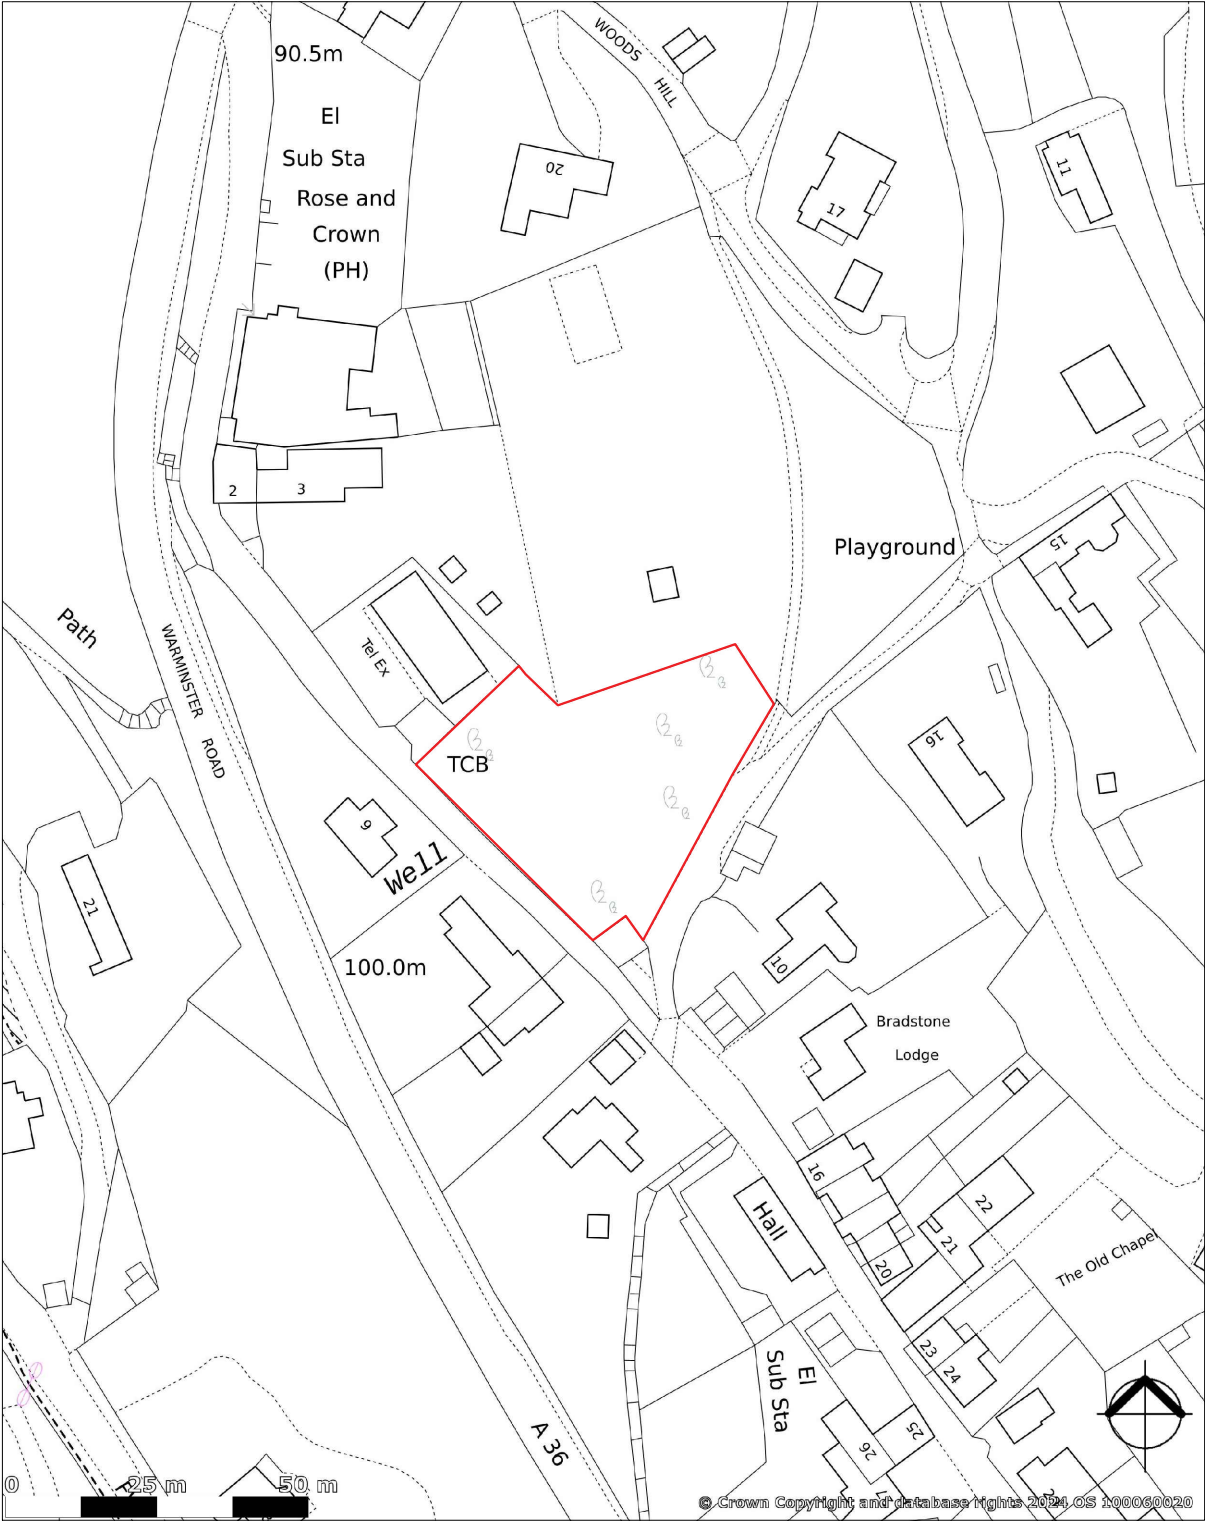

Site Location Plan

Any dimensions shown should be checked on site and discrepancies reported to the Architect prior to construction. Designs are not coordinated with engineer projects. Do not scale for construction purposes.

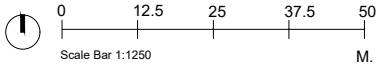

Block Plans are scaled from the Ordnance Survey Location Maps. Please see the licence number for the Os Maps in the Location Plans

Site area : 1600 m²
Total gross new total area proposed (dwelling house): 157 m²
Total gross new total area proposed (garage): 36 m²

Drawing Name	Site Location Plan
Project Address	Land Adjacent Telephone Exchange, Middle Stoke, LimpleyStoke, Wiltshire (closest postcode BA2 7GF)
Drawing Ref.	LandAdjacentTelephoneExchange_SiteLocationPlan_V6

Scale	1/1250 at A3	Drawing No.	01
Designer	EC	Revision	V6
Date	19.02.2025		



Planning By Design Ltd
www.planning-by-design.co.uk
hello@planning-by-design.co.uk