


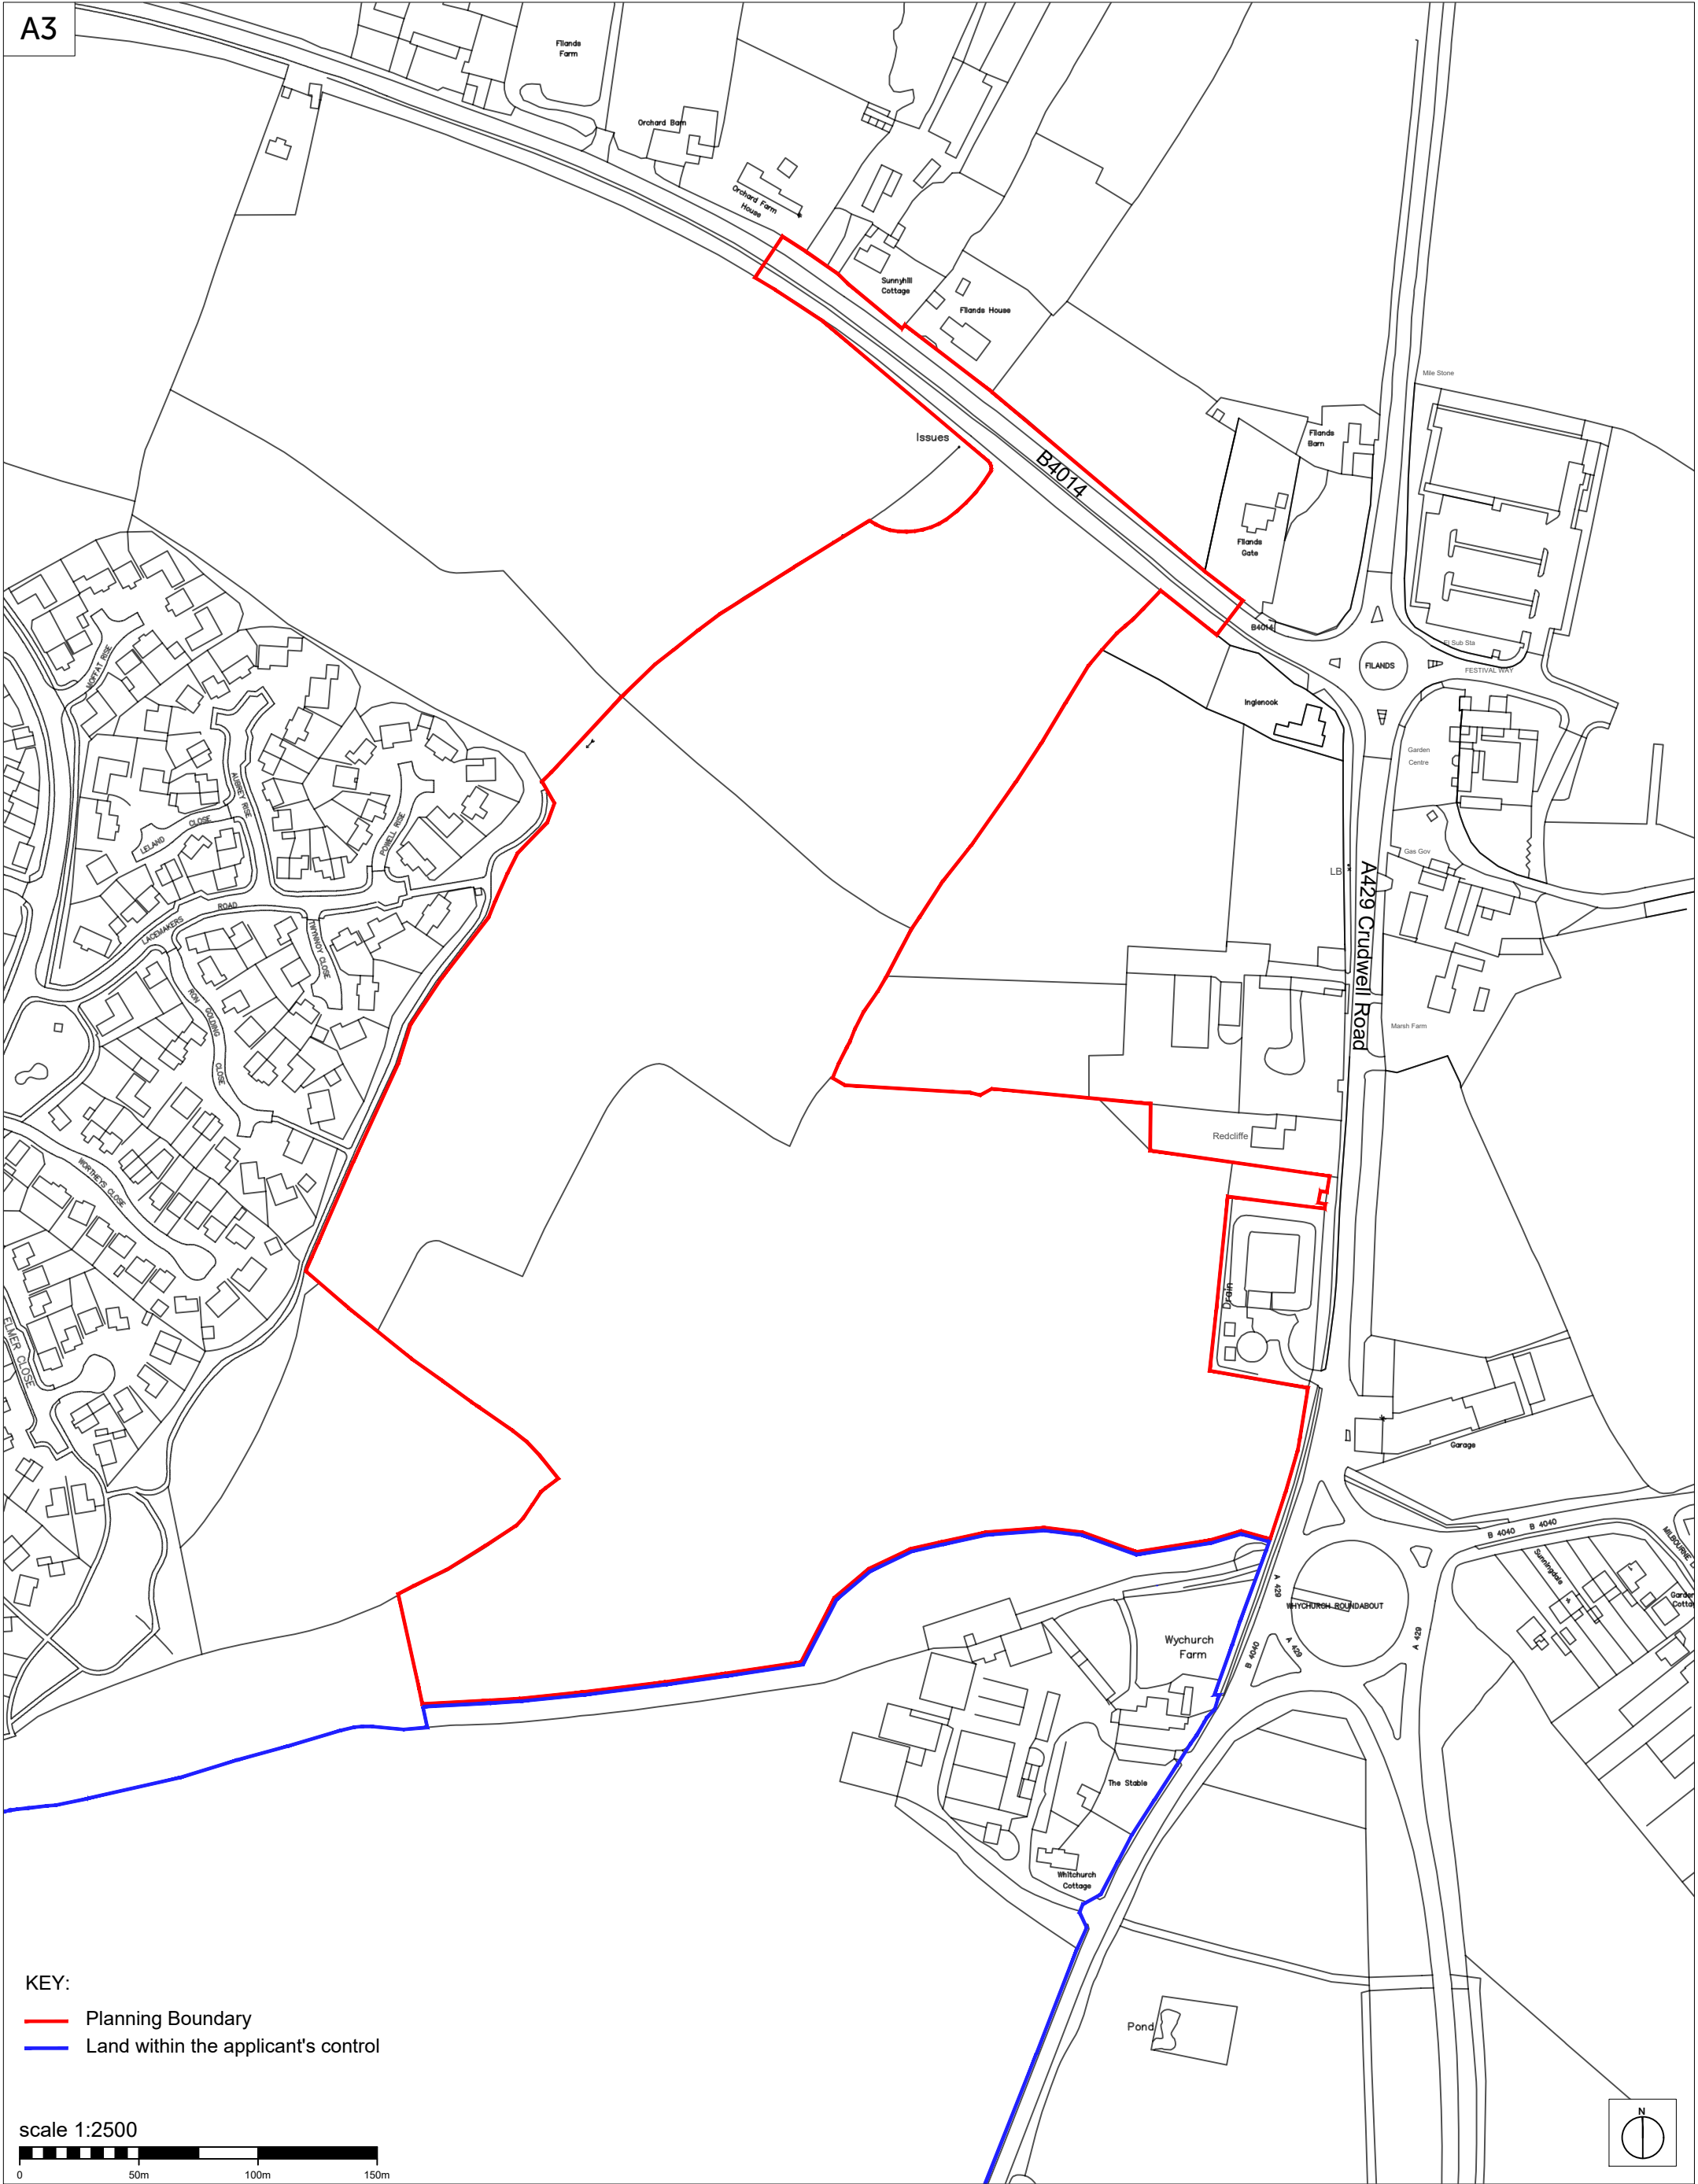

Romsey Office Building 300, The Grange, Romsey Road, Michelmersh, Romsey, Hampshire, SO51 0AE T:01794 367703 F:01794 367276		Portishead Office Unit 5, Middle Bridge Business Park, Bristol Road, Portishead Bristol, BS20 6PN T:01275 407000 F:01794 367276		Rev Description A Issued for planning submission		Date Au Ch 24.02.25 NJ NJ		Project Land north of Whychurch Farm and west of Crudwell Road	
www.thrivearchitects.co.uk This drawing is the copyright of Thrive Architects Ltd ©. All rights reserved. Ordnance Survey Data © Crown Copyright. All rights reserved. Licence No. 100007359. DO NOT scale from this drawing. Contractors, Sub-Contractors and Suppliers are to check all relevant dimensions and levels of the site and building before commencing any shop drawings or building work. Any discrepancies should be recorded to the Architect. Where applicable this drawing is to be read in conjunction with the Consultants drawings.								Drawing Location Plan Phase 4	
Client Gleeson Land		Job no. GLEE230809		Date 24.02.25		Author NJ		Checker NJ	
Dwg no. LP.01		Rev. A		Scale 1:2500 at A3		Status PLANNING		Office Portishead	
Client ref.									

