Responsibility is not accepted for errors made by others in scaling from this drawing.
All construction information should be taken from figured dimensions only.

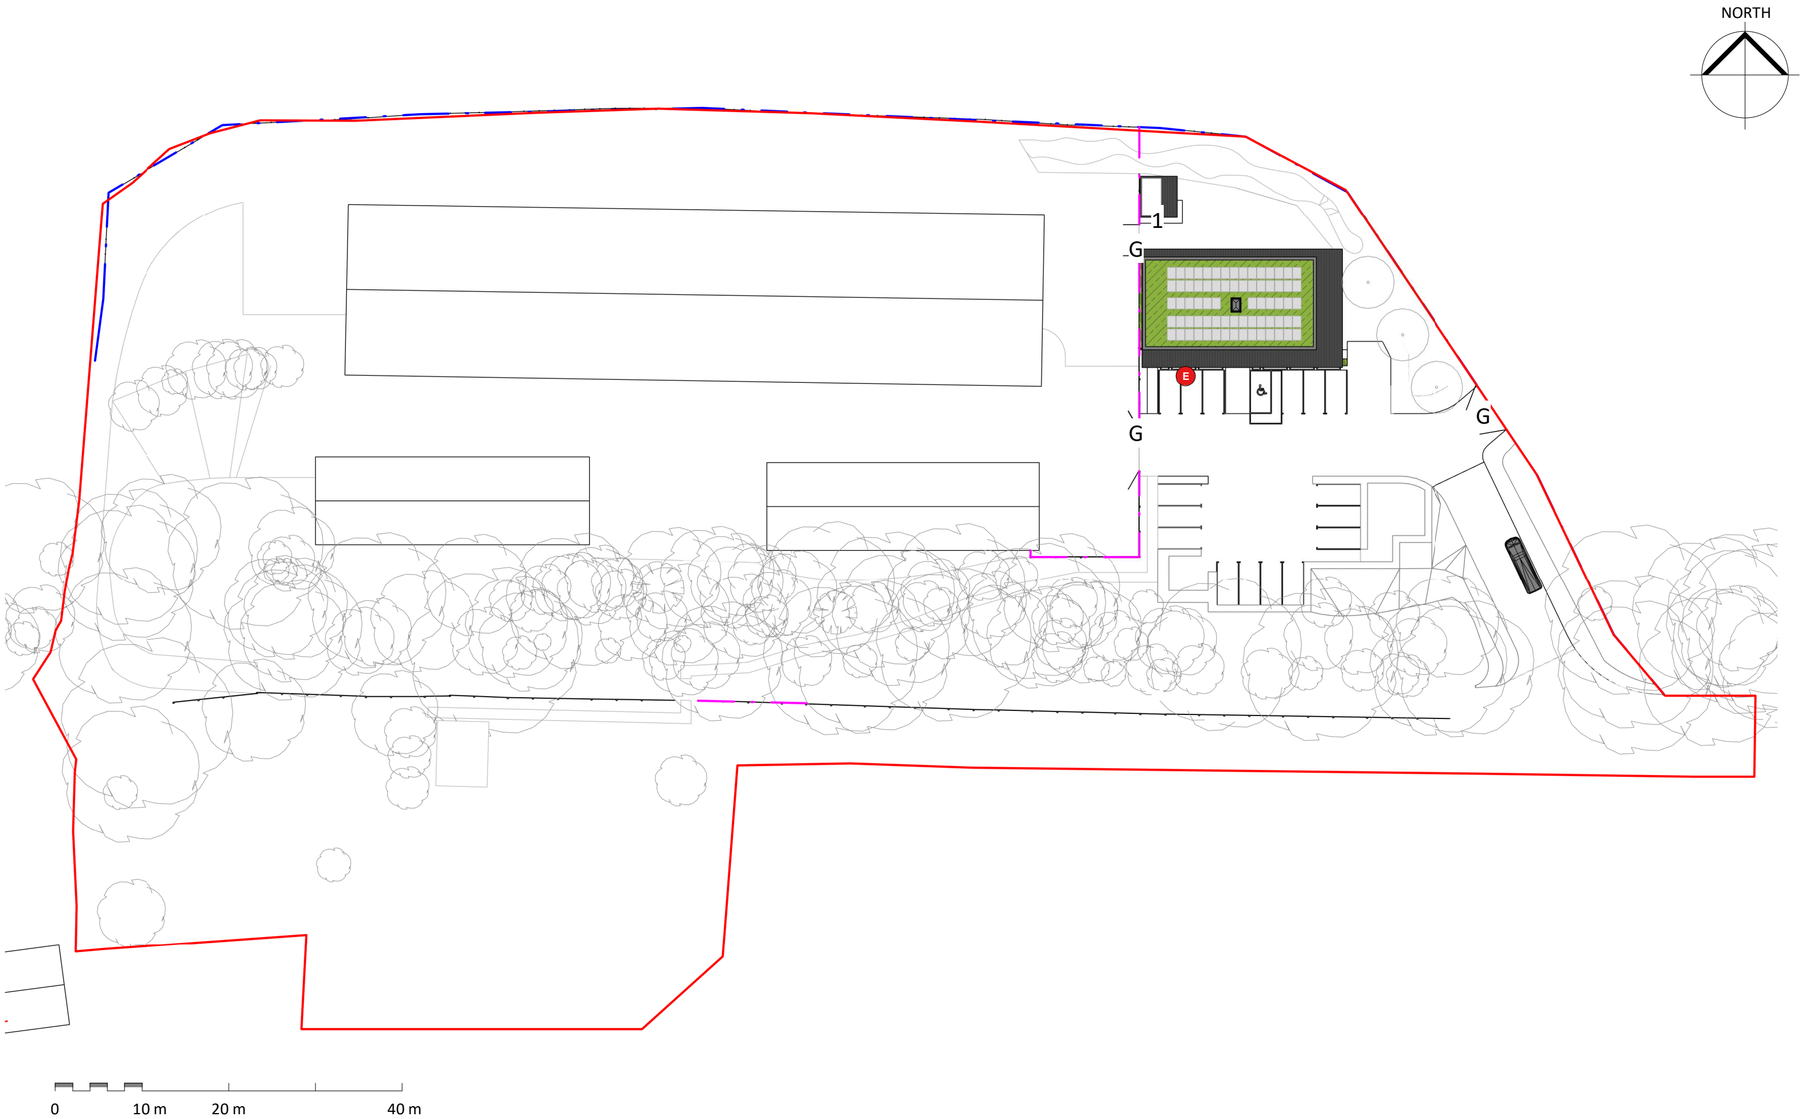

Boundary treatment Plan
1 : 500

Key

- Site Boundary
- 1. Green canopy shelter
- G Access gate 3m wide double leaved gate 1.5m high hot dipped galvanized steel 2x painted black
- 2m Close board fence pressure treated soft wood FSC certified
- 1.2m post and wire fence

STATUS	REV	DATE	DESCRIPTION
PL	P04	09/10/23	Hard and soft landscape updated
PL	P03	19/09/23	Landscape updated
PL	P02	05/09/23	Drawings developed for planning

CLIENT
DEFRA/ Natural England

REVISED BY
SD

CHECKED BY
DH

ORIGINATOR NO
012345

CONSULTANT
STRIDE TREGLOWN
www.stridetreglown.com © Stride Treglown Limited 2020

PROJECT
NNR_ Parsonage Down - Cherry Lodge Farm
Cherry Lodge Farm, Shrewton, Salisbury,
Wiltshire, SP3 4ET
United Kingdom

DRAWING TITLE
Boundary treatment Plan

SUITABILITY STATUS
PL : Authorized and accepted

SCALE
1 : 500@A2

DRAWING USAGE: *Stage 3*

PROJECT - ORIGINATOR - VOLUME - LEVEL - TYPE - ROLE - CLASS. - NUMBER
155124-STL-00-ZZ-DR-L-ZZ-90003

STATUS_REVISION
PL_P04