KEY:

- EXISTING GROUND PROFILE
- PROPOSED CENTRELINE PROFILE
- PROPOSED FOUL SEWER
- PROPOSED STORM SEWER

ALL PIPE BEDDING TO BE CLASS 'S' GRANULAR SURROUND UNLESS NOTED OTHERWISE ON THE DRAWING

Road 1

Vertical Exaggeration: 5
Datum: 81.000M AOD

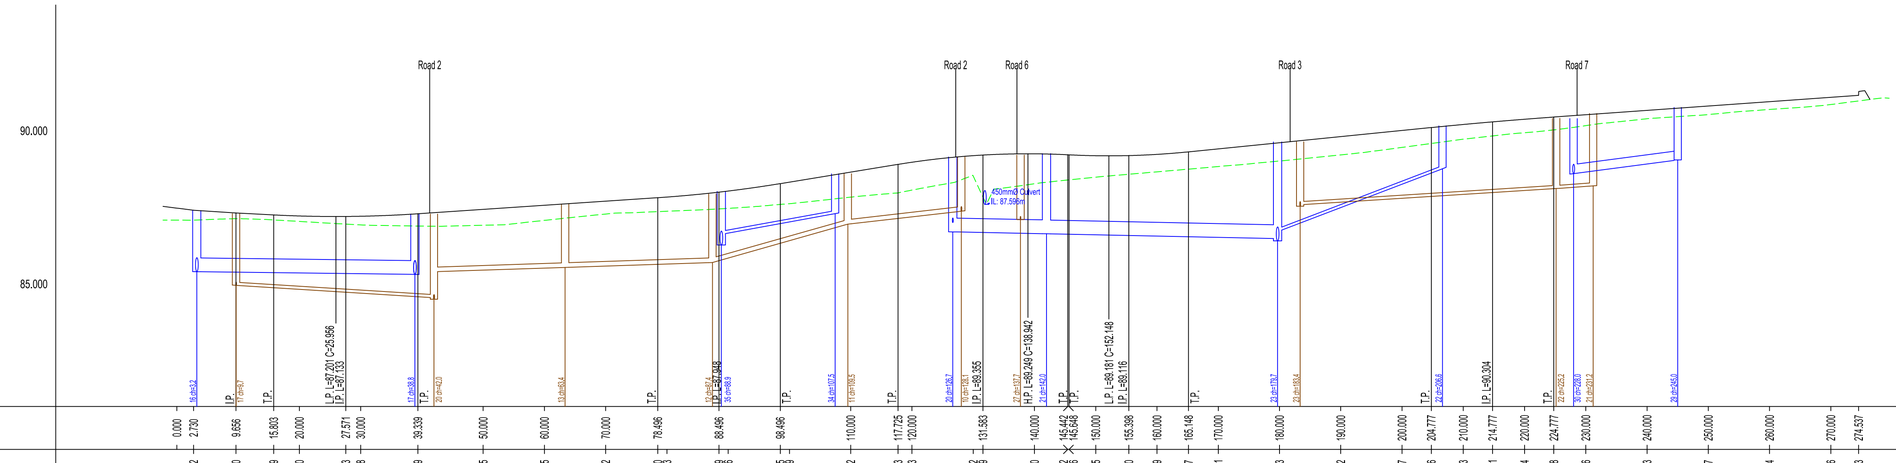

| | | |