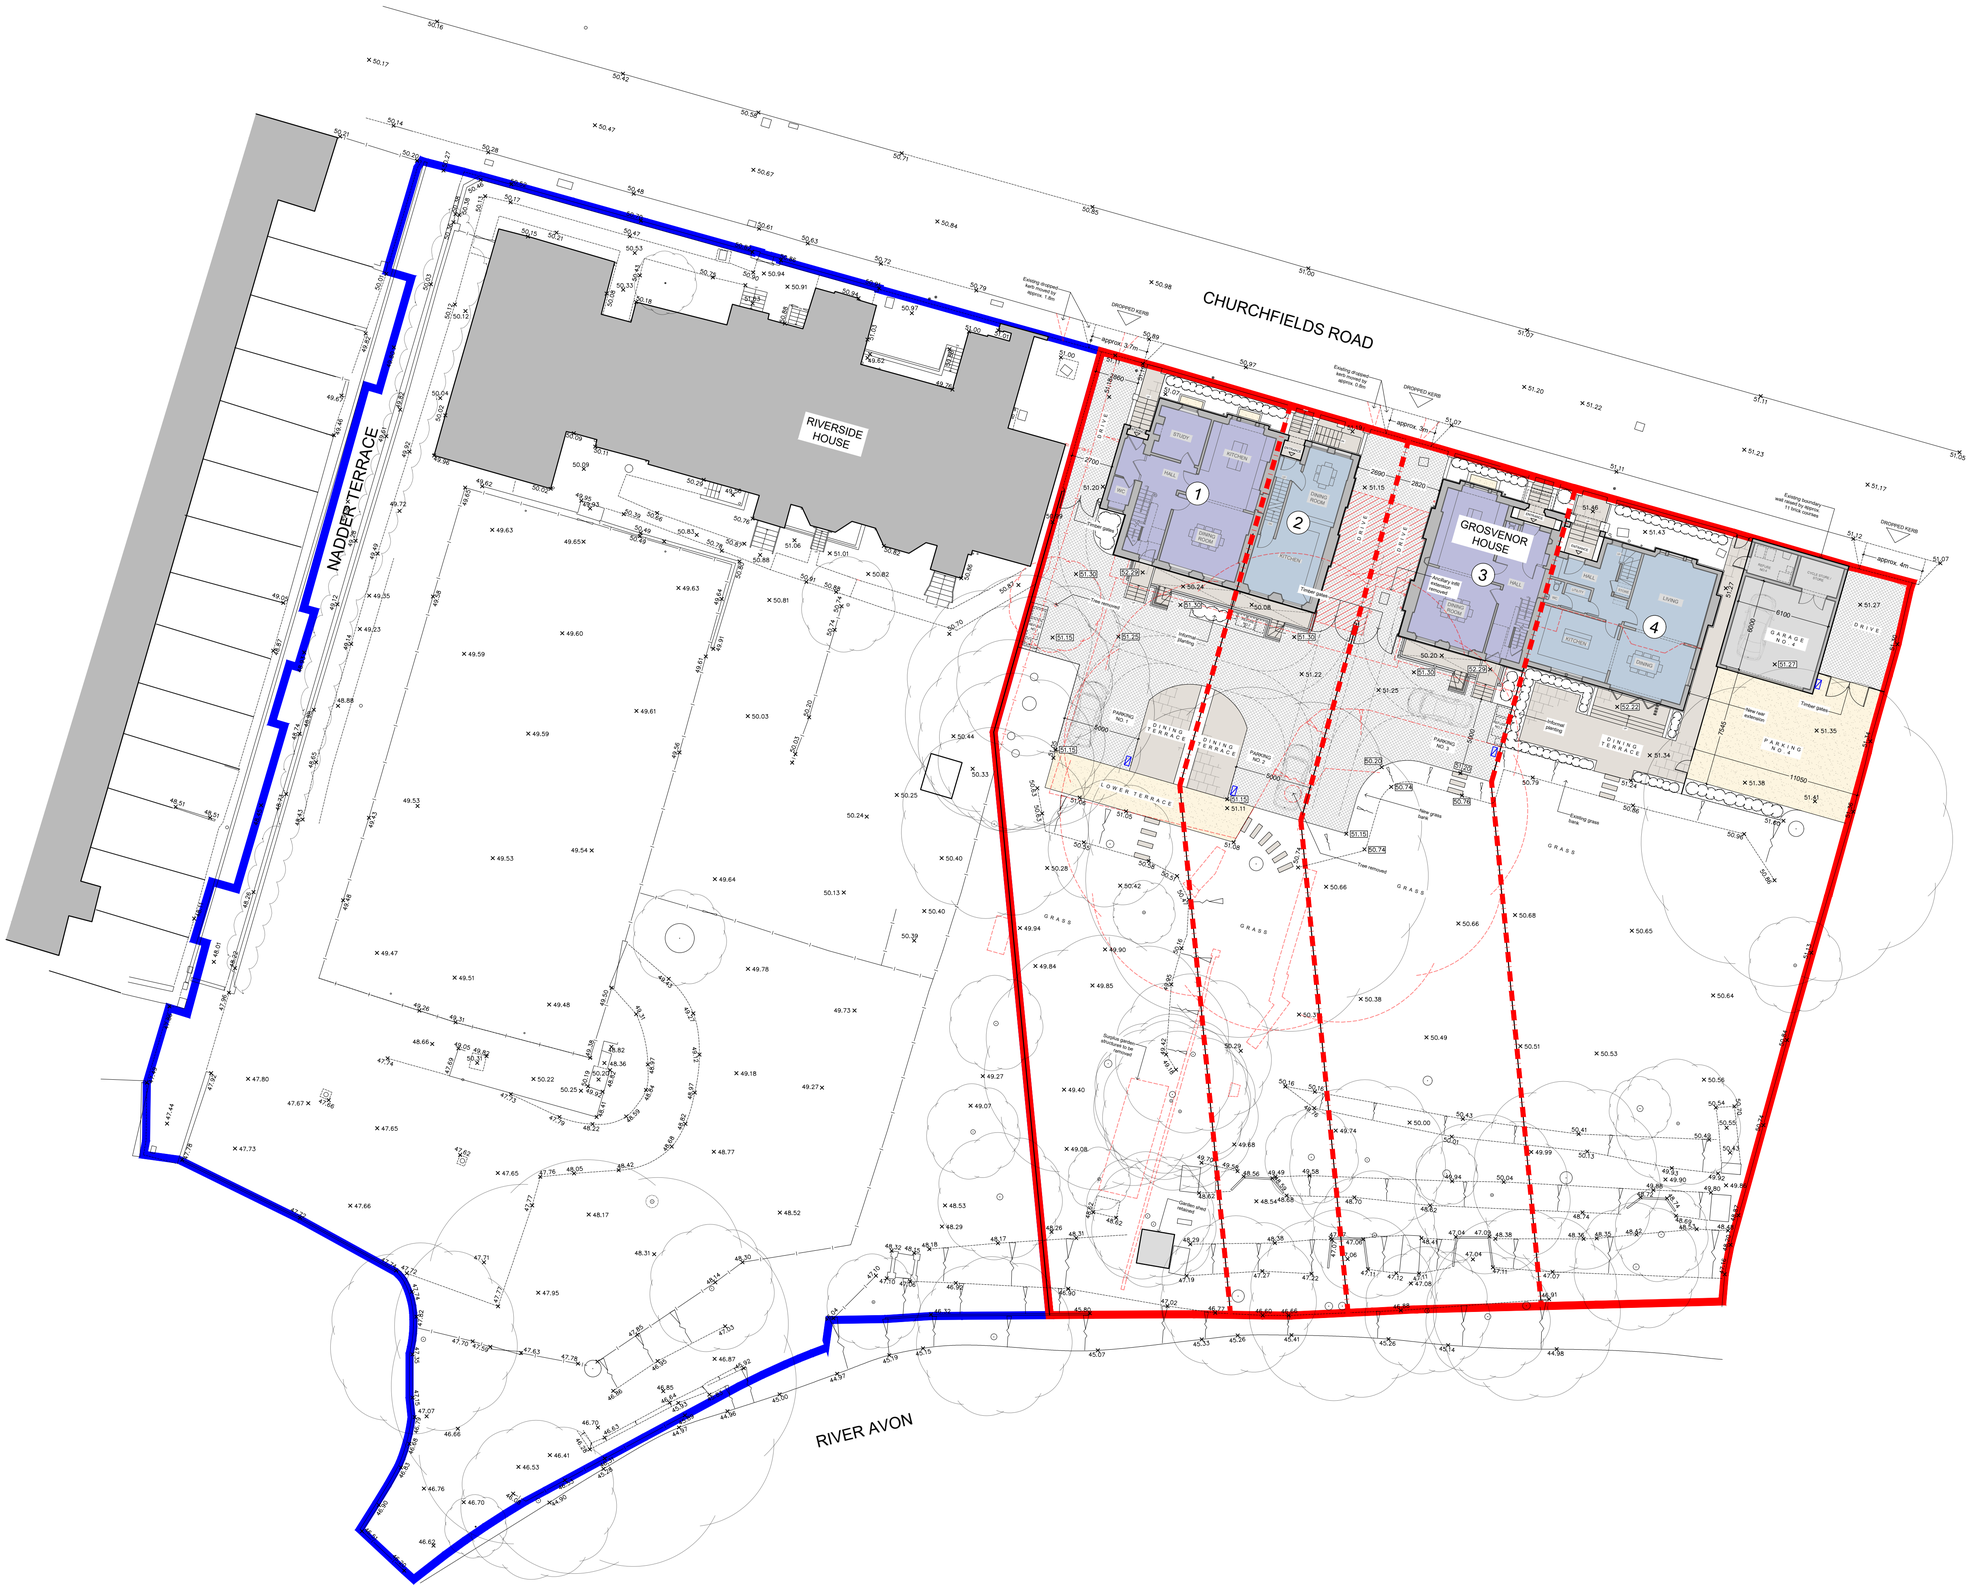

DRAWN BY RD | CHECKED TS | DRWG NO 8113/D01/2

THIS DRAWING MAY BE SCALED FOR PLANNING PURPOSES ONLY. ALL DIMENSIONS ARE TO BE CHECKED ON SITE BEFORE WORK IS COMMENCED. THE DESIGN AND DRAWING ARE THE COPYRIGHT OF THE CONSULTANTS AND MUST NOT BE USED OR REPRODUCED WITHOUT THEIR PERMISSION. ANY DISCREPANCIES ARE TO BE REPORTED IMMEDIATELY TO THE CONSULTANTS. ALL INFORMATION SHOWN ON THE DRAWING IS SUBJECT TO OBTAINING THE NECESSARY STATUTORY CONSENTS.

0 2 4 6 8 10 12 14m

N

ACCOMMODATION SCHEDULE:

GROSVENOR HOUSE

PLOT 1
4 Bed Dwelling over 3 floors
246 m² (2,644 ft²) GIFA
+ 83 m² (897 ft²) at basement level

PLOT 2
3 Bed Dwelling over 3 floors
136 m² (1,464 ft²) GIFA
+ 44 m² (469 ft²) at basement level

PLOT 3
4 Bed Dwelling over 3 floors
227 m² (2,447 ft²) GIFA
+ 74 m² (793 ft²) at basement level

PLOT 4
4 Bed Dwelling over 2 floors
176 m² (1,897 ft²) GIFA
(no basement level)

DRAWING KEY:

- Fabric removed
- Porous stone setts
- Reinforced buff gravel
- Flagstone paving
- × 52.22 Existing level
- × 52.22 Proposed level
- EV Charger Location

C	24/11/23	EV chargers added
B	05/12/22	Repositioning of dropped kerb to plot 1
A	05/12/22	Amendments to parking areas of plots 1-3

REVISIONS

RADLEY HOUSE PARTNERSHIP | CHARTERED ARCHITECTS

t. 01962842228
e. architects@radleyhouse.co.uk
w. www.radleyhouse.co.uk

Radley House | 20 Staple Gardens
Winchester | Hampshire | SO23 8SR

JOB | Grosvenor Riverside
Churchfields Road, Salisbury
DWG | Proposed Site Plan
Grosvenor House

S | 1:200 @ A1

D | Sept '22 No. | 8113/D01/2/C