

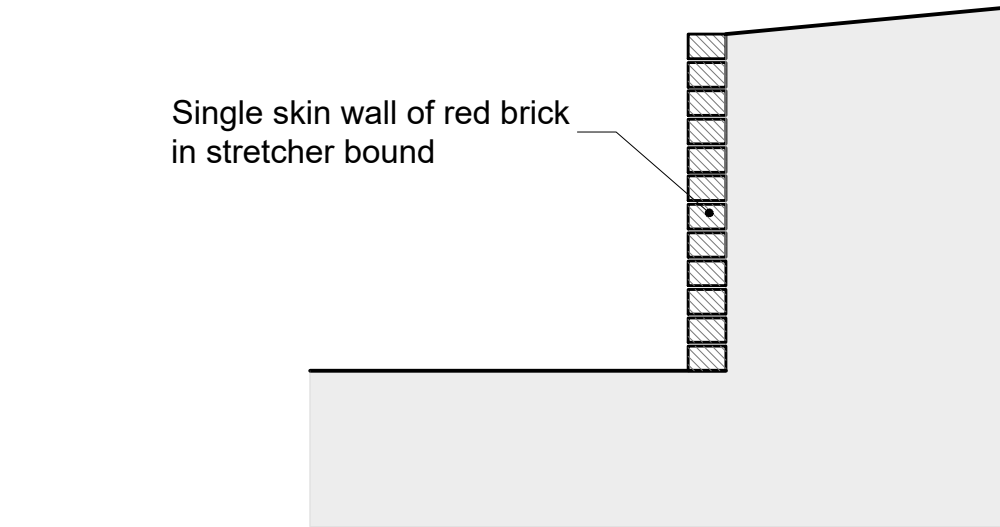


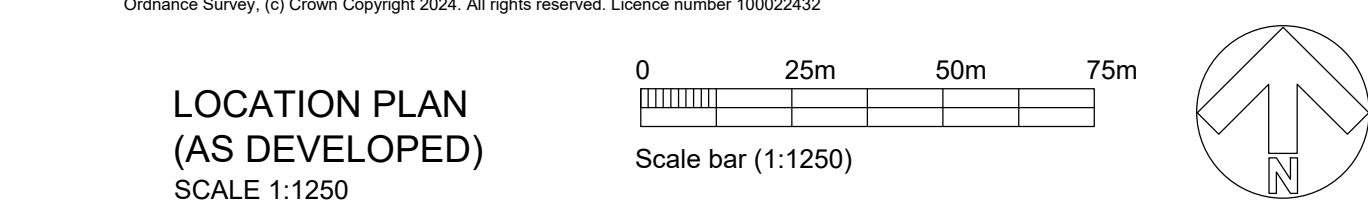


EXISTING
HA HA SECTION 1-1
SCALE 1:20

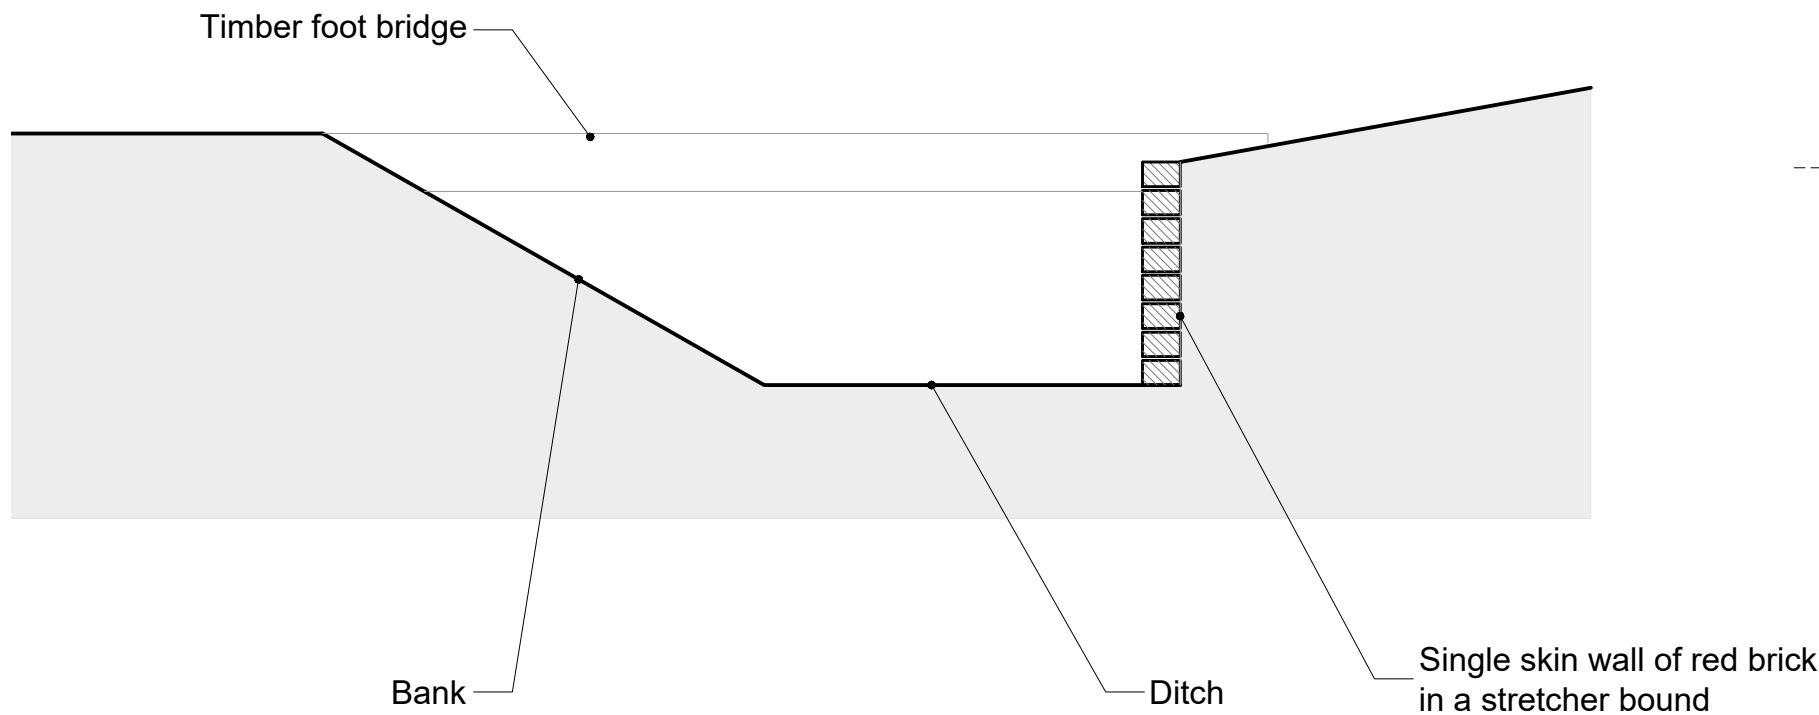



EXISTING
HA HA SECTION 2-2
SCALE 1:20

0 0.2m 0.6m 1m


Scale bar (1:20)

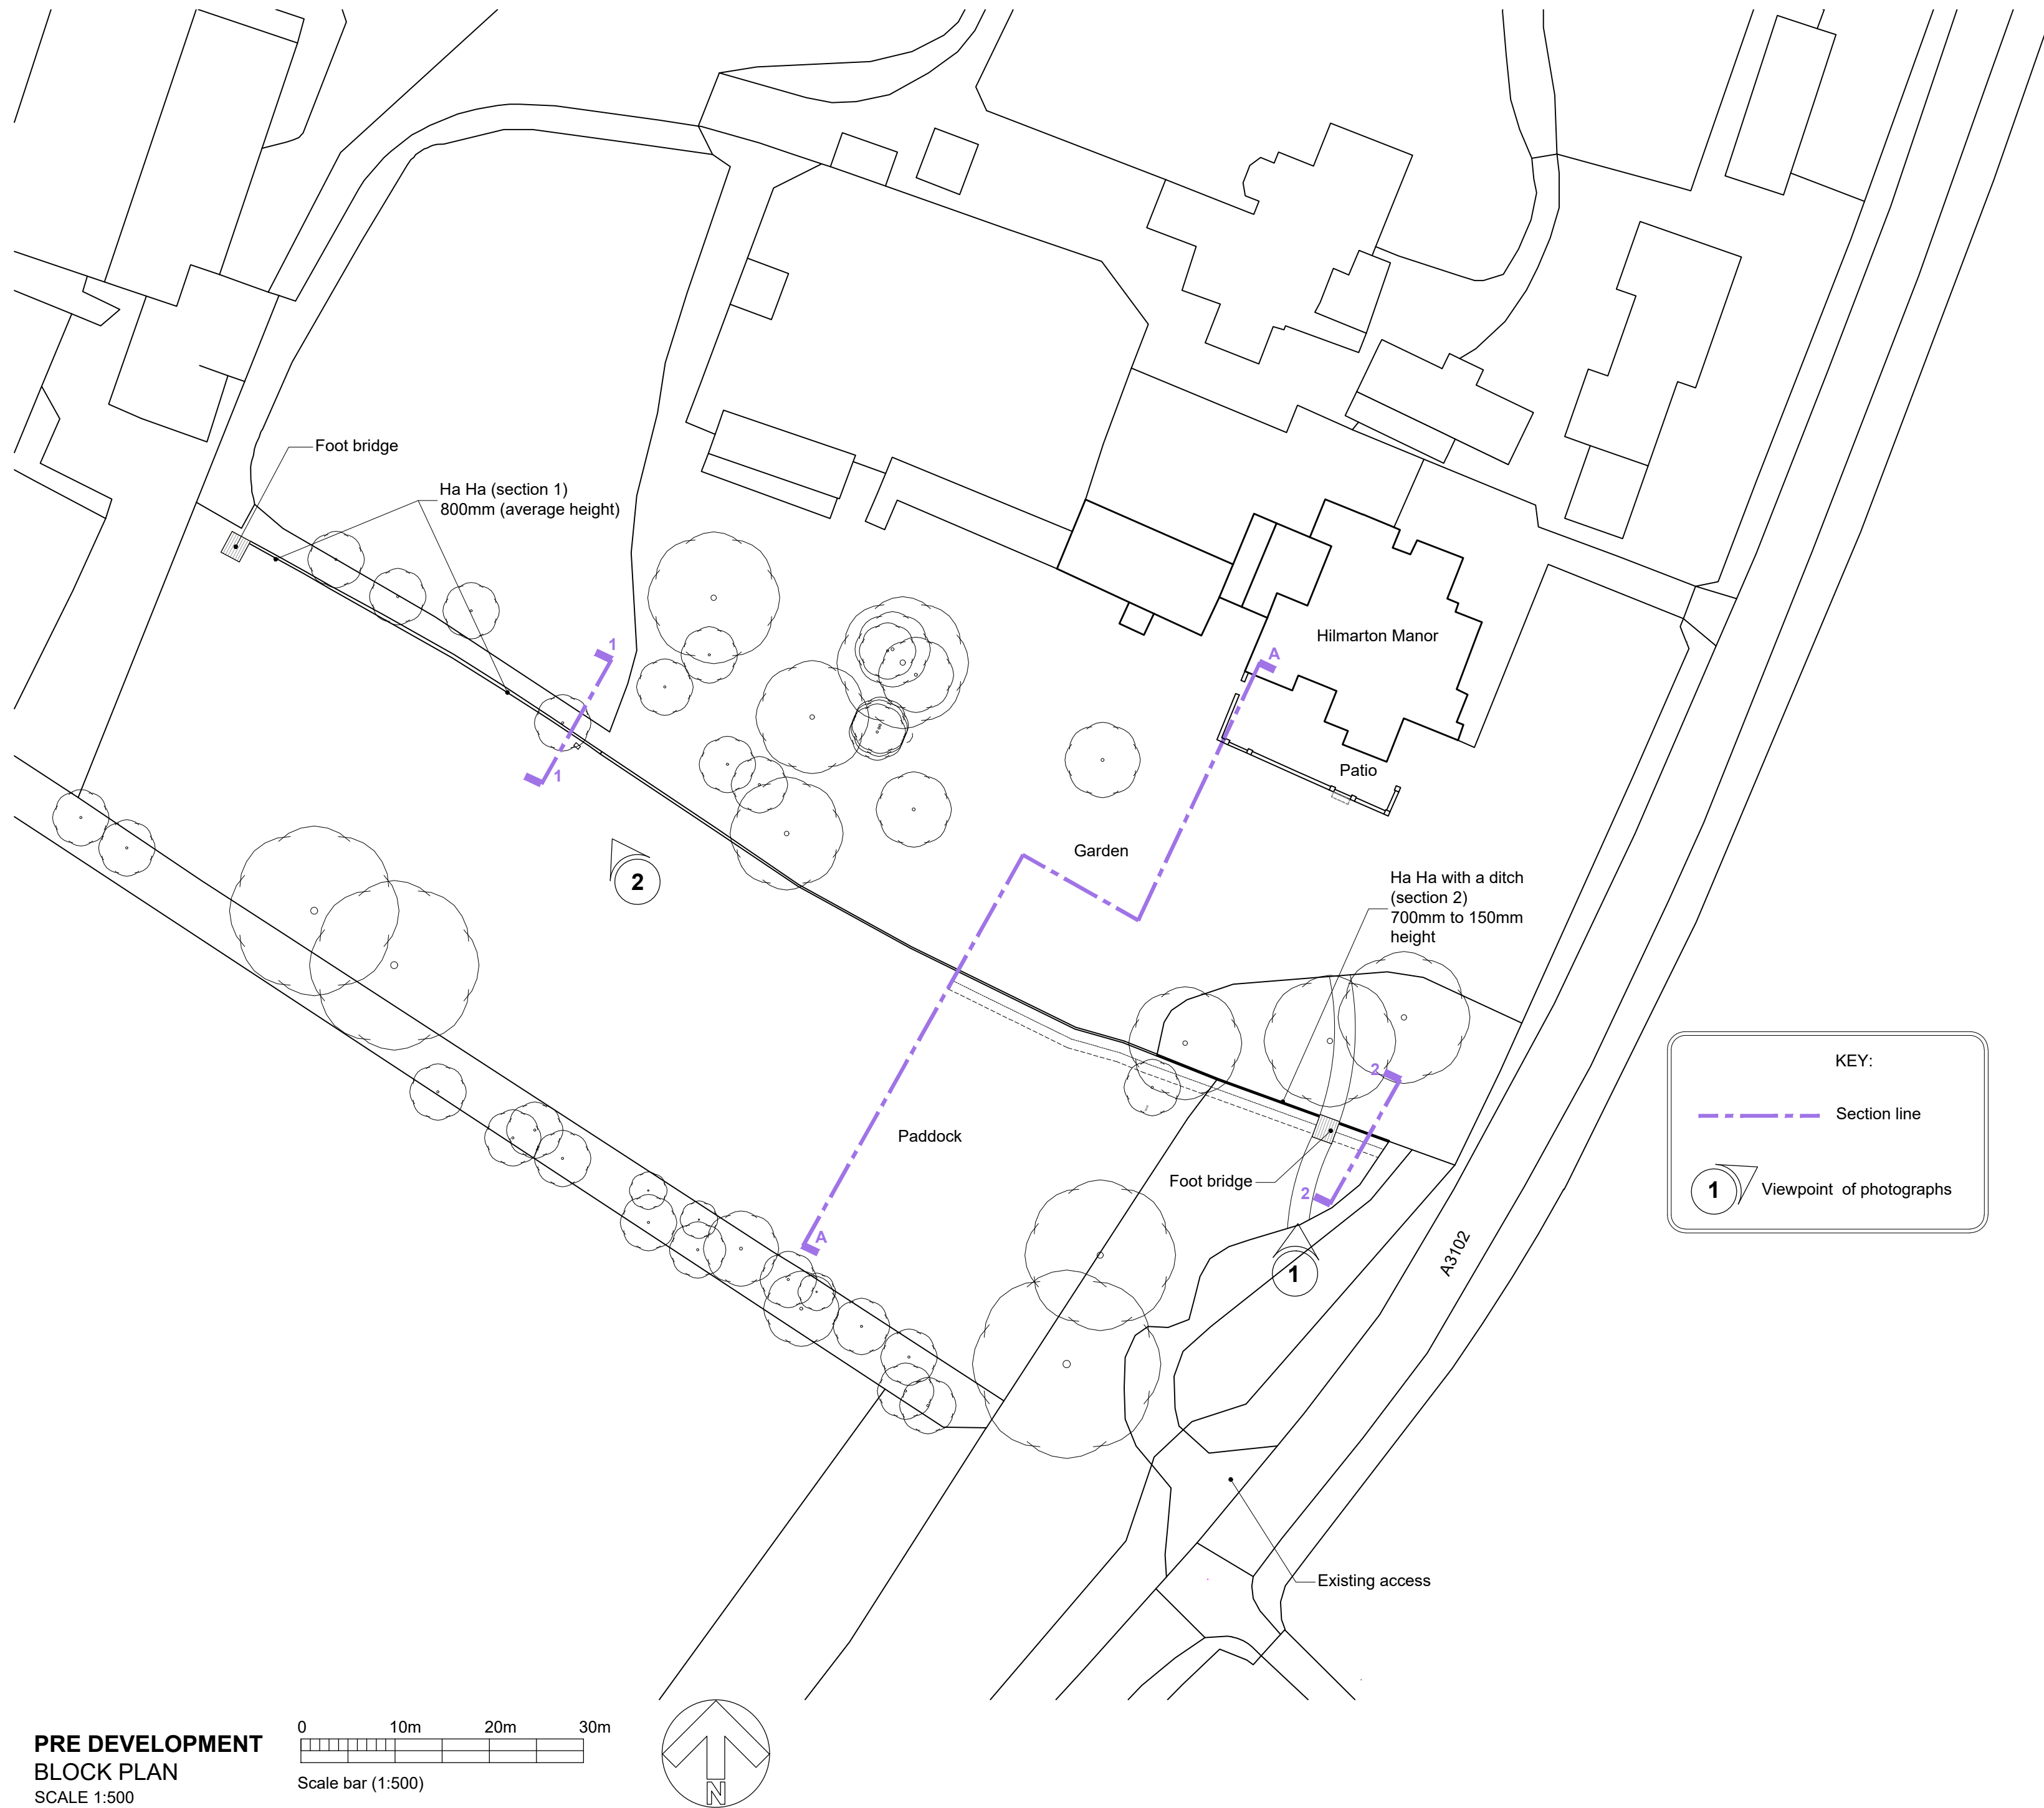

PRE DEVELOPMENT
BLOCK PLAN
SCALE 1:500

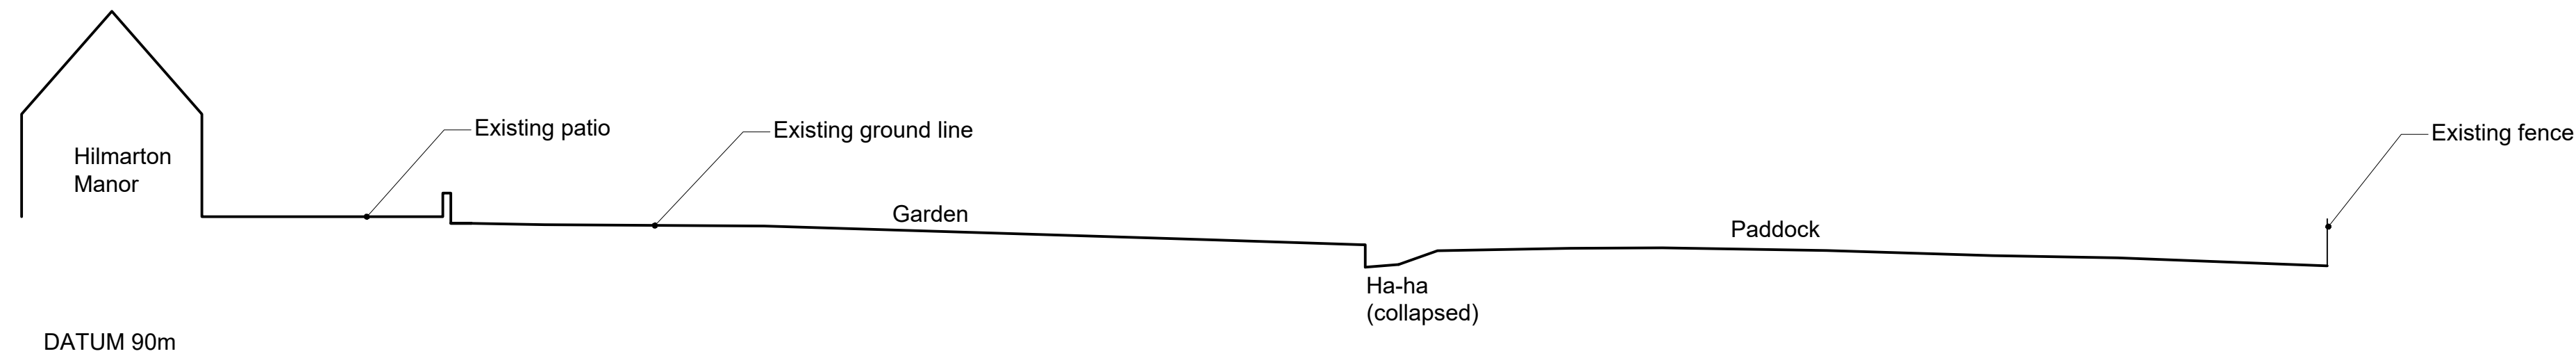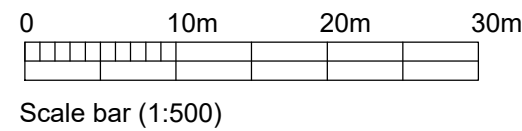

PRE DEVELOPMENT
SITE SECTION A-A
SCALE 1:200

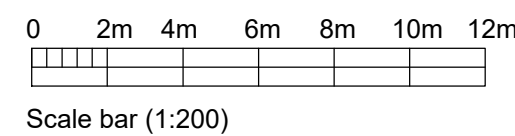


PHOTOGRAPH 1



PHOTOGRAPH 2

THIS DRAWING IS COPYRIGHT
Contractor must take site sizes

Any discrepancies between the
drawing and site conditions
should be reported to the
Principal Designer

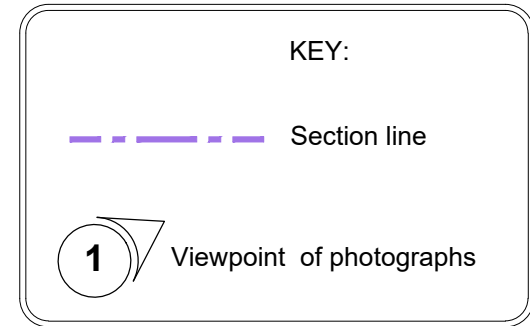

B	28/01/25	Ha Ha and foot bridges annotated on plans and detailed section and photographs shown. Red line as 21.01.25 email from Neil Smith, and minor amendments.	EK
A	17/10/24	Planning Issue	ALK
Rev.	Date		Init
CLIENT			
MR D. HARRIS			
PROJECT			
POND AT HILMARTON MANOR			
DRAWING			
LOCATION PLAN PRE DEVELOPMENT BLOCK PLAN AND SECTION			
DRAWN:	Date:	Scale:	
EK	05/09/2024	AS NOTED @ A1	
Drawing number:		Rev.	
	4271-01	B	
DOLMAN			
ARCHITECTURAL DESIGNERS		BUILDING SURVEYORS	
COST CONSULTANTS		COM PRINCIPAL DESIGNERS	
Sussex House			
Bath Road		Tel: 01380 729456	
Devizes		Web: www.dolmansurveyors.co.uk	
Wiltshire SN10 2AF		Email: info@dolmansurveyors.co.uk	