


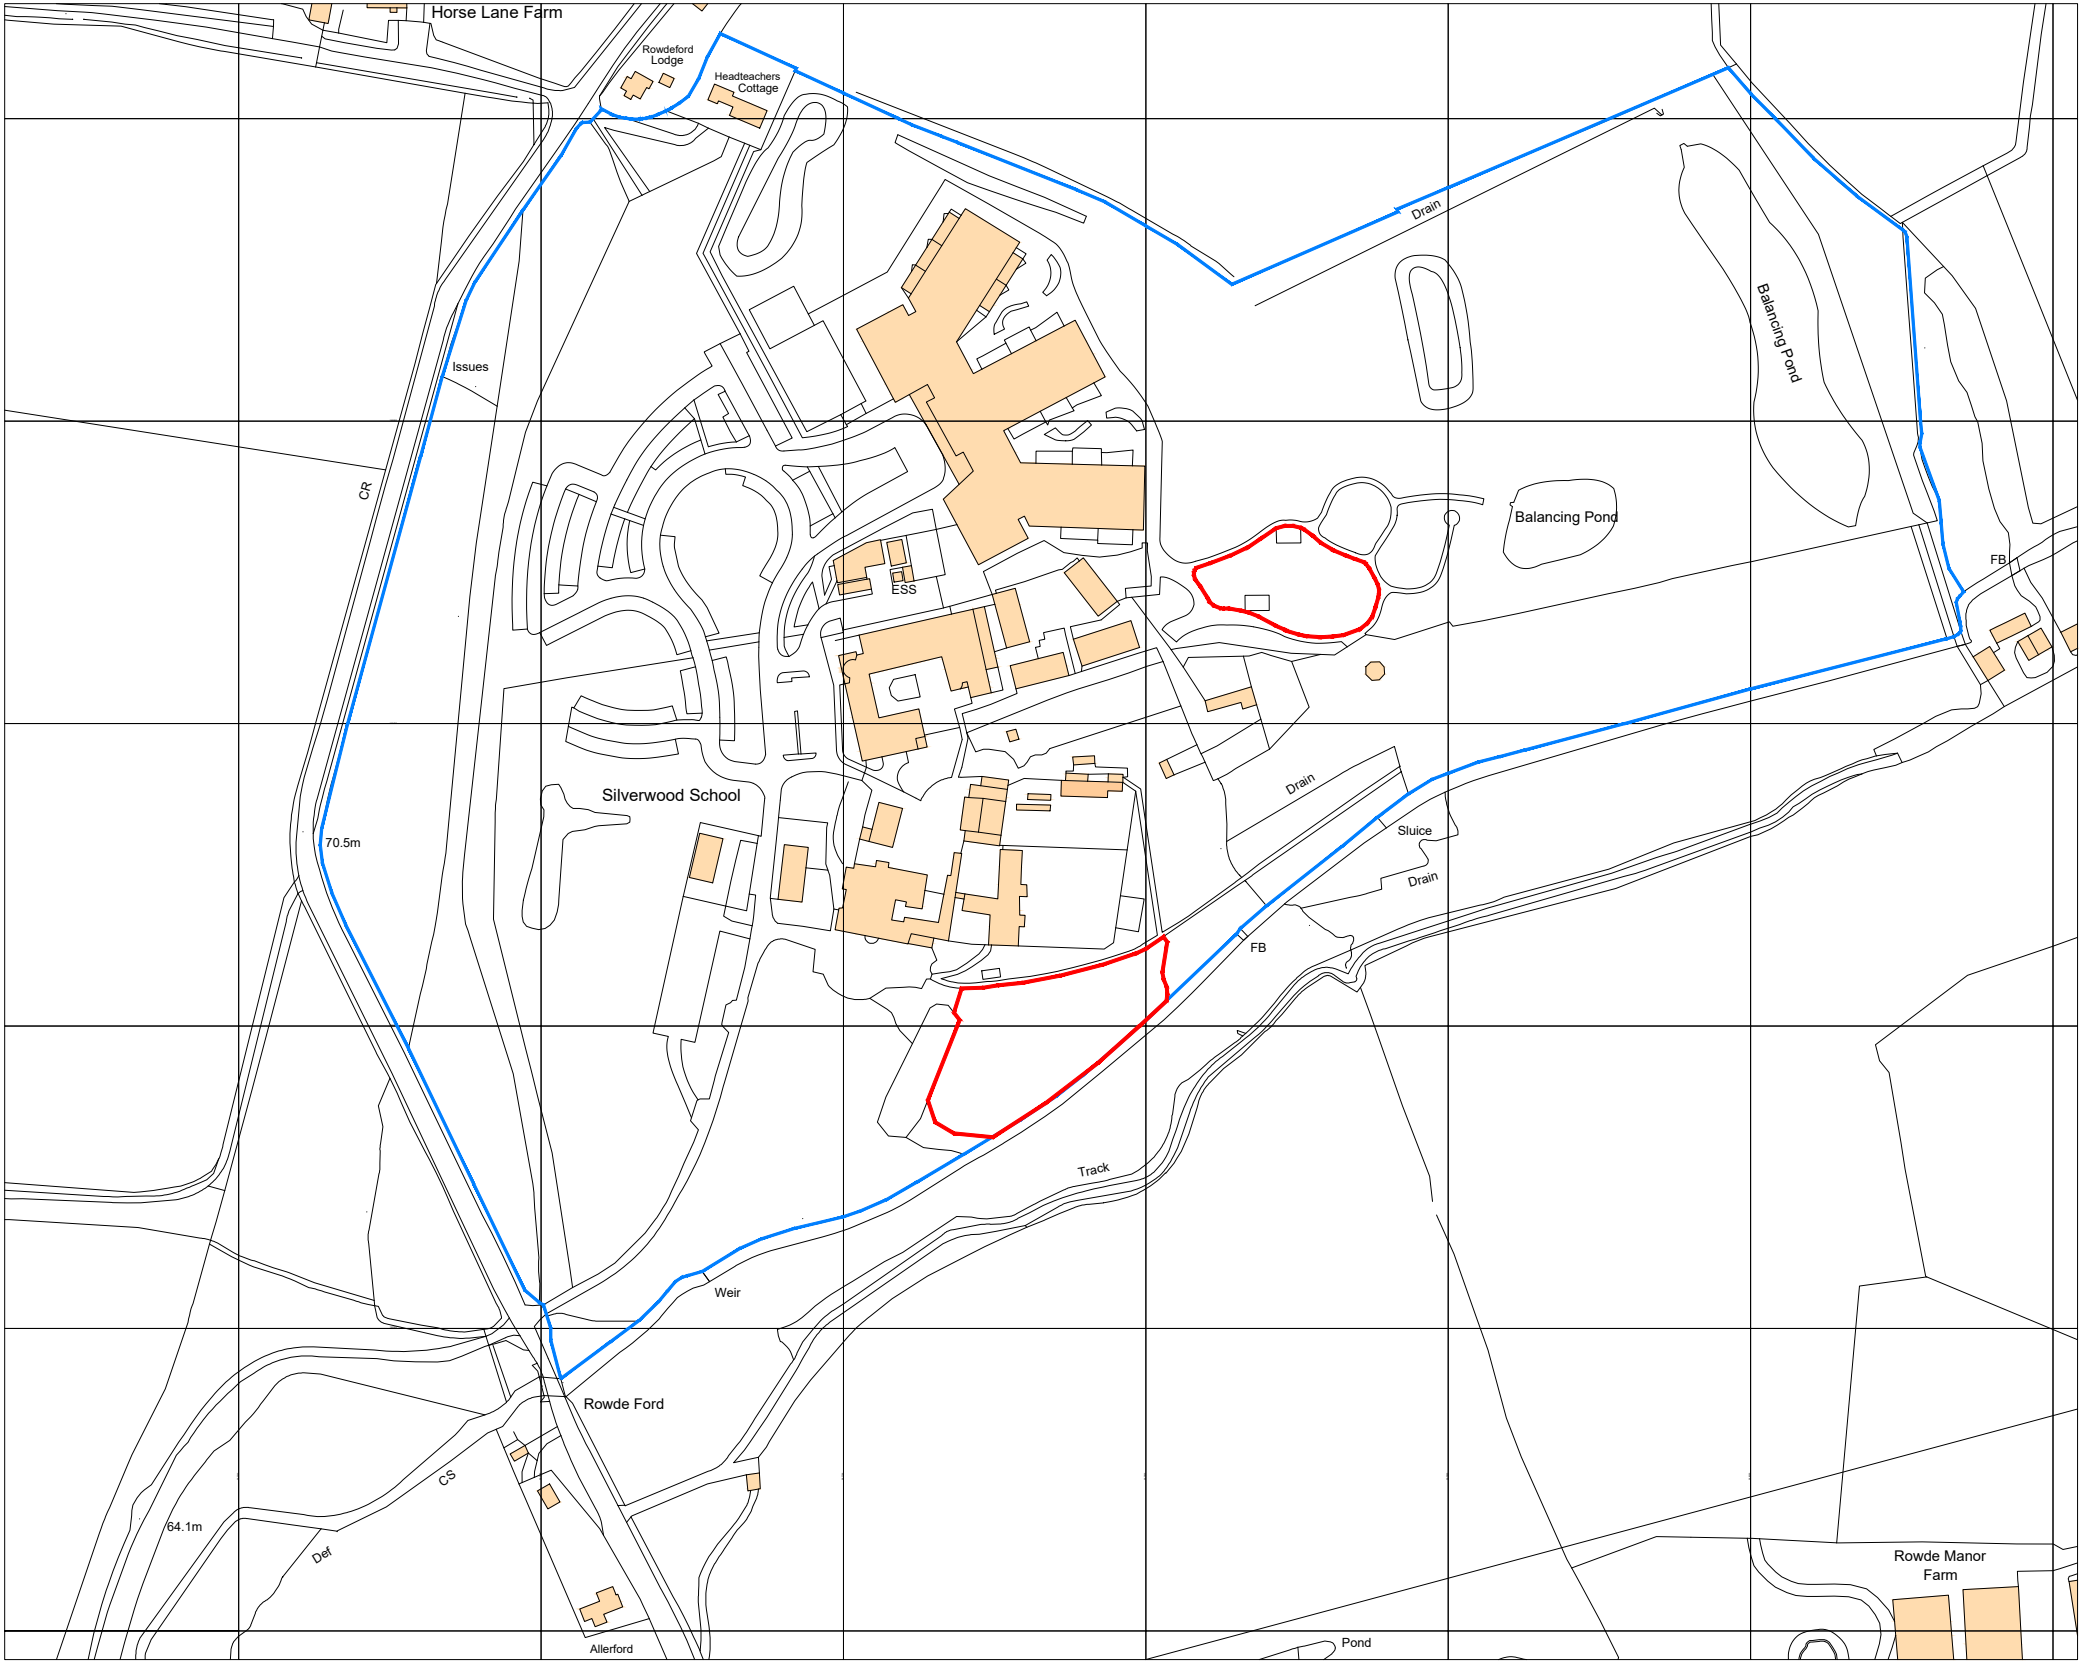

Ordinance Survey, (c) Crown Copyright 2025. All rights reserved. Licence number 100022432

NORTH



PROJECT

Silverwood School - Animal Resource Centre

REVISION	DATE	AMENDMENTS
A	5/3/2025	BNG area added

0 20 40 60 80 100m
SCALE BAR - 1:2500

SITE LOCATION PLAN

MATHEWSON WATERS ARCHITECTS

1:2500 @ A3

The Old Surgery
Crowle Road · Lambourn
Berkshire · RG17 8NR

enquiries@mw-architects.co.uk
01488 73131
www.mw-architects.co.uk

24045-100-A