


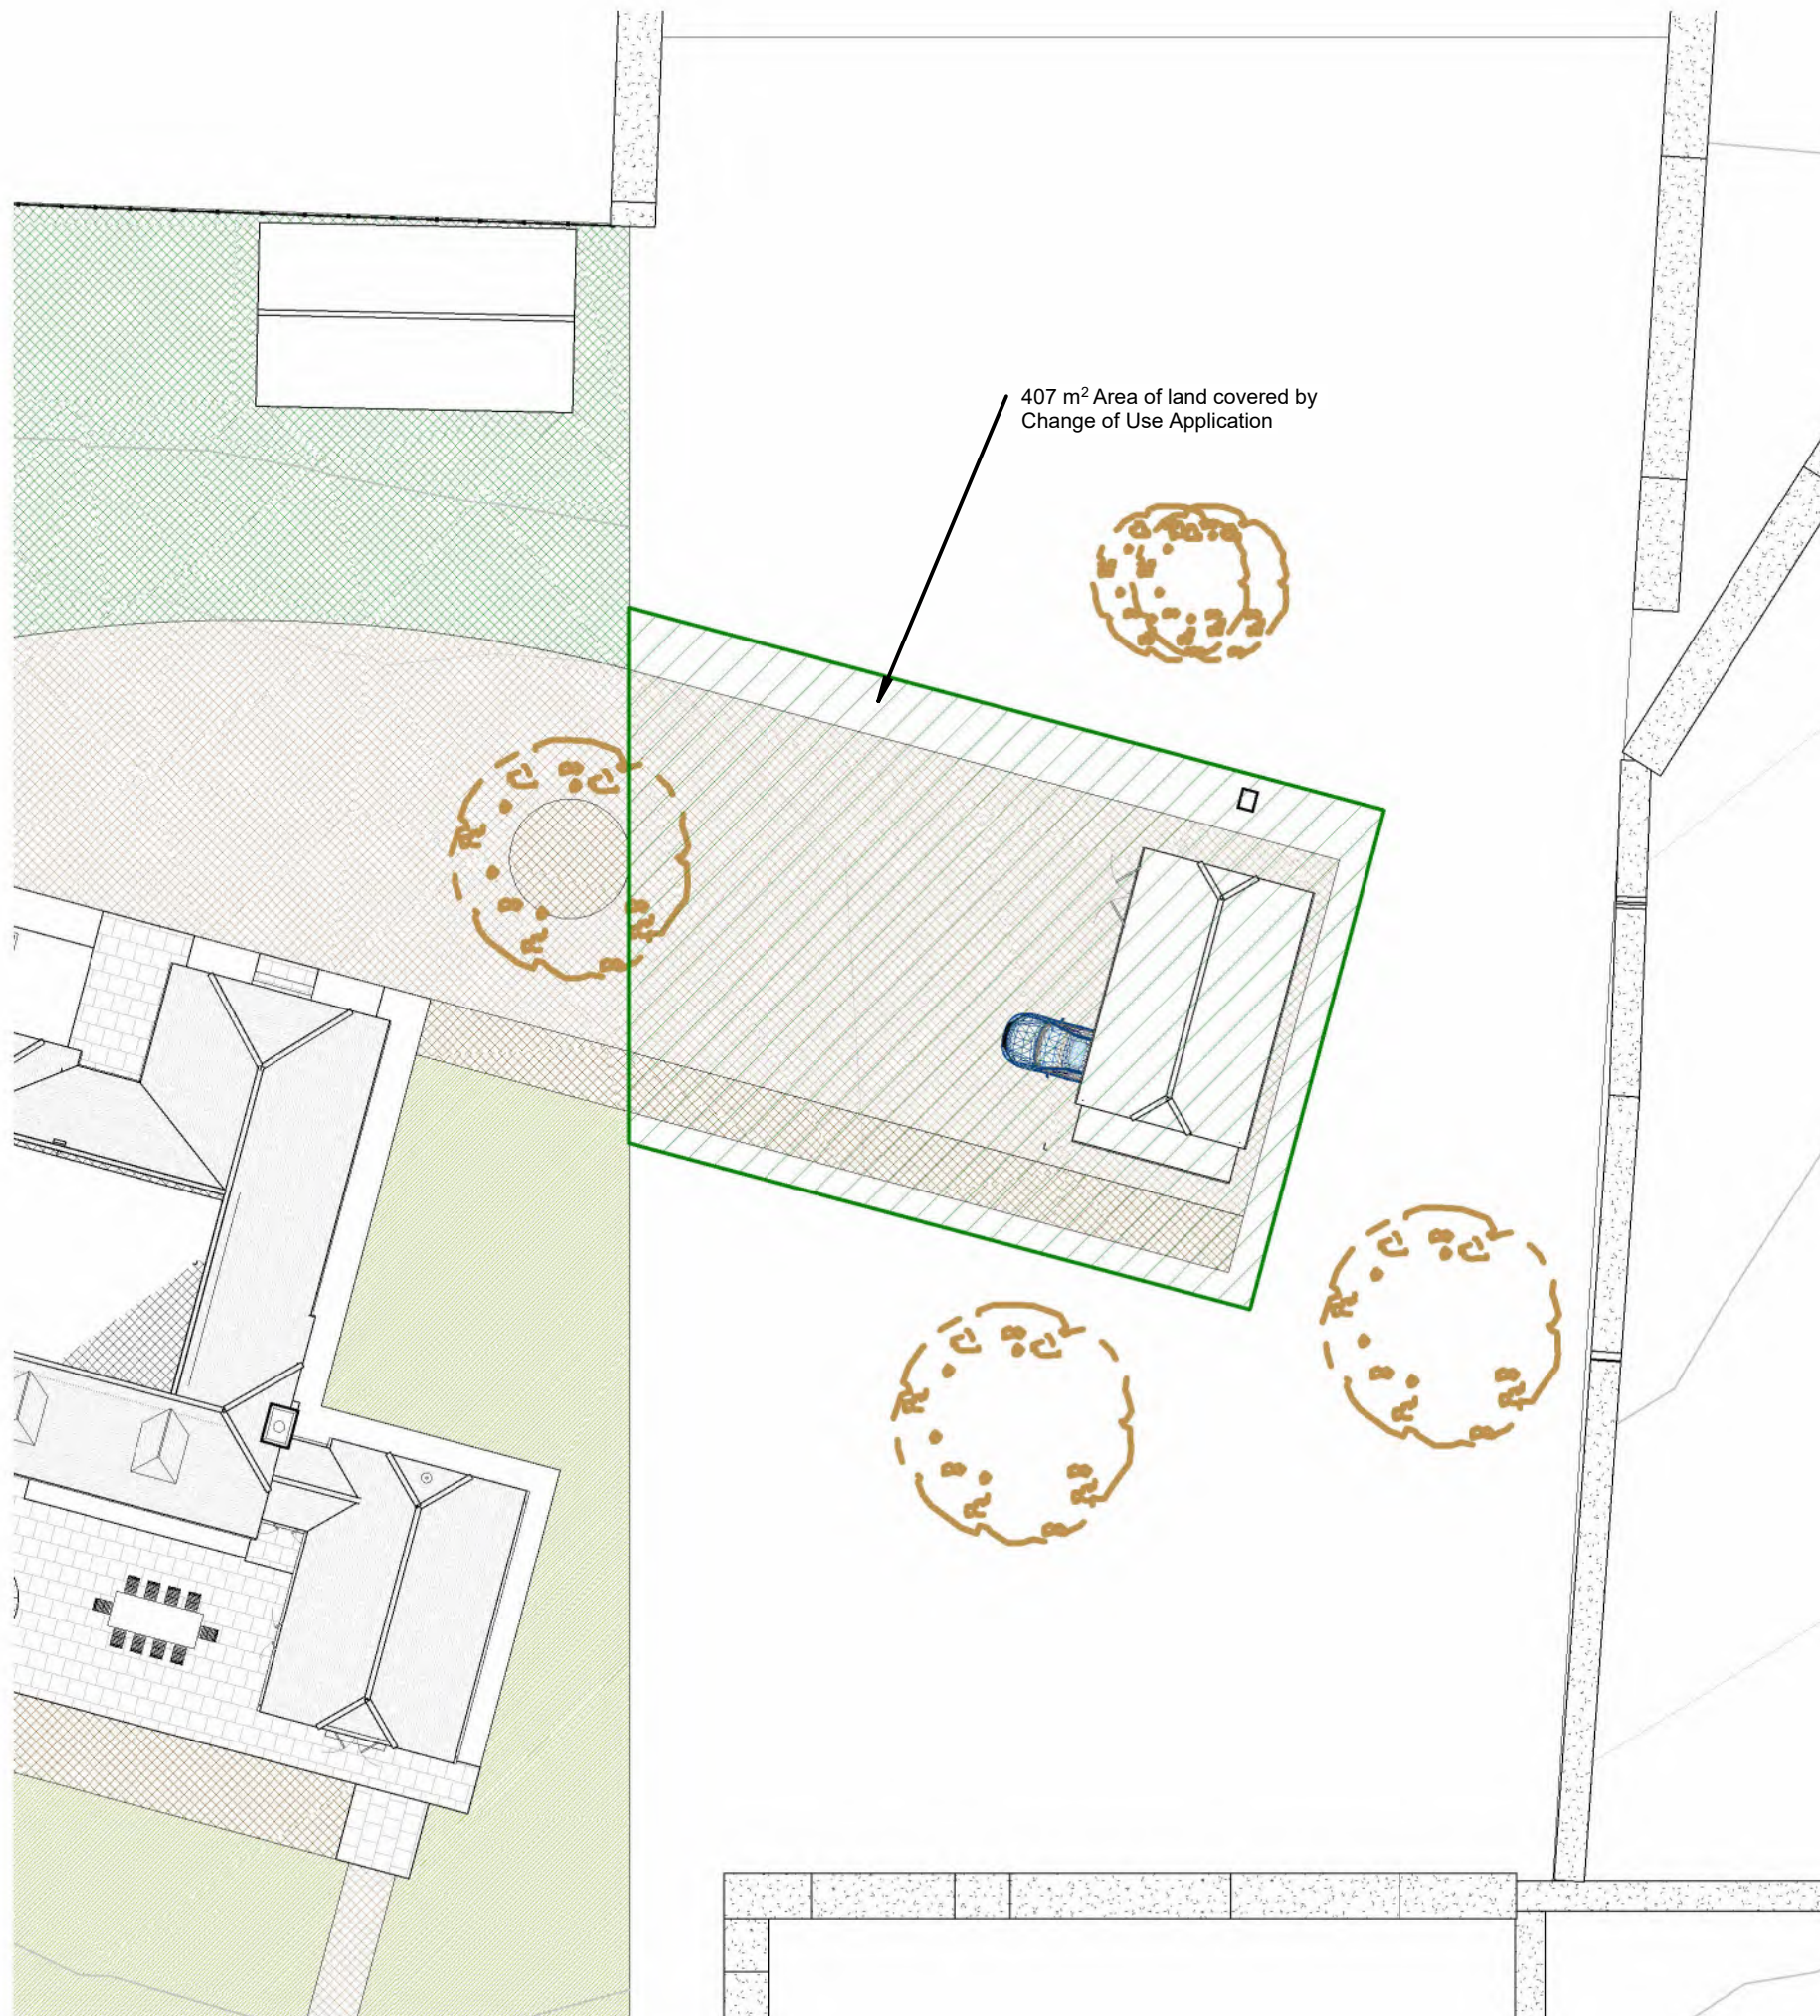

Number:

PR2180

Sheet:

Change of Use Area

Project:

Cross Keys Inn:
Upper Chute,
SP11 9ER

Drawn: CPR

Scale @ A3: 1 : 250

Revision Schedule

No.	Description	Date
-----	-------------	------

Notes:

PATRICK
RAMSEY

Patrick Ramsey Architecture
37 Braxted Park
London
SW16 3DU

M: 07976 904138
E: PatrickRamsey@me.com © Copyright