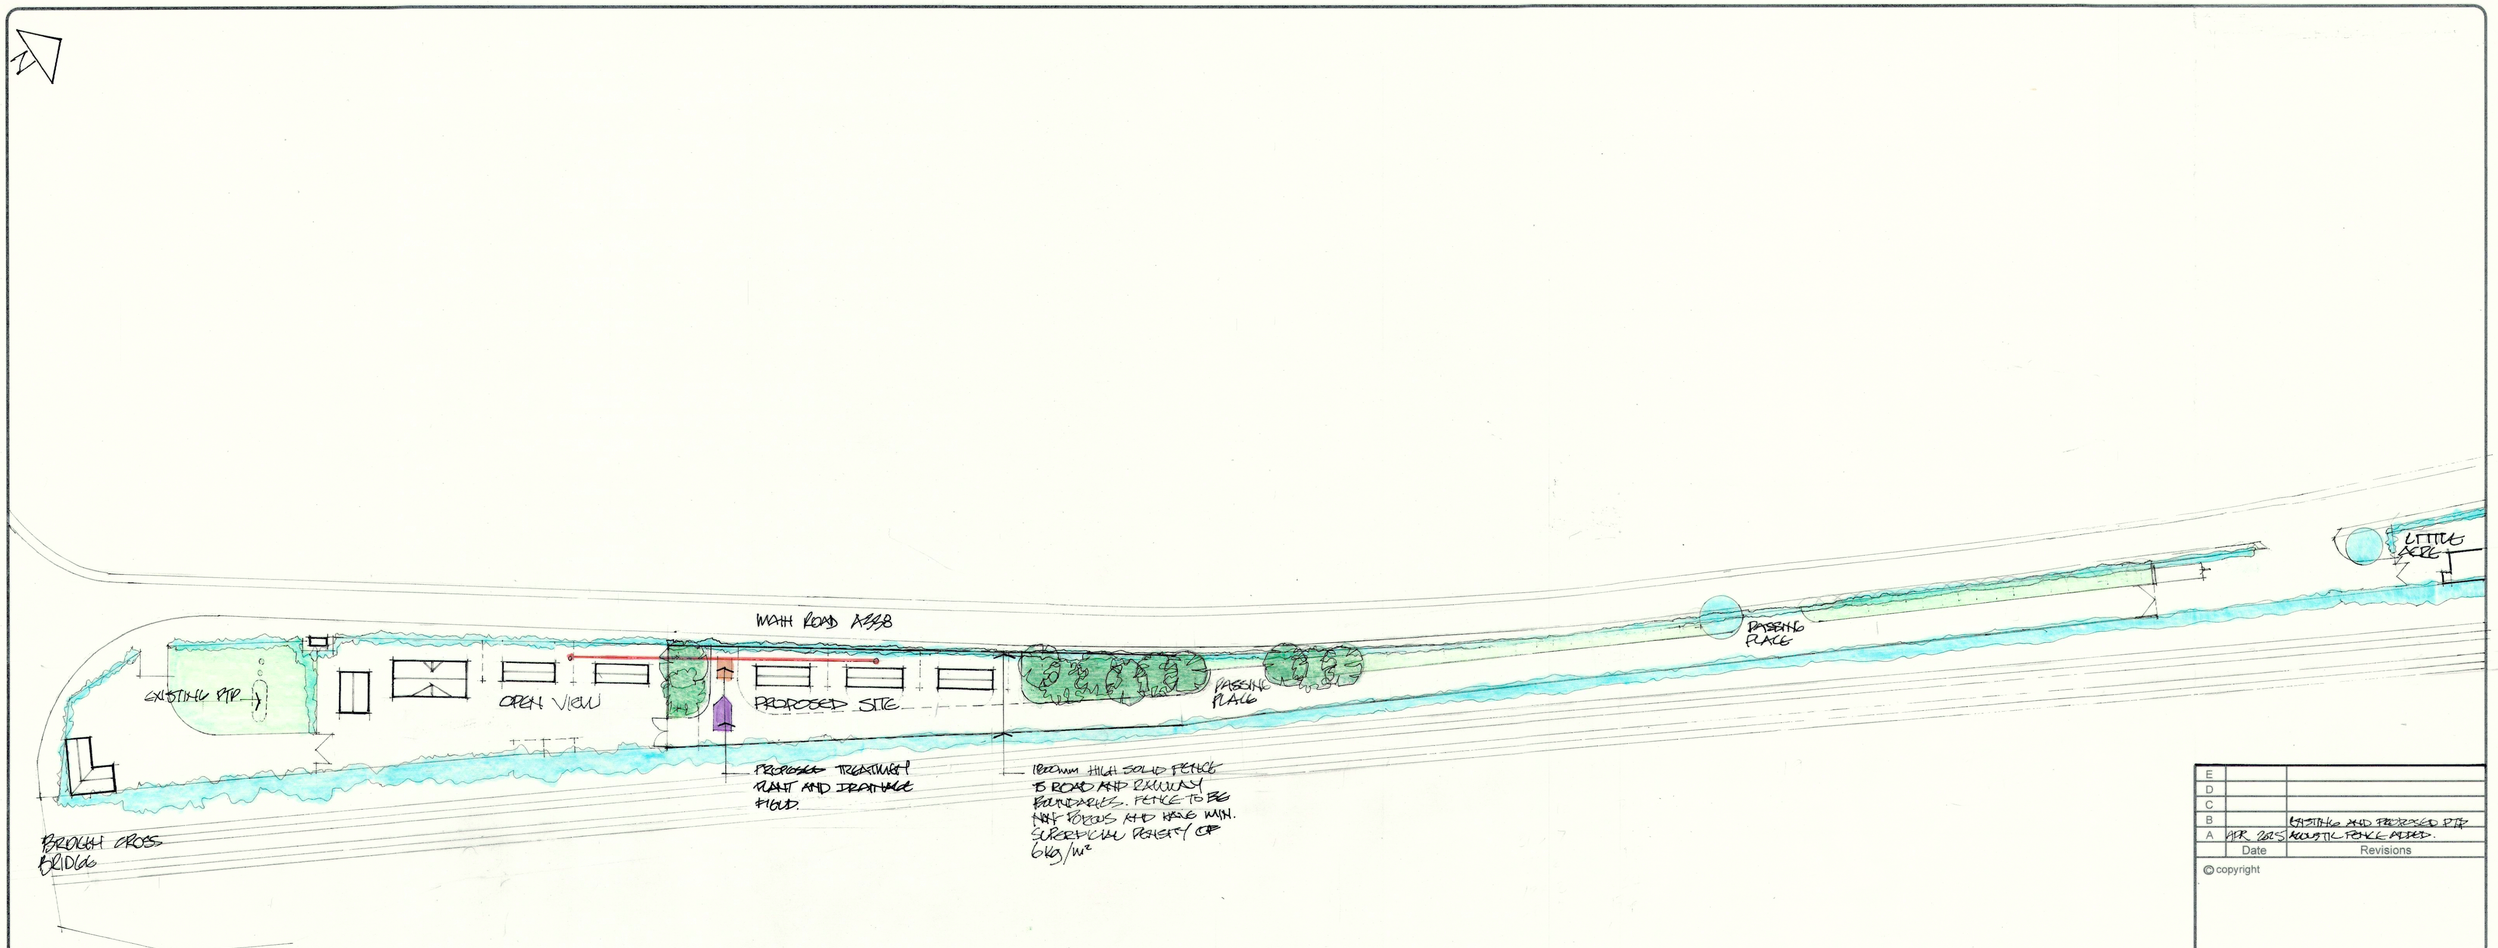


PROPOSED OVERALL BLOCK PLAN

1:500

E		
D		
C		
B		EXISTING AND PROPOSED PTP
A	APR 2025	ACOUSTIC FENCE ADDED.
	Date	Revisions

© copyright

Client
MR L. JOHNSON

Job Title
LAND BETWEEN OPEN VIEW AND LITTLE ACRE
MAIN ROAD
WINTERBOURNE EARLS
SALISBURY

Drawing Title
PROPOSED OVERALL BLOCK PLAN

Scale 1:500

Date AUG 2023 | Drawn by KS

Drg. No. 23/BROUGH/04 | Rev. A

PENNINE DOS

841 x 594mm A1