
* COPYRIGHT.
DO NOT SCALE EXCEPT FOR PLANNING PURPOSES.
CHECK ALL DIMENSIONS ON SITE.
THIS DRAWING IS ONLY TO BE USED ON THE SITE FOR WHICH DESIGNED.

NORTH

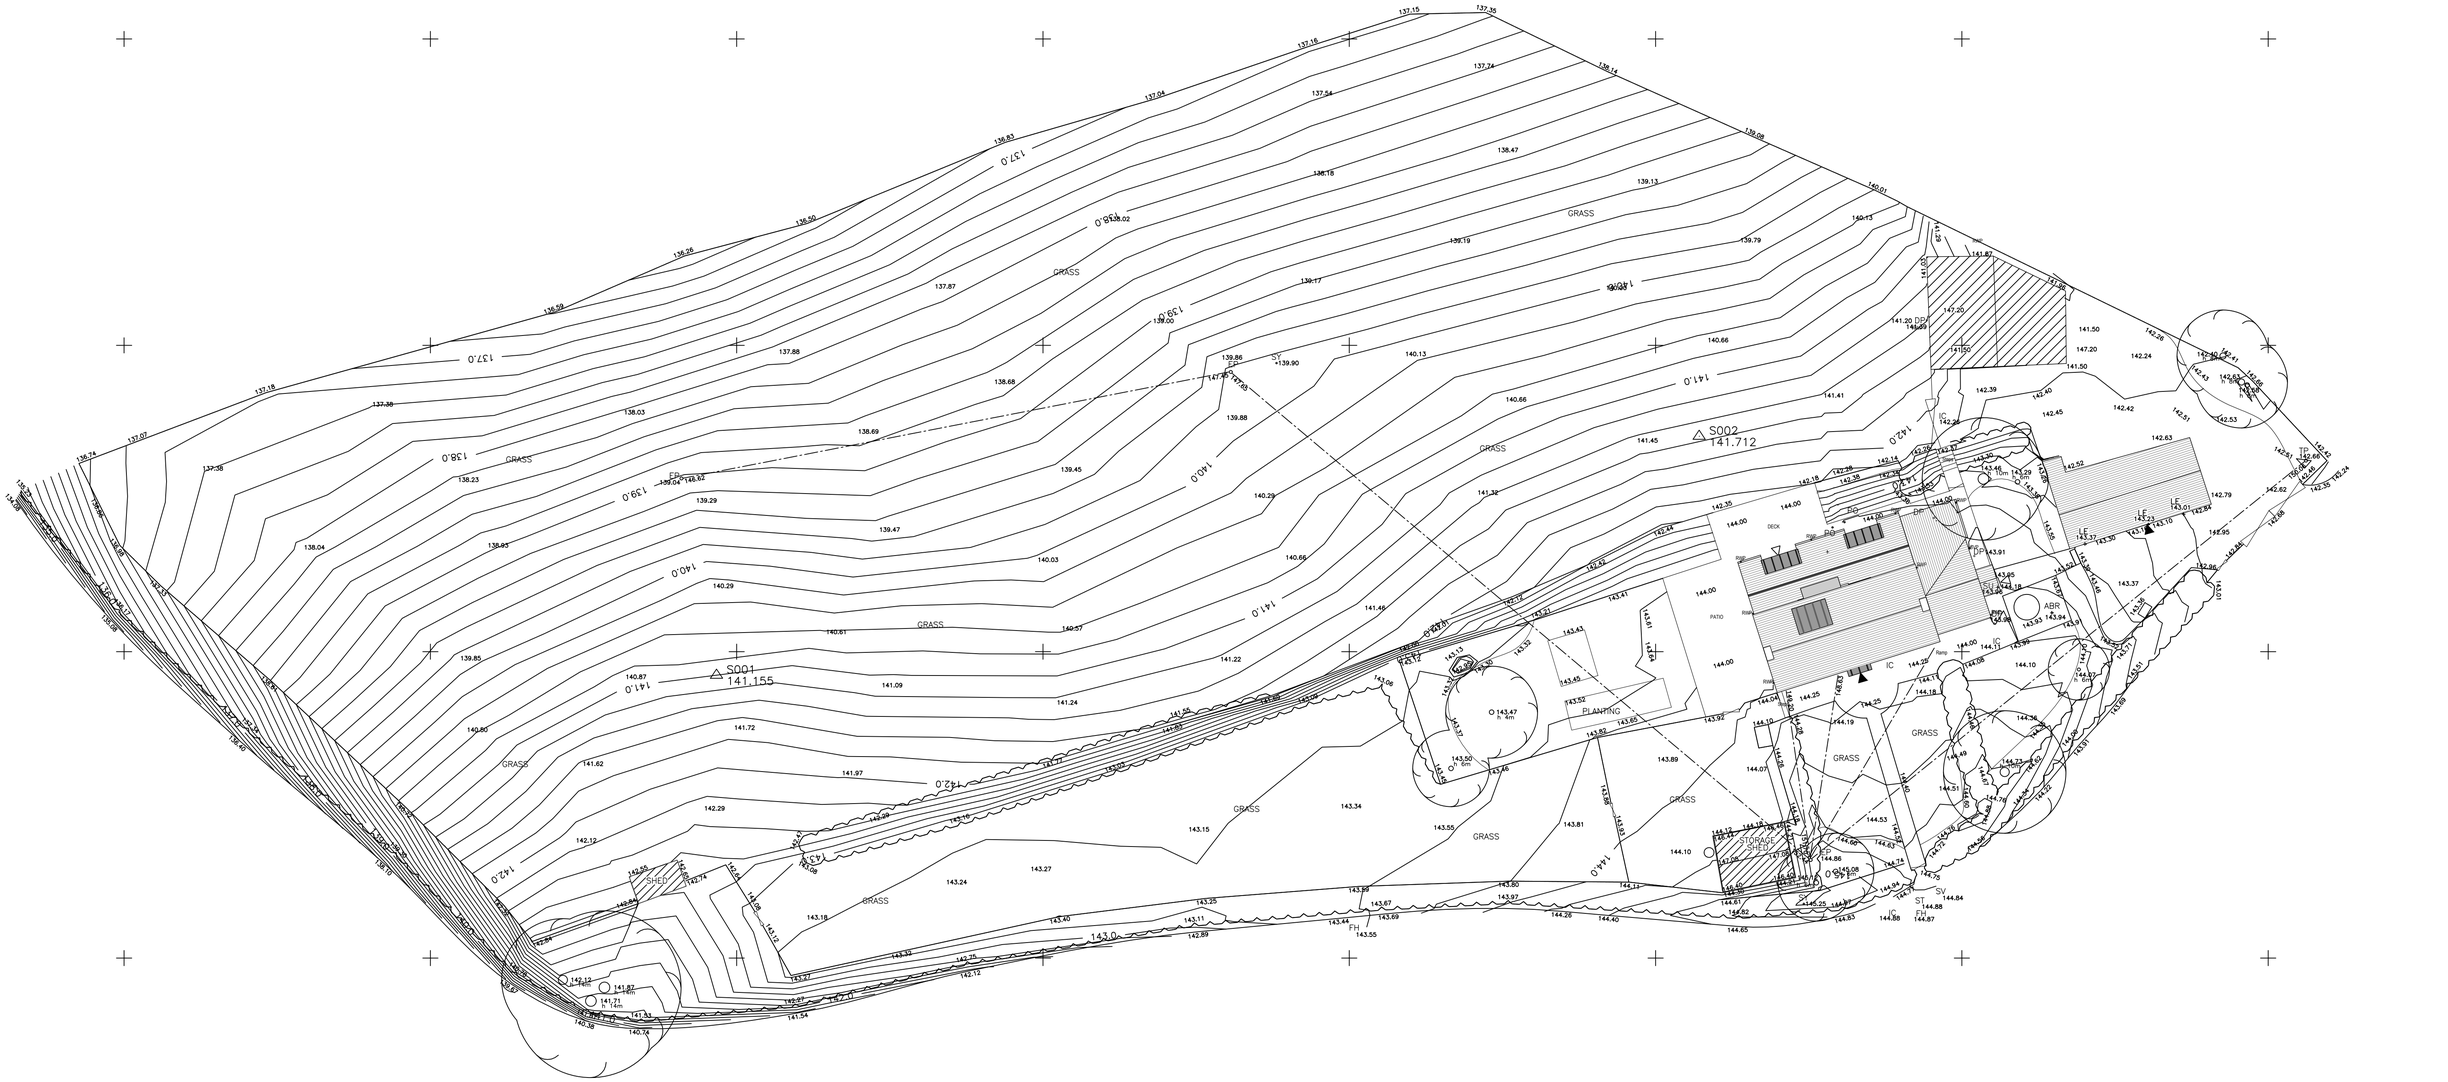

PROPOSED SITE PLAN

1:200 2m 4 6m 8 10m 12

LEGEND

- Existing tree planting.
- Access Door
- Primary Access Door

C	Planning amendments	Mar 25
B	Planning amendments	Feb 25
A	Planning amendments	Feb 24
REVISIONS		DATE

CLIENT:
MR & MRS HARDMAN

PROJECT:
PROPOSED TWO STOREY
REAR EXTENSION TOGETHER WITH
INTERNAL RECONFIGURATION
AT 23 WOOD STREET,
SWINDON,
WILTSHIRE,
SN4 7PY


TITLE:
PROPOSED SITE PLAN

DRAWN: KT	SCALES @ A1:
CHECKED: JA	1:200,
DATE: JUL 23	
DRG No: AA/23/11/01	REV: C

Armstrong architecture
THE OLD BAKEHOUSE, 21 TIMBER STREET,
CHIPPENHAM, WILTSHIRE, SN15 3JBS
01249 404 004 info@armstrongarchitecture.co.uk

* COPYRIGHT.
DO NOT SCALE EXCEPT FOR PLANNING PURPOSES.
CHECK ALL DIMENSIONS ON SITE.
THIS DRAWING IS ONLY TO BE USED ON THE SITE FOR WHICH DESIGNED.

1:50 1m 2m 3m
1:100 1m 2m 3m 4m 5m 6m
1:20 200mm 4 600mm 8 1000mm 12
1:1 10mm 20 30mm 40 50mm 60

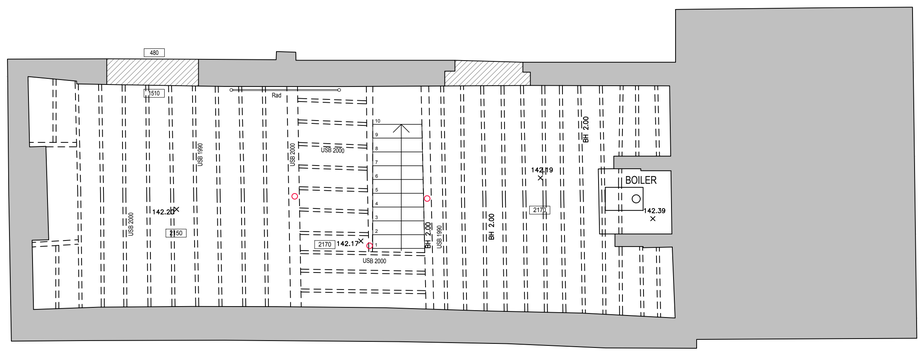
480
510
Rad
USB 2000
USB 1980
USB 2000
USB 2000
USB 2000

* COPYRIGHT.
DO NOT SCALE EXCEPT FOR PLANNING PURPOSES.
CHECK ALL DIMENSIONS ON SITE.
THIS DRAWING IS ONLY TO BE USED ON THE SITE FOR WHICH DESIGNED.

1:50 1m 2m 3m
1:100 1m 2m 3m 4m 5m 6m
1:20 200mm 4 600mm 8 1000mm 12
1:1 10mm 20 30mm 40 50mm 60

PROPOSED MATERIALS

WALLS
Red clay face brickwork to match existing walls, soldier courses and basket weave end gables.

ROOF
Slates to match existing house.
Leaded dormers and Porch canopy.


WINDOWS
Charcoal flush casement windows to new extension.

DOORS
Stained oak front door & stained oak stable door to kitchen.
Charcoal powder coated centre pivot/bifold doors to new extension.


GUTTERS & DOWNPIPES
Charcoal cast iron effect.

SOFFITS &FASCIAS
Charcoal painted timber.

HEADS / CILLS
Soldier courses to window and door heads.

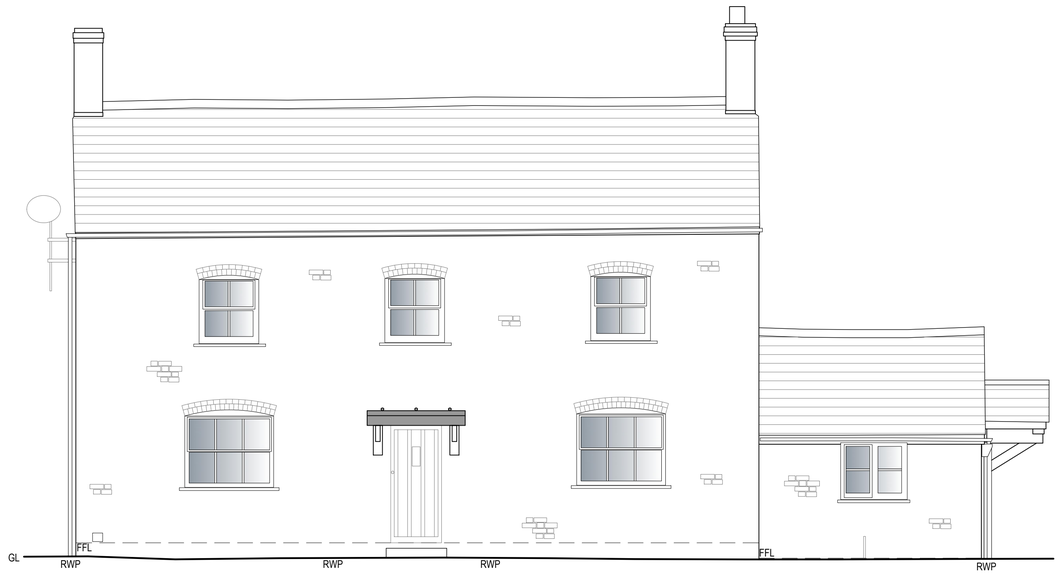


PROPOSED SOUTH ELEVATION

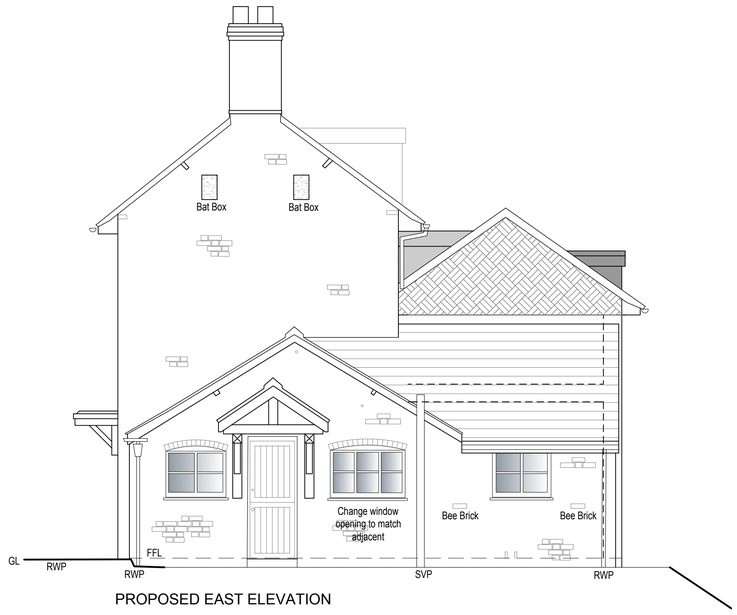

PROPOSED EAST ELEVATION



PROPOSED NORTH ELEVATION

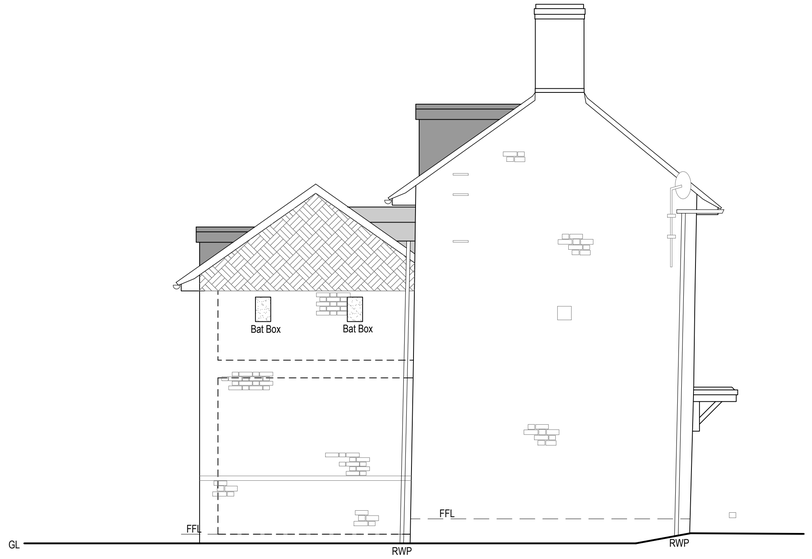

PROPOSED WEST ELEVATION

D	Planning amendments	Mar 25
C	Planning amendments	Feb 25
B	Ecology amendments	Aug 24
A	Planning amendments	Feb 24
REVISIONS		DATE

CLIENT:
MR & MRS HARDMAN

PROJECT:
PROPOSED TWO STOREY
REAR EXTENSION TOGETHER WITH
INTERNAL RECONFIGURATION
AT 23 WOOD STREET,
SWINDON,
WILTSHIRE,
SN4 7PY

TITLE:
PROPOSED ELEVATIONS

DRAWN: KT
CHECKED: JA
DATE: JUL 23
DRG No: AA/23/11/13
SCALES @ A1: 1:50
REV: D

Armstrong architecture
THE OLD BAKEHOUSE, 21 TIMBER STREET,
CHIPPENHAM, WILTSHIRE, SN15 3BS
01249 404 004 info@armstrongarchitecture.co.uk