



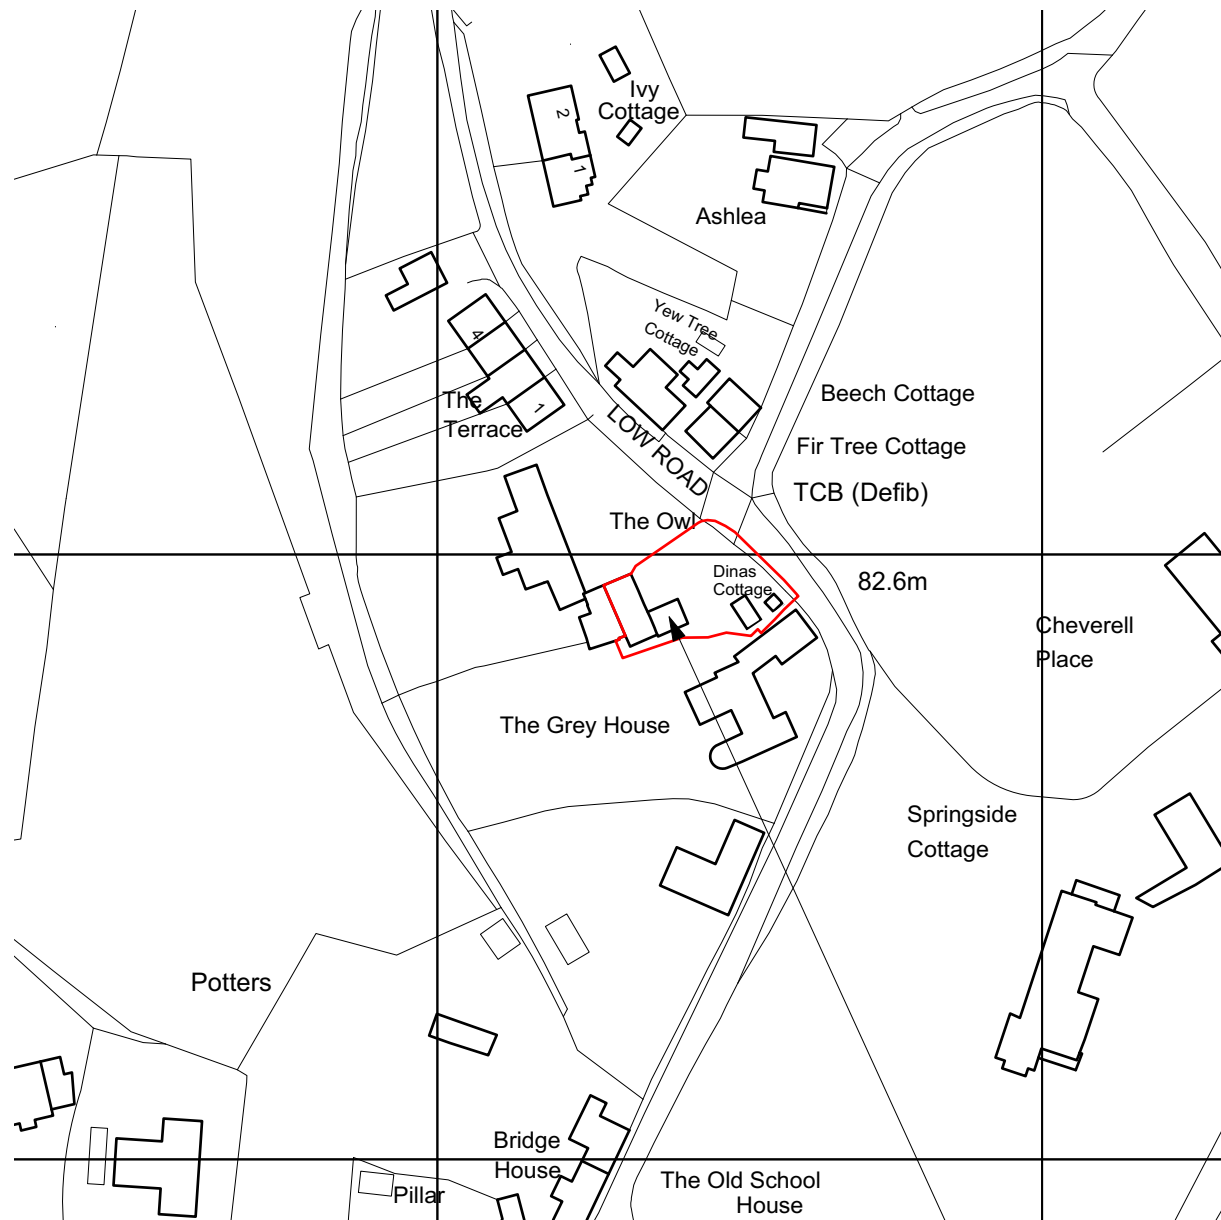

1 LOCATION PLAN
SCALE 1:1250@A3

0 10m 20m 30m 40m 50m


DINAS COTTAGE,
LOW ROAD,
LITTLE CHEVERELL,
DEVIZES,
WILTSHIRE, SN10 4JS

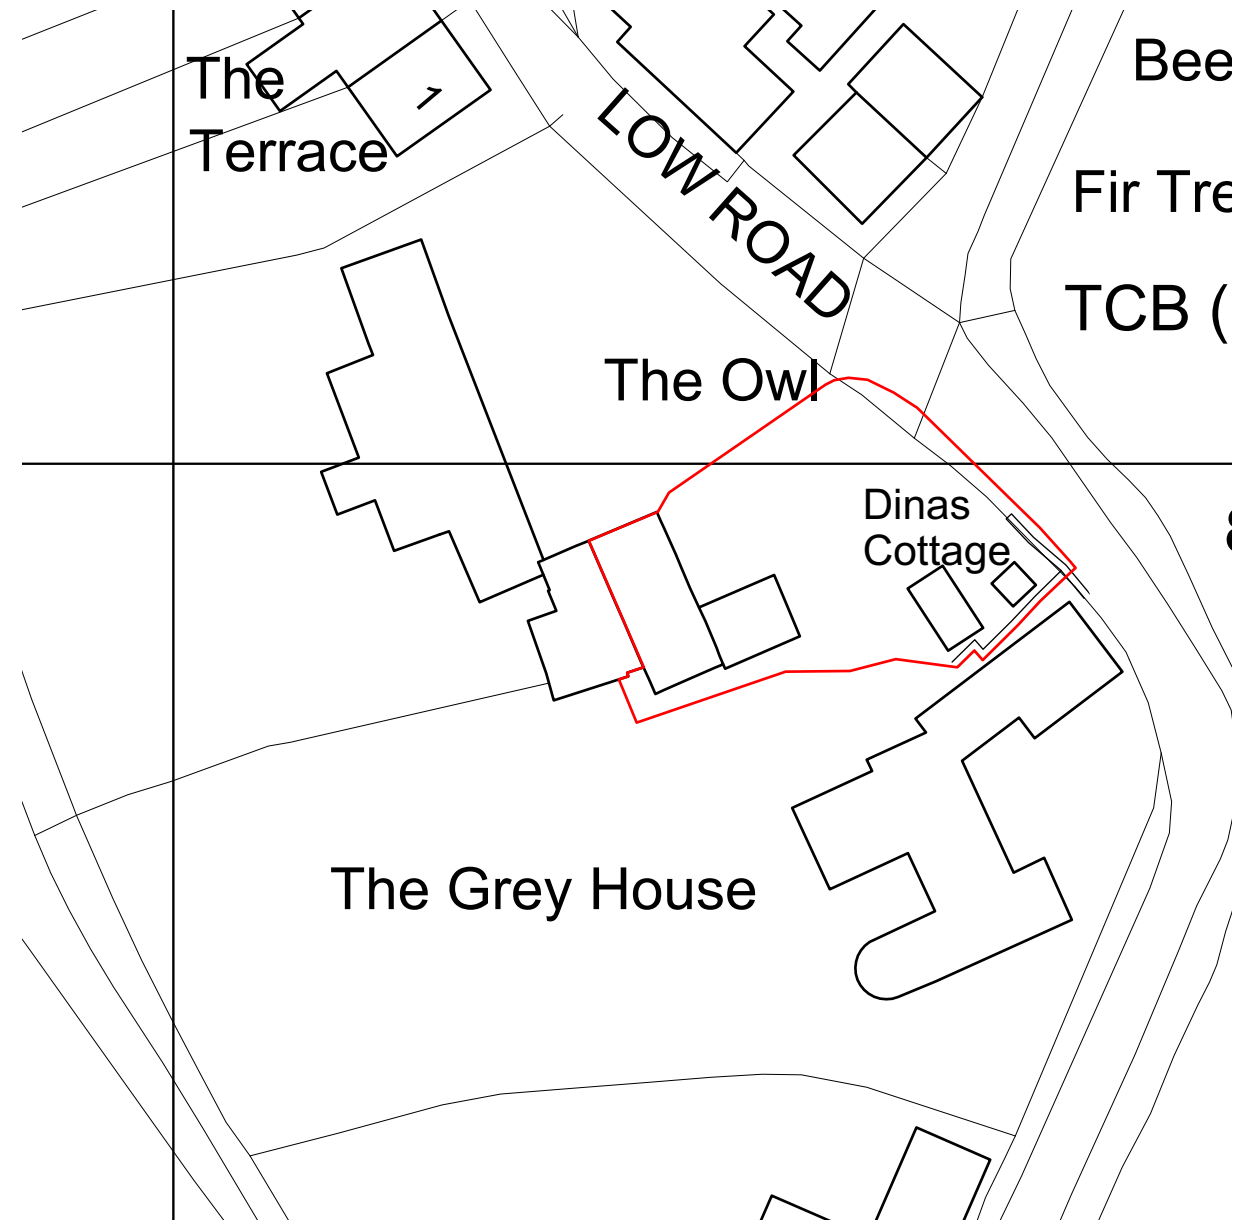

2 BLOCK PLAN
SCALE 1:500@A3

0 5m 10m 20m 30m

NOTES:
DO NOT SCALE OFF THIS DRAWING. ALL DIMENSIONS TO BE CHECKED ON SITE.

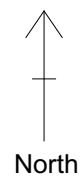

FOR PLANNING

REV: A - 16.04.25

POB. ARCHITECTS
WWW.PICKOURBRAINS.CO.UK

PROJECT NAME: **DINA'S COTTAGE**
PROJECT NUMBER: **262**
CLIENT: **STREATHFIELD-MOORE**

DRAWING TITLE: **LOCATION + BLOCK PLAN**
DRAWING NO: **002**
SCALE: **1:1250/500@A3** DATE: **APR 2025**