



SCALE 1:20

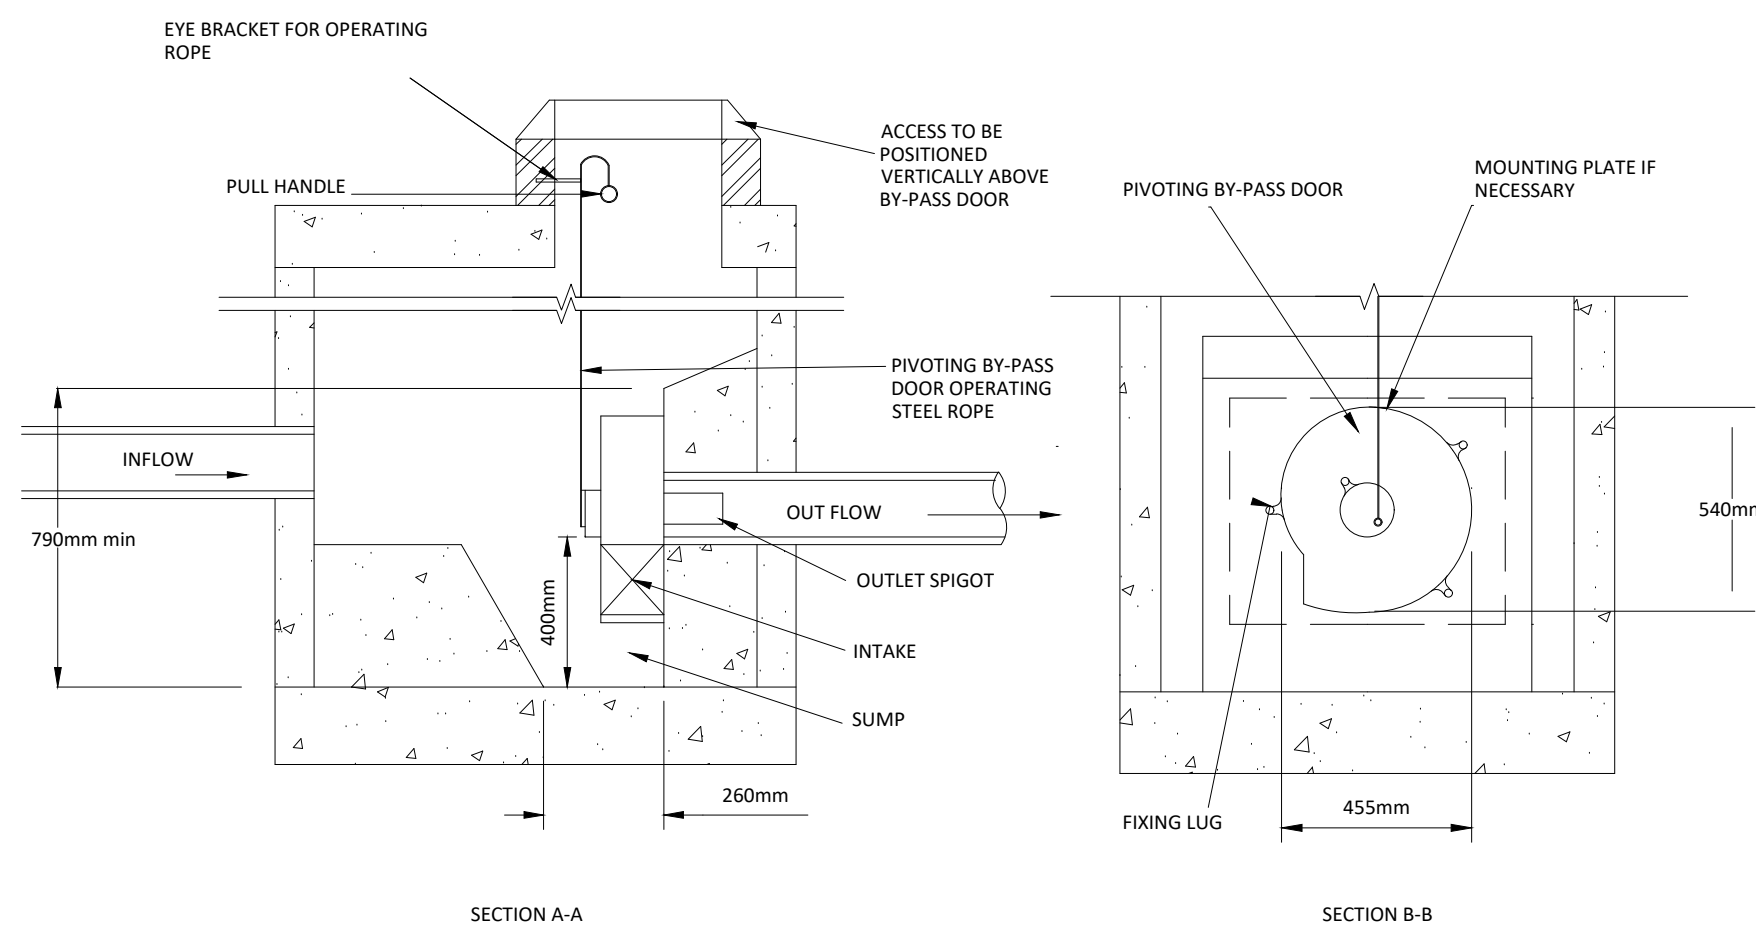


SCALE 1:20




SCALE 1:20

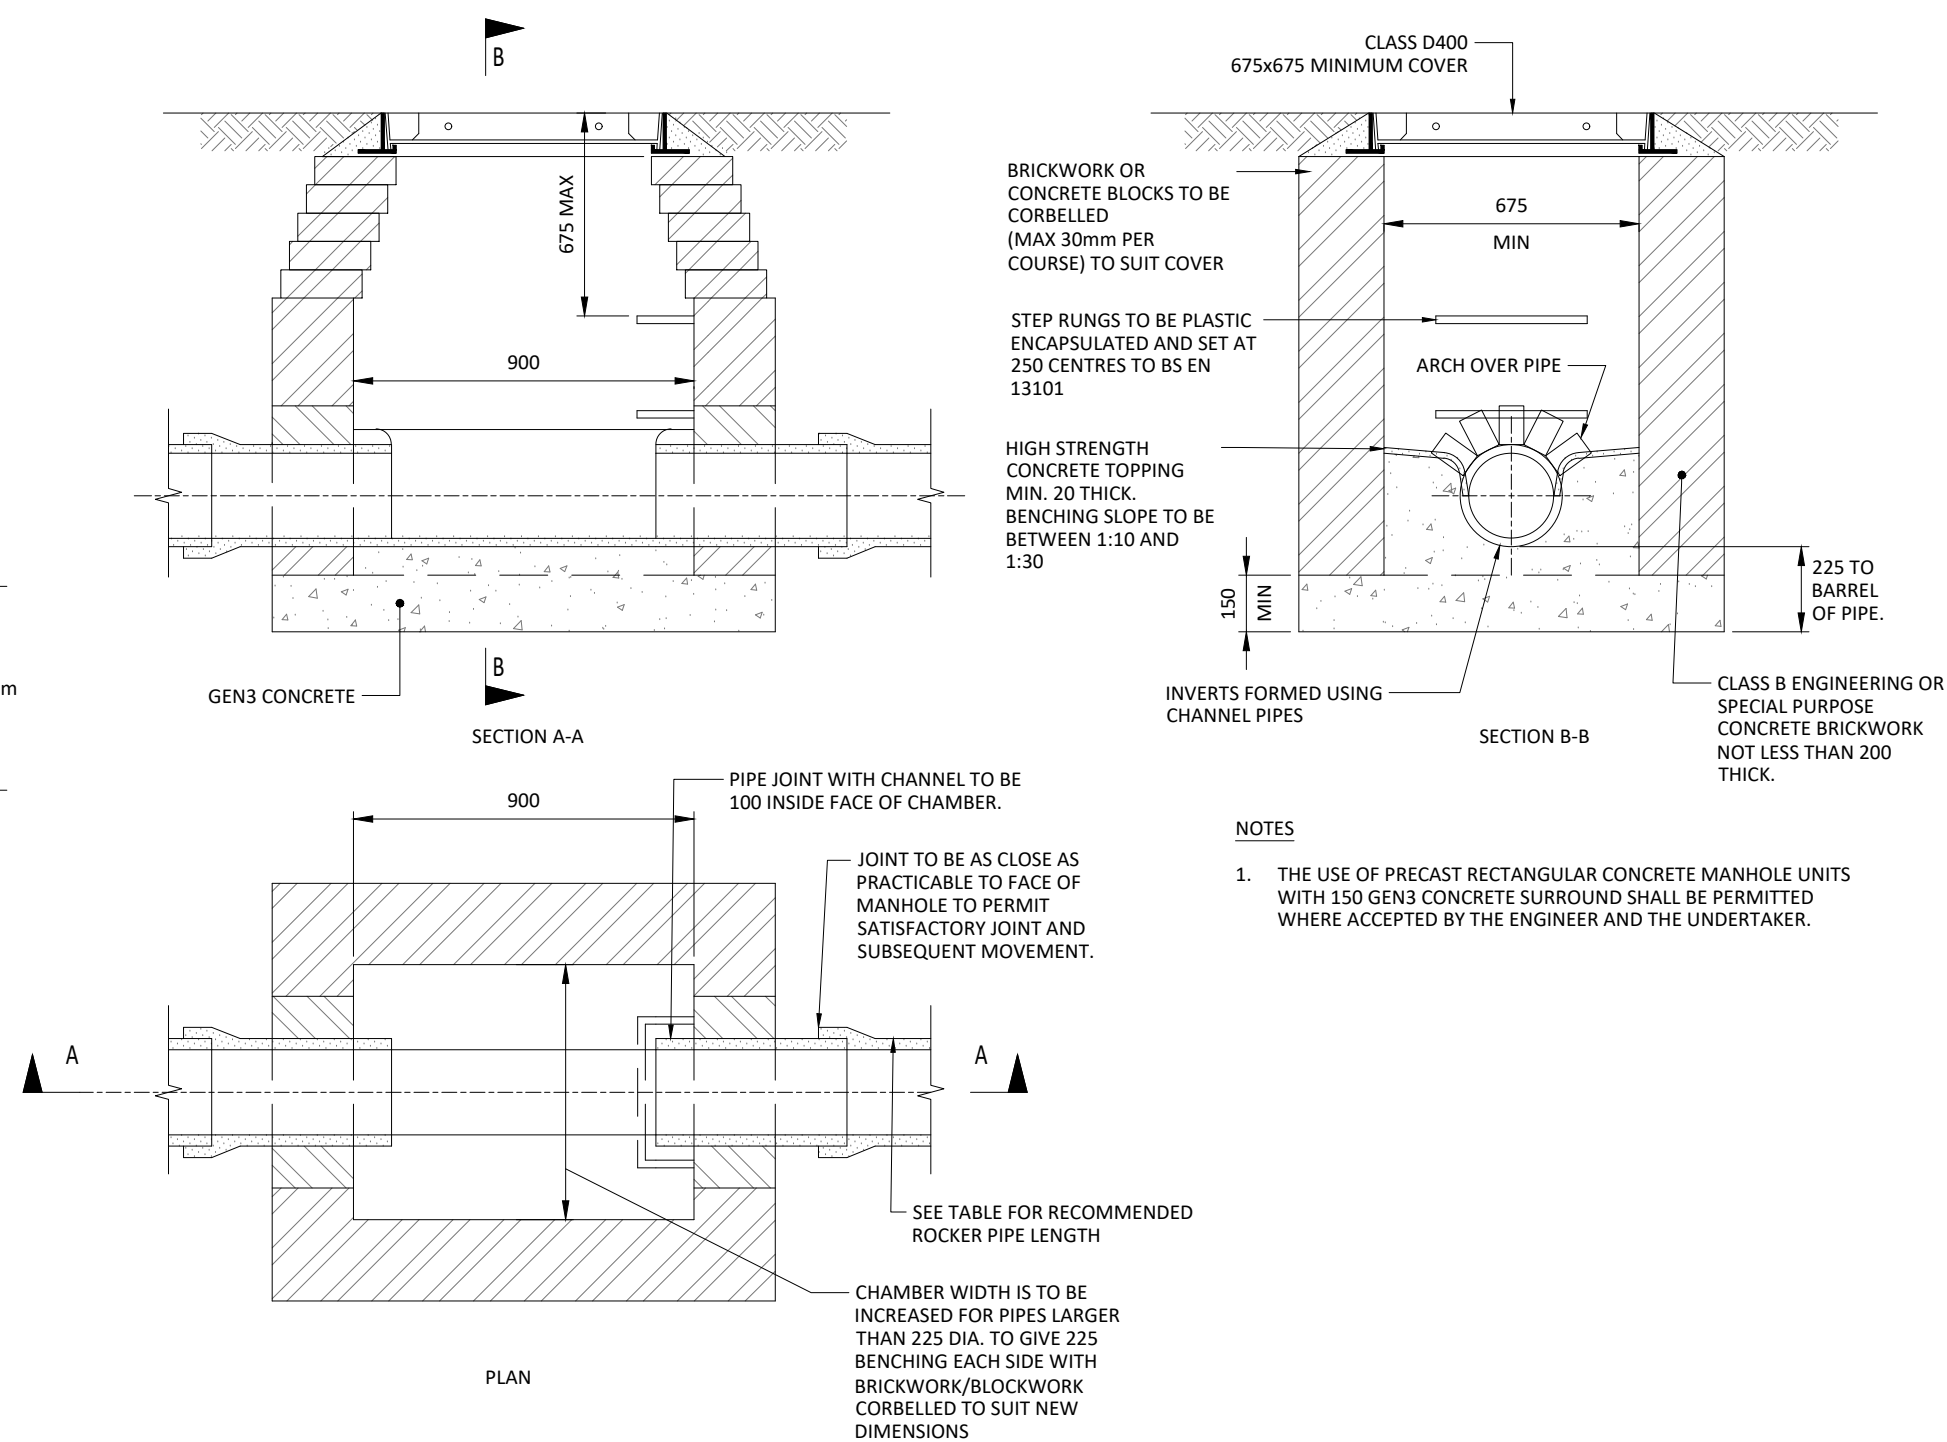


SCALE 1:20

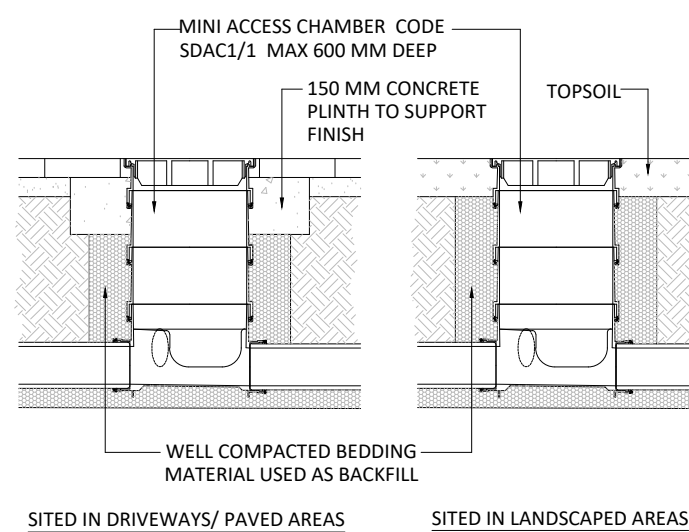


SCALE 1:20

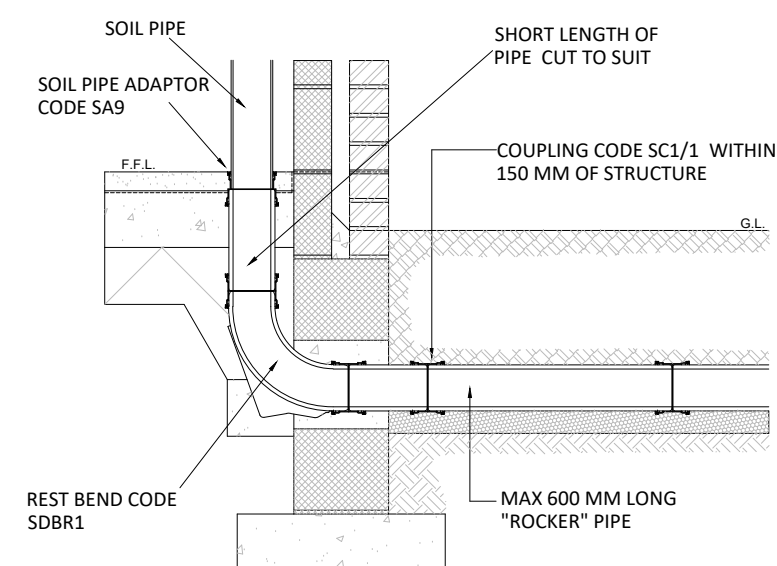

SCALE 1:20

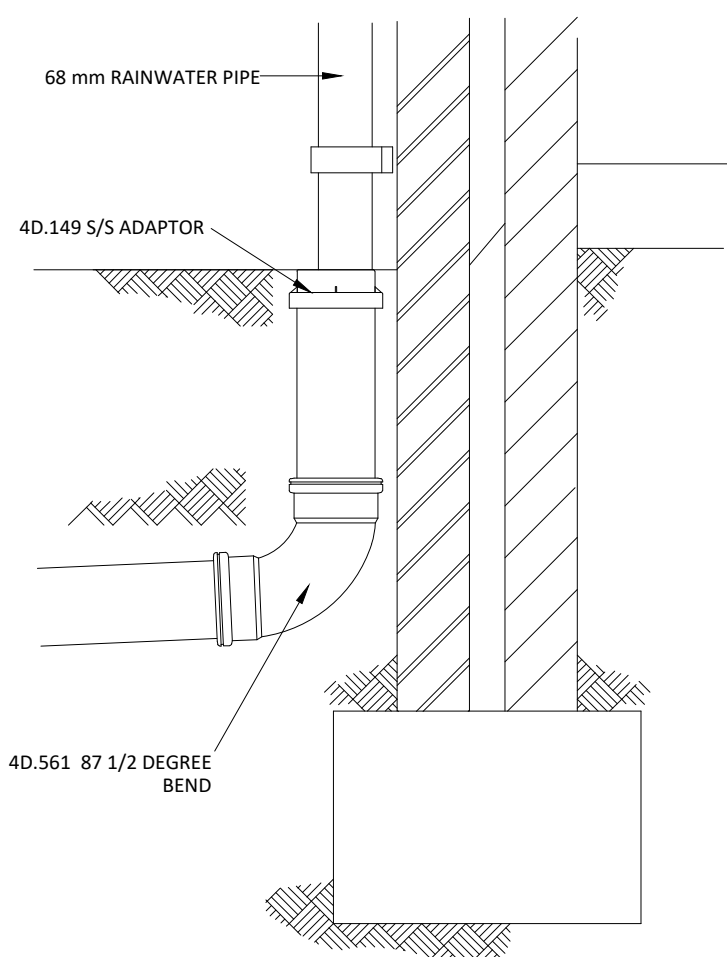

PARKING AREAS SUBJECT TO TRAFFICKING BY CARS AND VANS ONLY
NTS

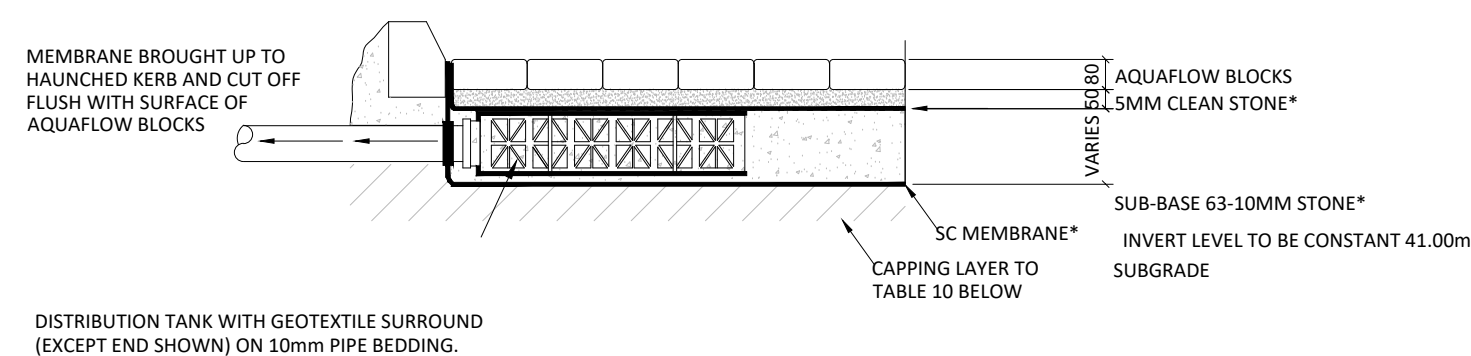


SIEVE SIZE	% PASSING
100mm	100
80mm	80-100
60mm	60-80
40mm	30-50
20mm	0-20
10mm	0-5

CBR %	Adjustment of subgrad capping layer mm
1	SUBGRADE IMPROVEMENT
2	350
3	225
4	150

A) Expert guidance should be sought.

SCALE 1:20

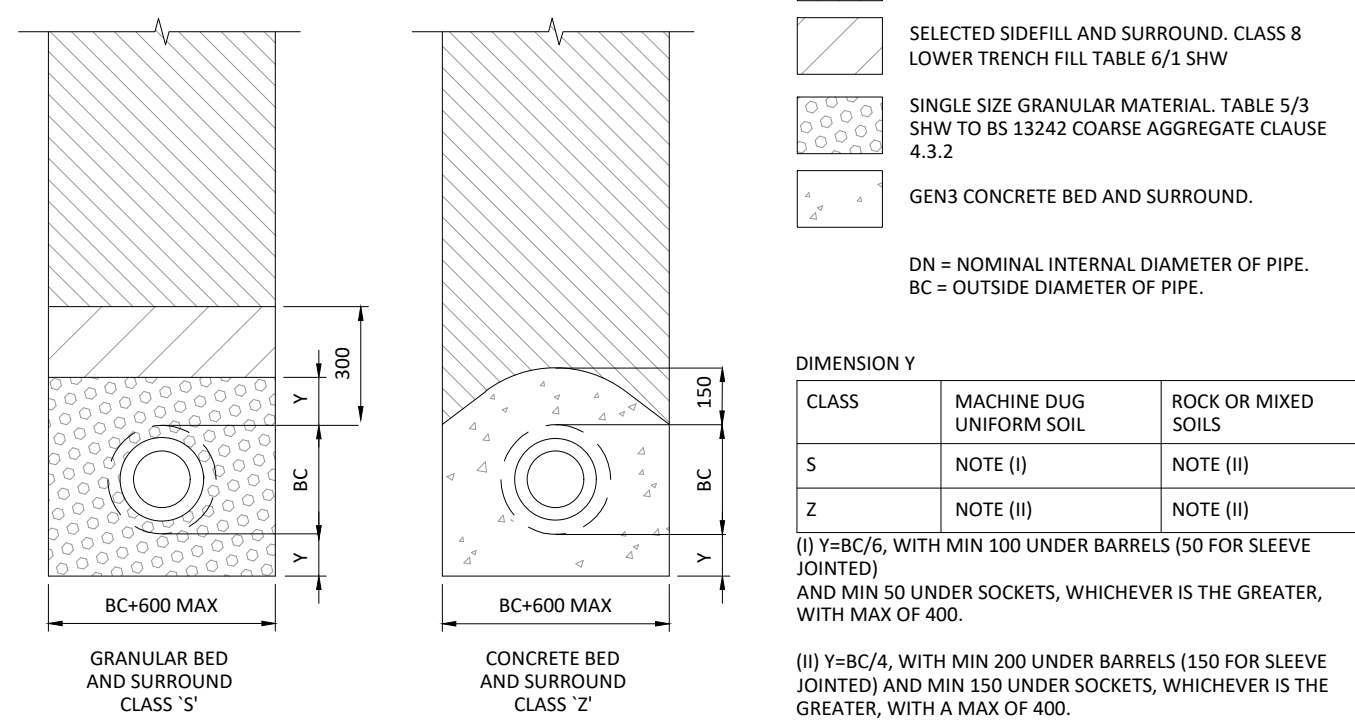

A	FIRST ISSUE	01.04.25	JJ	RP
REV.	DESCRIPTION	Date	BY	CHK

DESIGN BY:



CLIENT:

SELWOOD HOUSING

DRAWING STATUS:

PLANNING APPLICATION

SCALE @ A1:

AS SHOWN

PROJECT:

ALCOCK CREST, WARMINSTER

TITLE:

TYPICAL PRIVATE DRAINAGE DETAILS

PROJECT No:	DRAWING No:	REV:
19821	19847-TUM-PL-XXX-0210	A