




Rev	Date	Details	Rev	Status
Project	Stage	Drawing		
4464	3	301	—	PLANNING
Scale	Size	Drawn	Check	Creation
1:500	A3 L	RE	SH	March '24

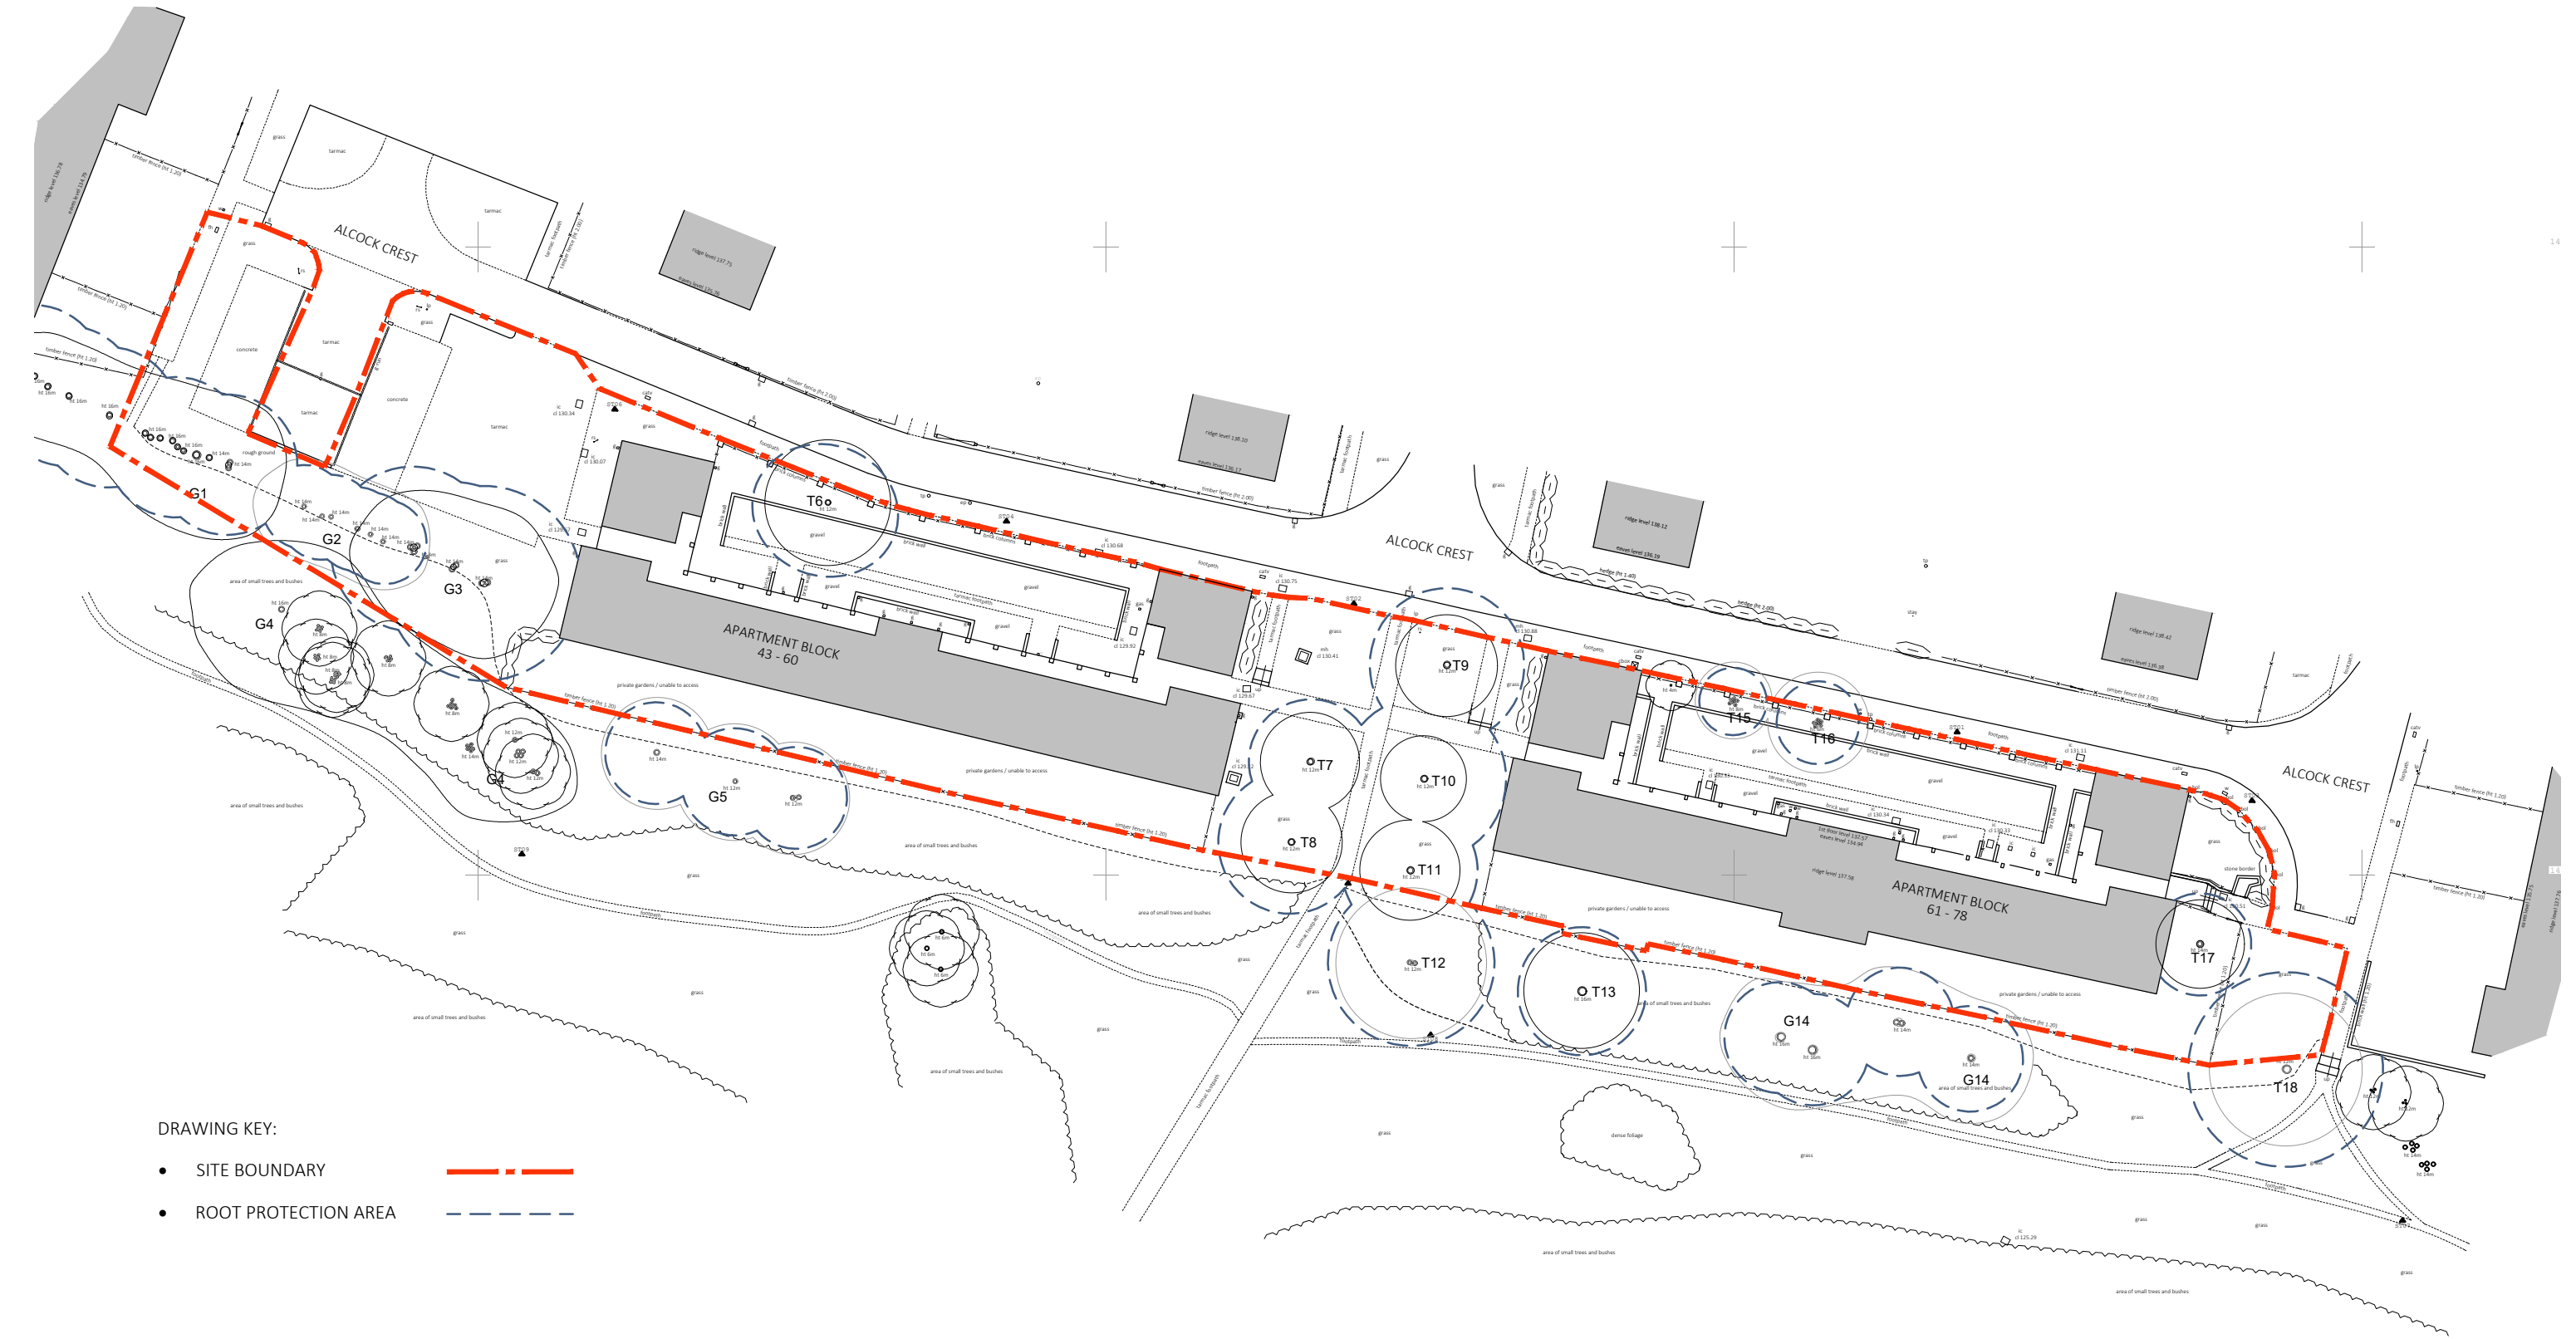

Alcock
Alcock, Warminster

Existing Site Plan
Site Plan



THIS DRAWING IS COPYRIGHT ©
Responsibility is not accepted for errors made by others in scaling from this drawing
All construction information should be taken from figured dimensions only
Discrepancies must be reported to the Architect before proceeding